




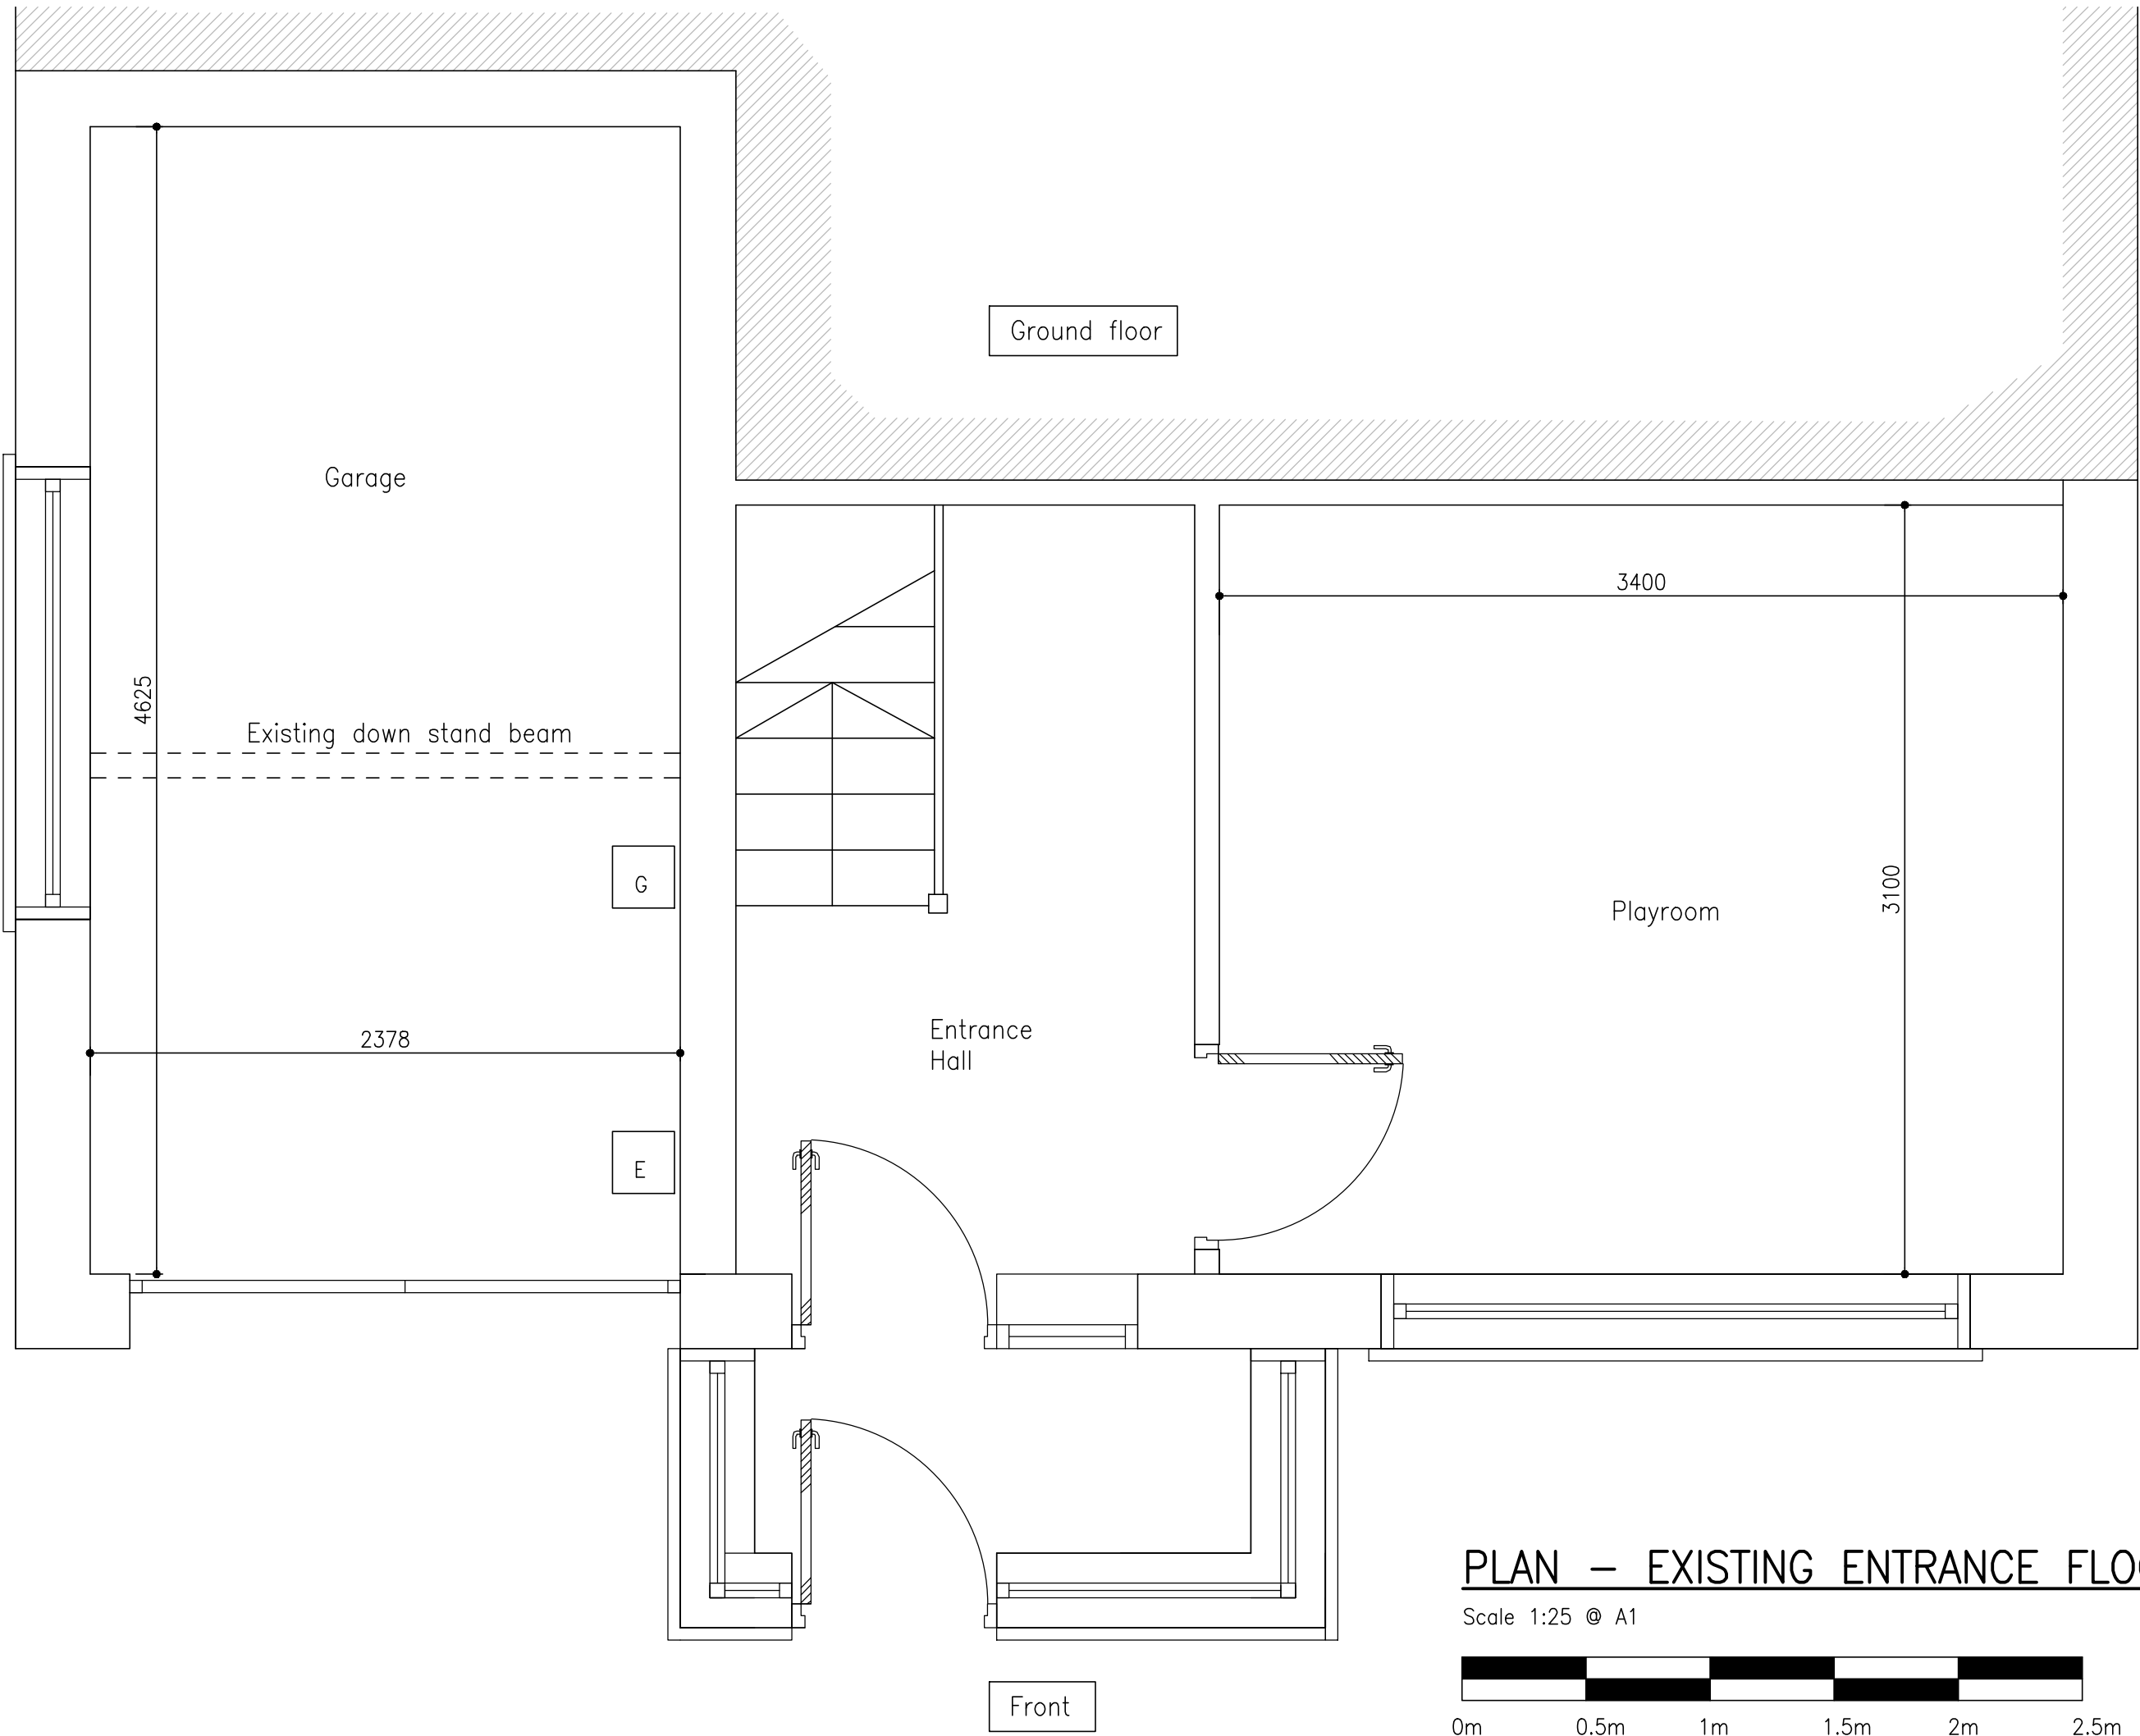


PLAN – EXISTING ENTRANCE FLOOR
Scale 1:25 @ A1
0m 0.5m 1m 1.5m 2m 2.5m
Scale Bar 1:25

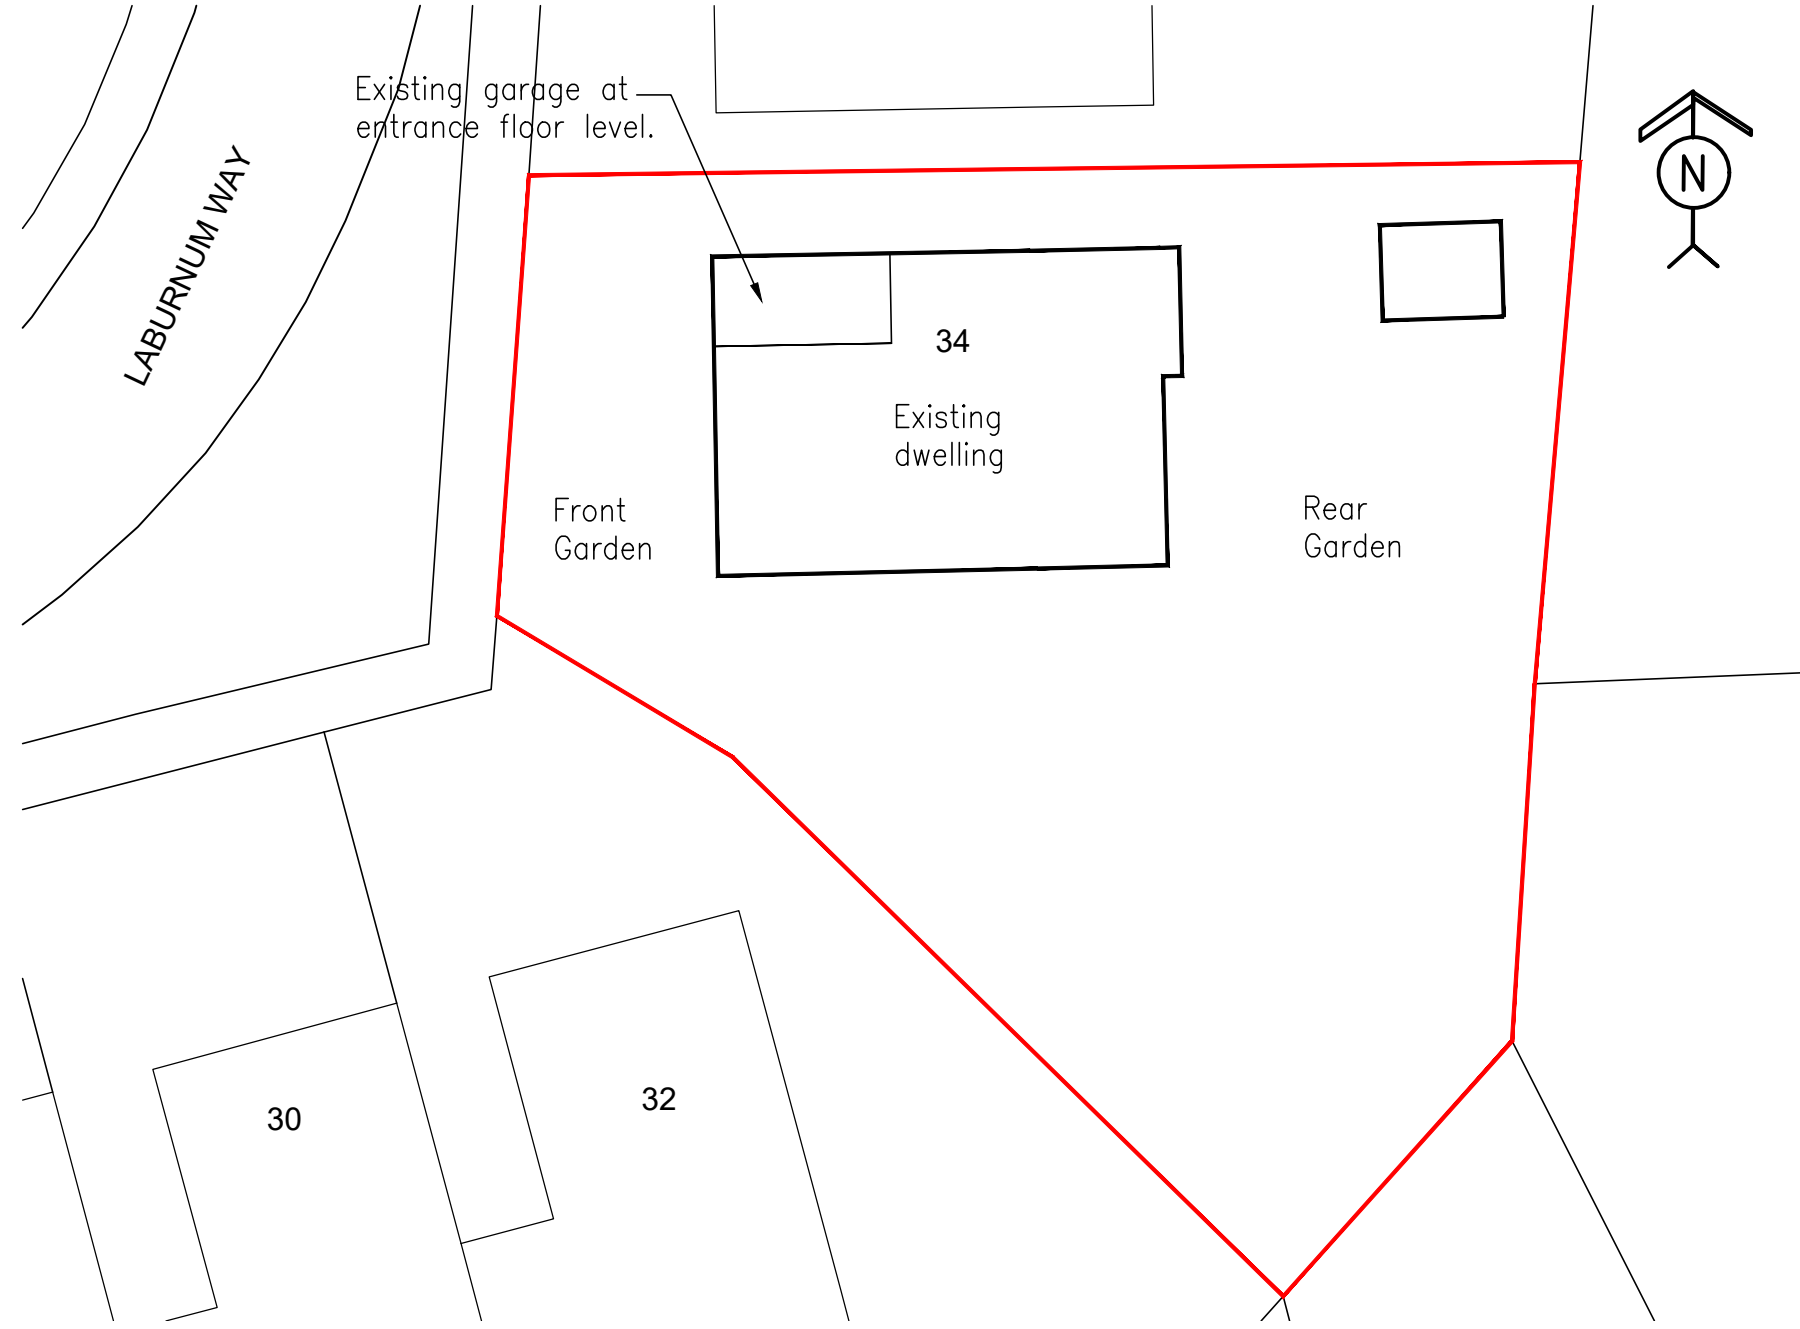

EXISTING BLOCK PLAN
Scale 1:200 @ A3

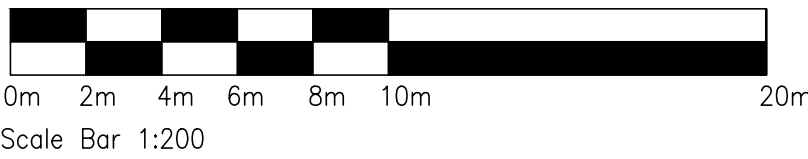

DO NOT SCALE FROM THIS DRAWING. USE GIVEN DIMENSIONS ONLY.
ALL DIMENSIONS ARE TO BE CHECKED ON SITE BY THE CONTRACTOR.
ANY DIMENSIONAL DISCREPANCIES TO BE REPORTED BACK TO HEALEY CONSULTING PRIOR TO PROCEEDING WITH CONSTRUCTION

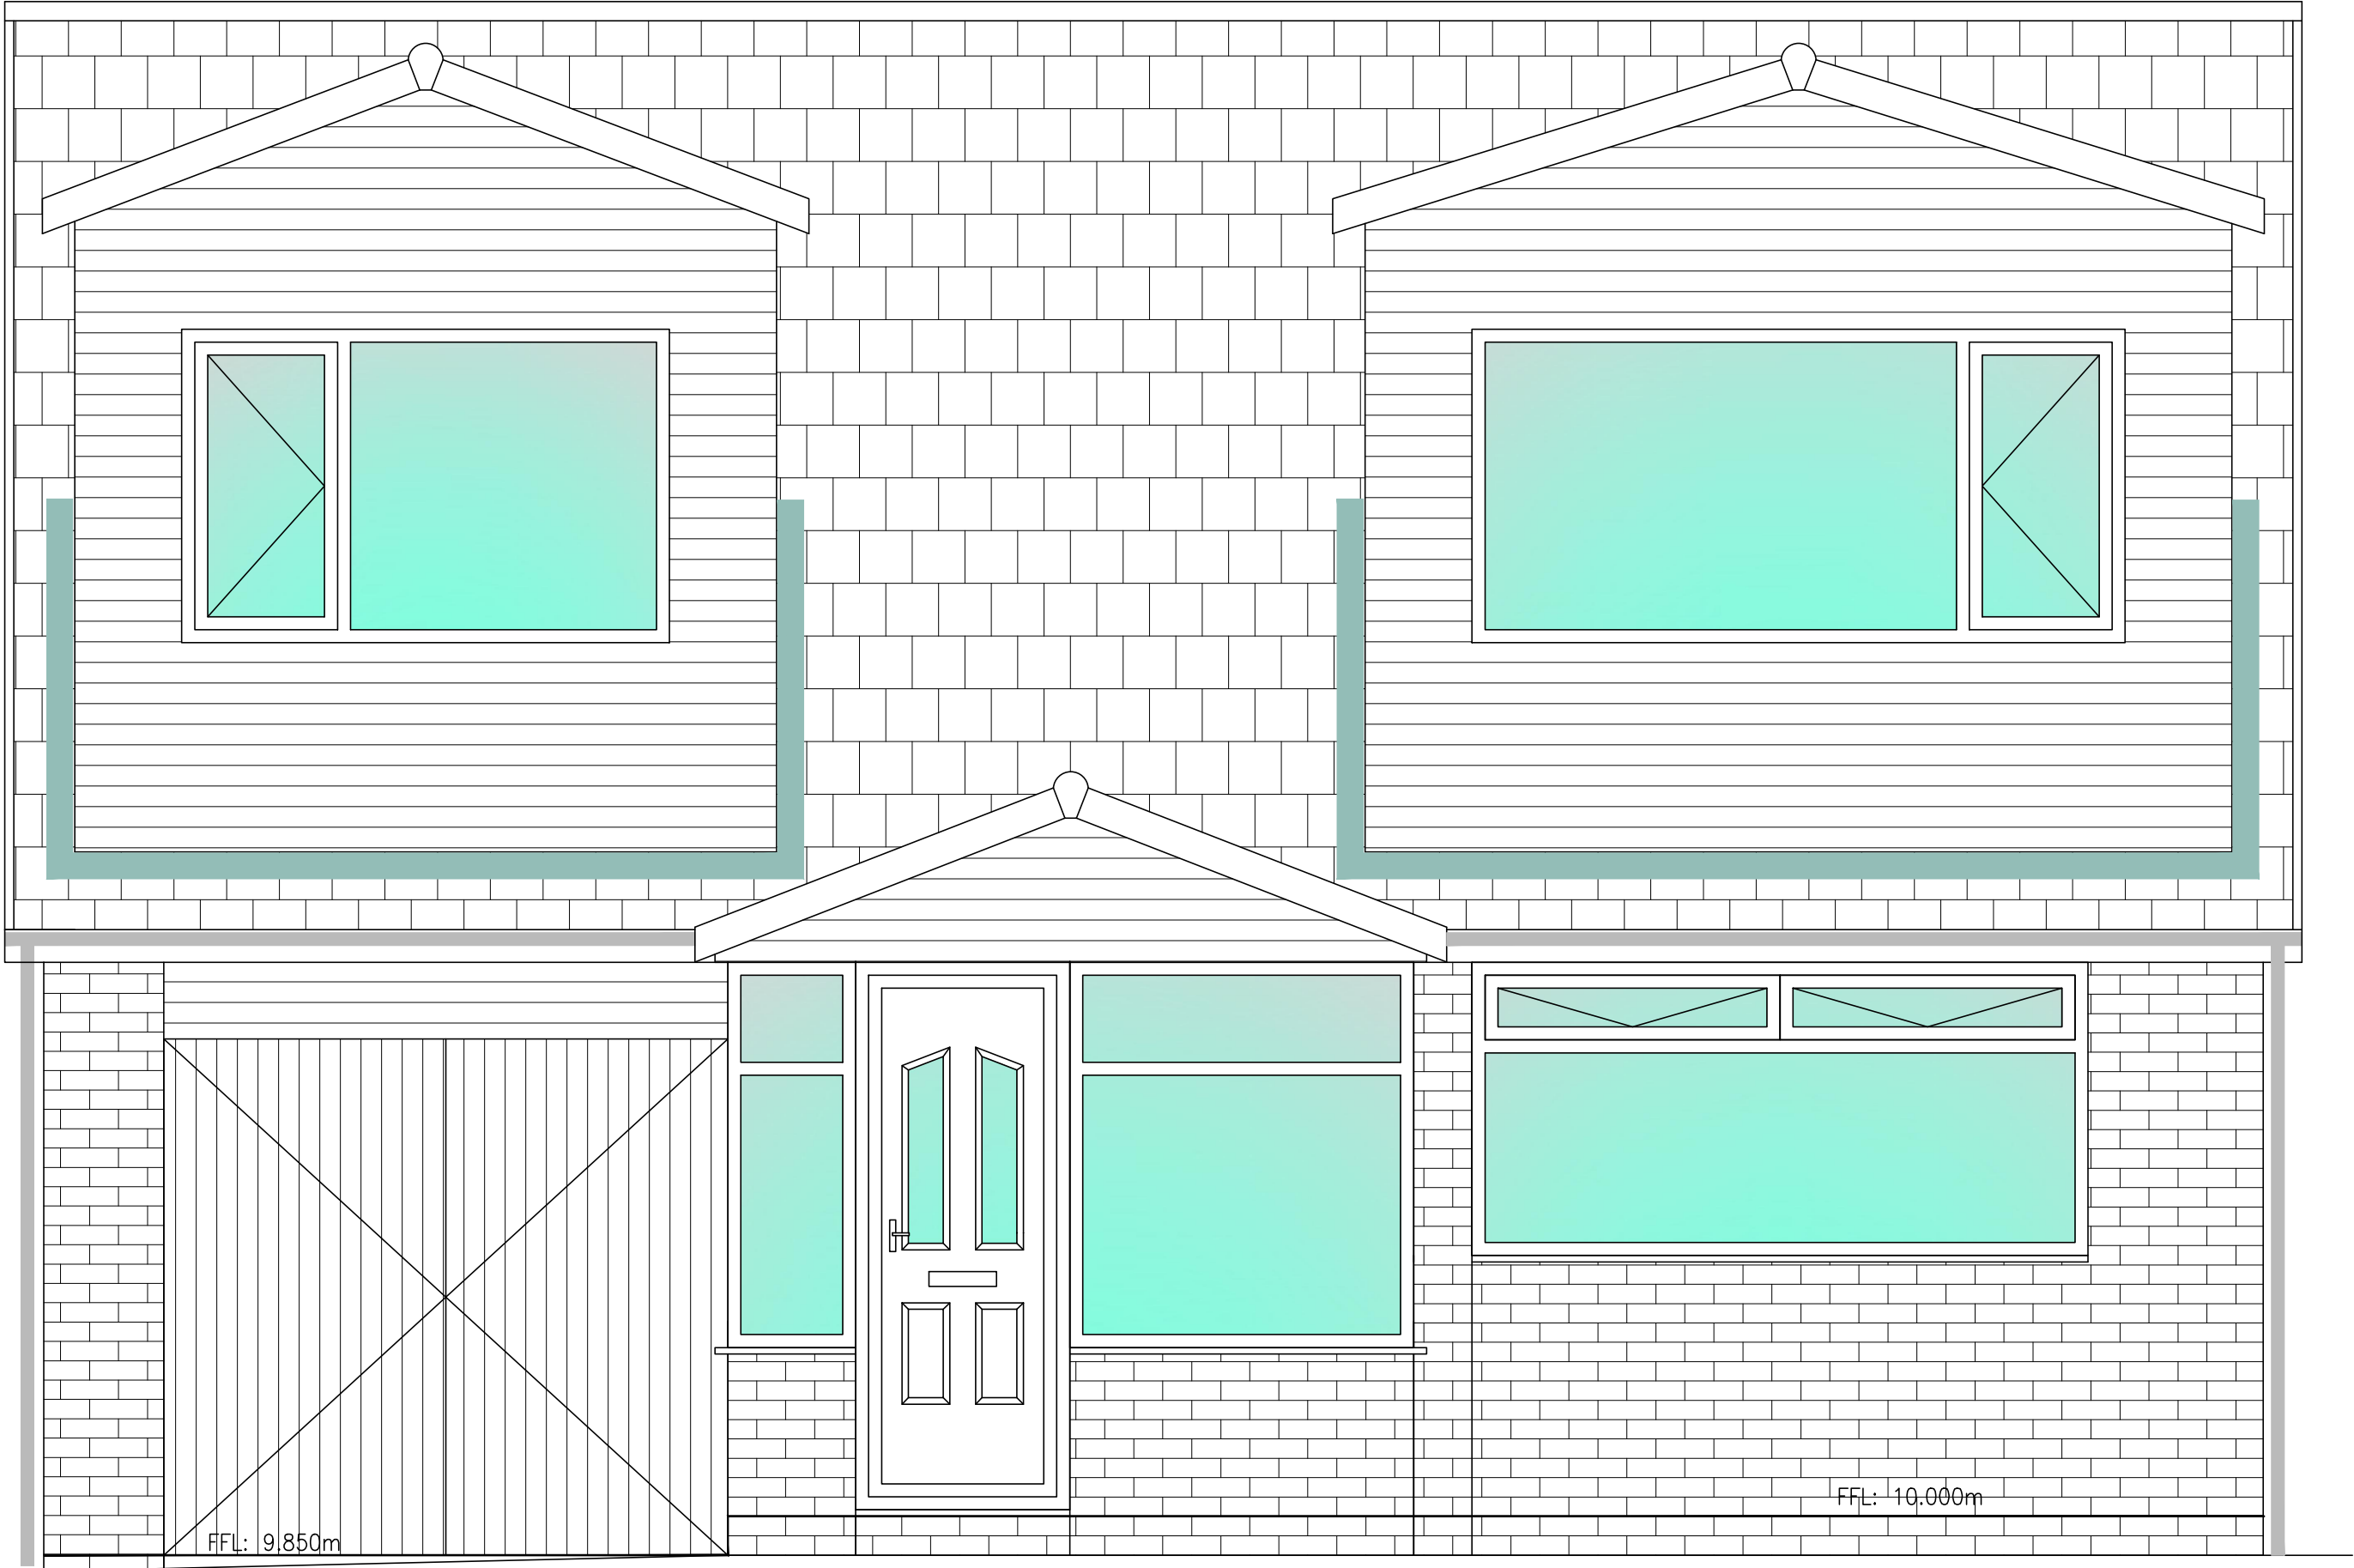

ELEVATION – EXISTING FRONT
Scale 1:25 @ A1

GENERAL NOTES

1. All dimensions are in millimeters unless noted otherwise.
2. All levels are in metres unless noted otherwise.
3. This drawing is to be read in conjunction with all other HC drawings, specification and design calculations where issued for the project.

CERTIFICATE OF LAWFUL DEVELOPMENT

REV	DATE	BY	DETAILS OF REVISION
ARCHITECT / CLIENT			
MR C. BAMFORD			
PROJECT			
34 LABURNUM WAY			
LITTLEBOROUGH			
OL15 8RL			
TITLE			DRAWN BY
GARAGE CONVERSION			CR
EXISTING PLAN, ELEVATION			DATE
AND BLOCK PLAN			18.08.24
DRAWING NO.			SCALE
HC-24425-(20)-01			SHOWN@A1
			REVISION

HEALEY CONSULTING
Brunel House
63 Dale Street
Milnrow
Rochdale
OL16 3NJ
Tel: 01706 343961
Fax: 01706 343981
email: office@healeyconsulting.co.uk
copyright: Healey Consulting



HEALEY
consulting
structural engineering consultants