


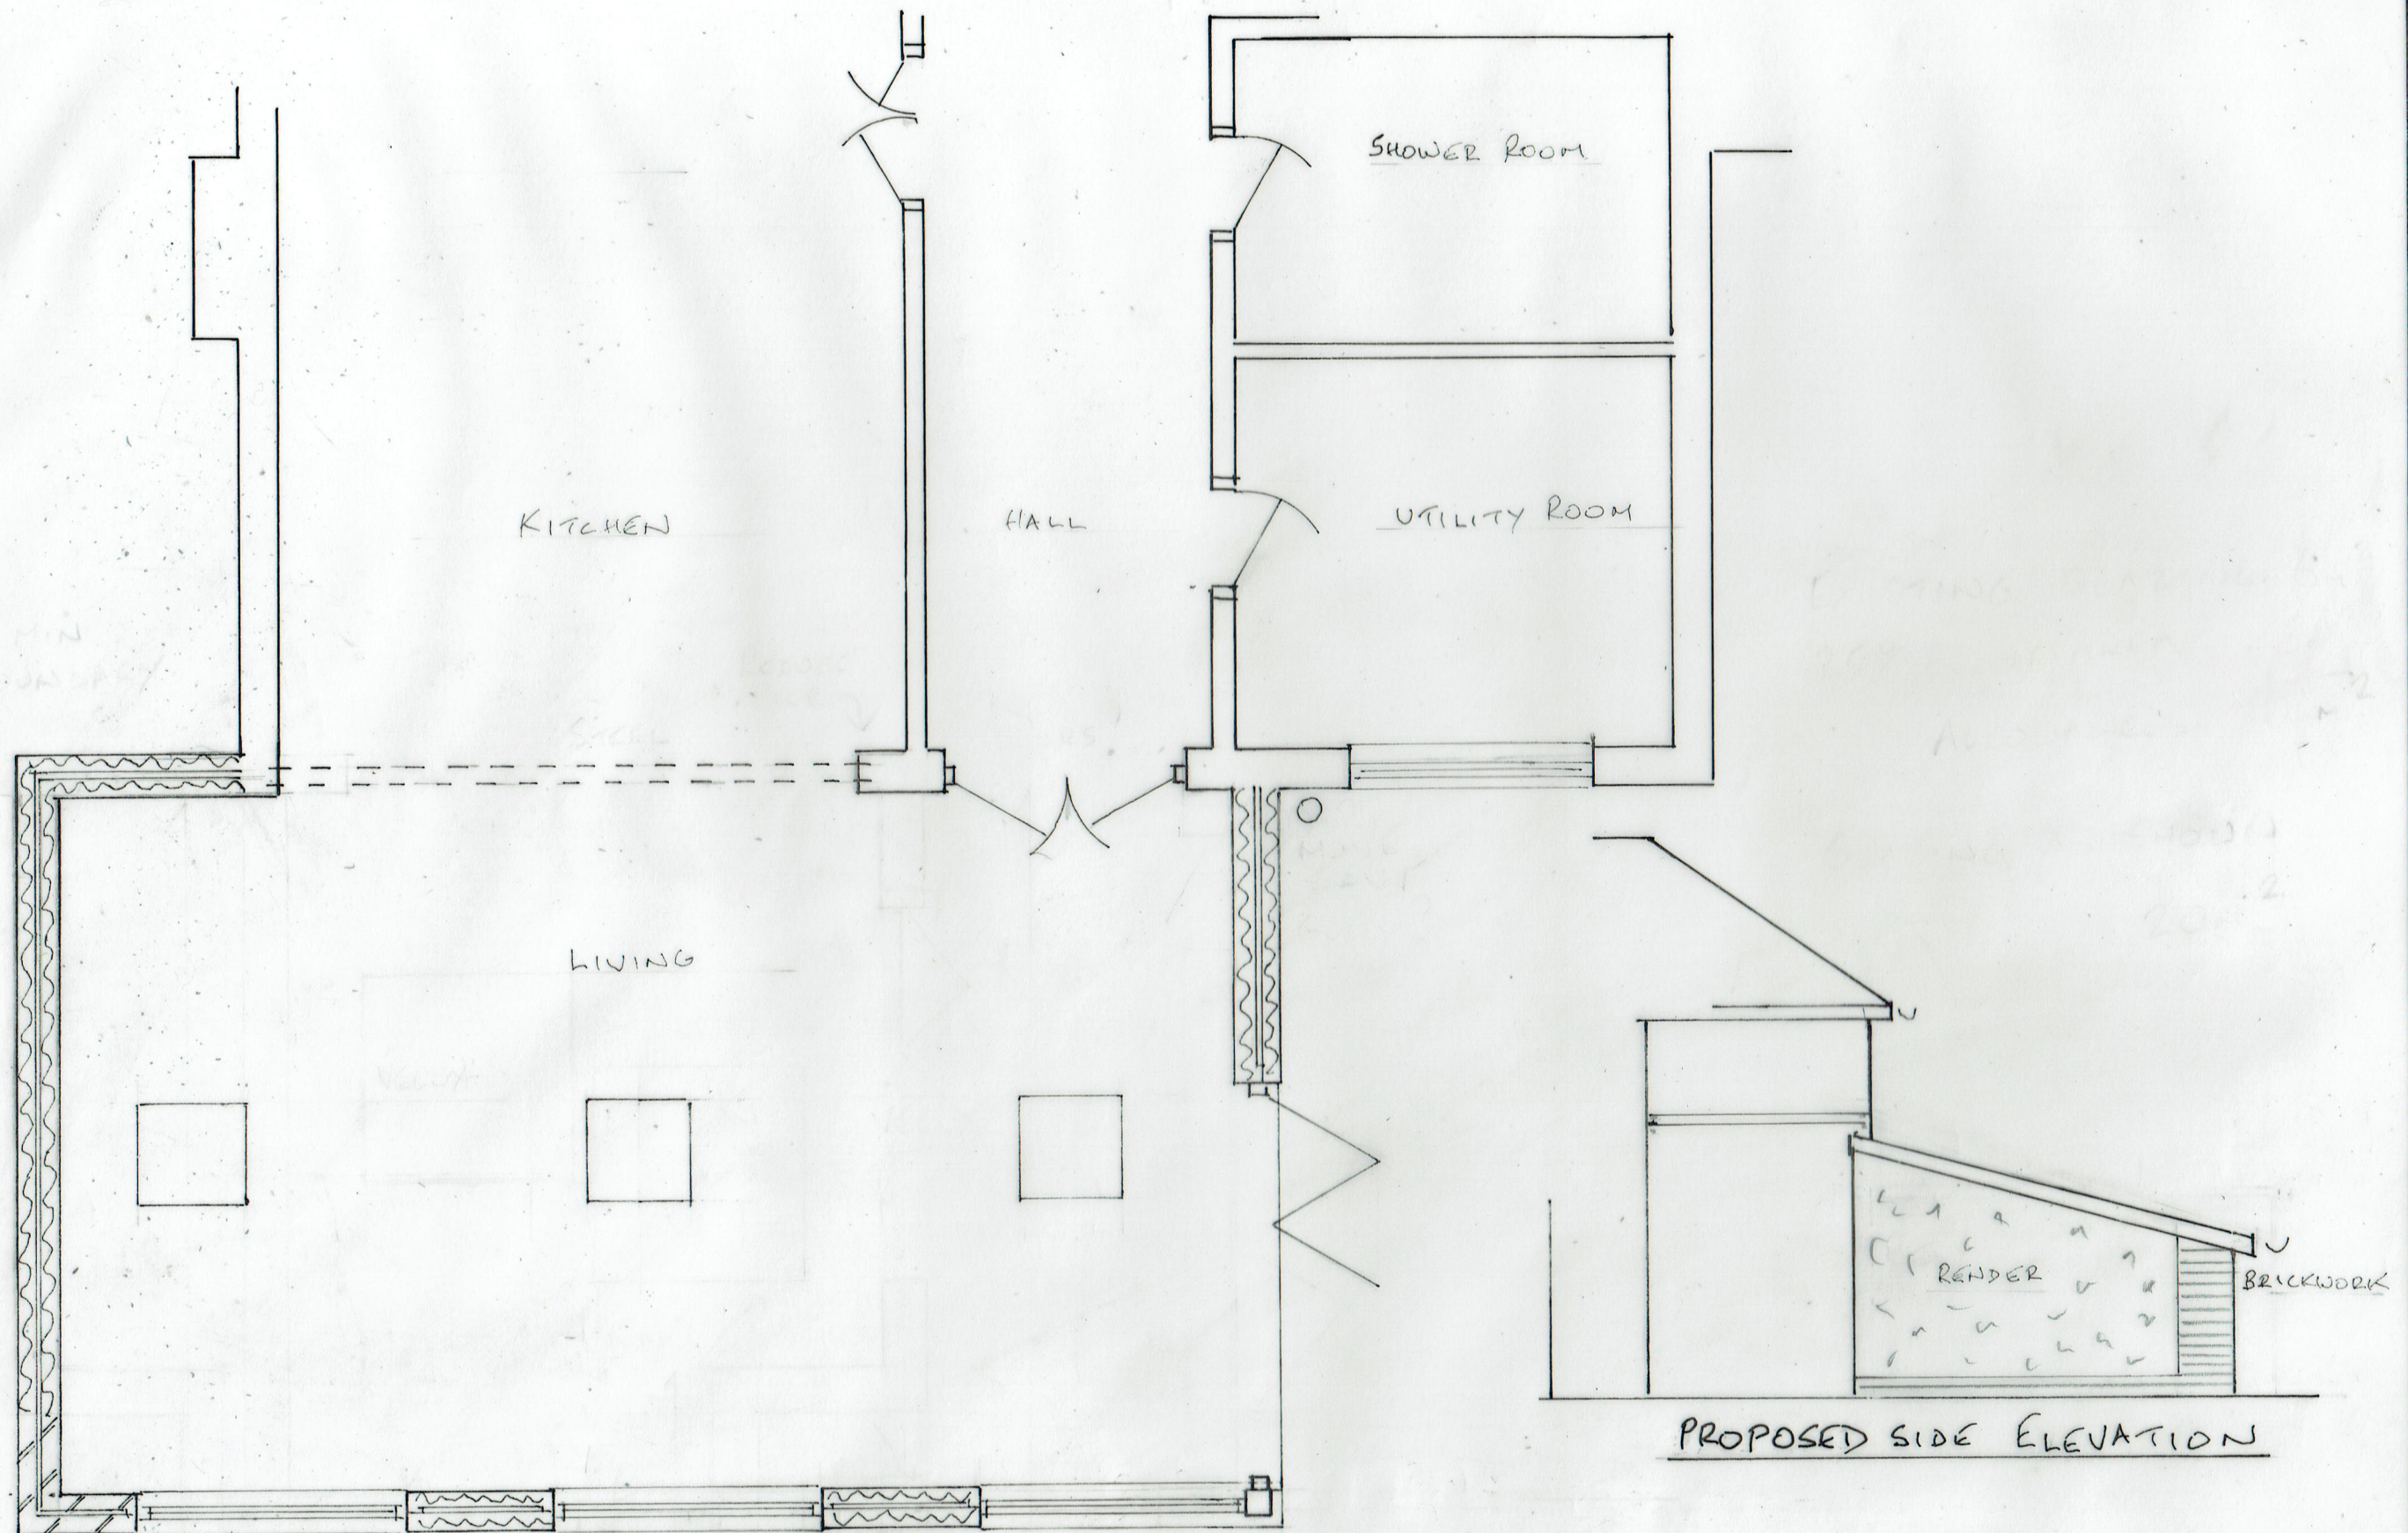

0 METRES 5
SCALE 1:50 @ A3

3 PROPOSED PLAN

16/09/2024

24/767/02

SINGLE STOREY REAR EXTENSION

13, WOOD TOP AVENUE, BAMFORD OL11 4BD