


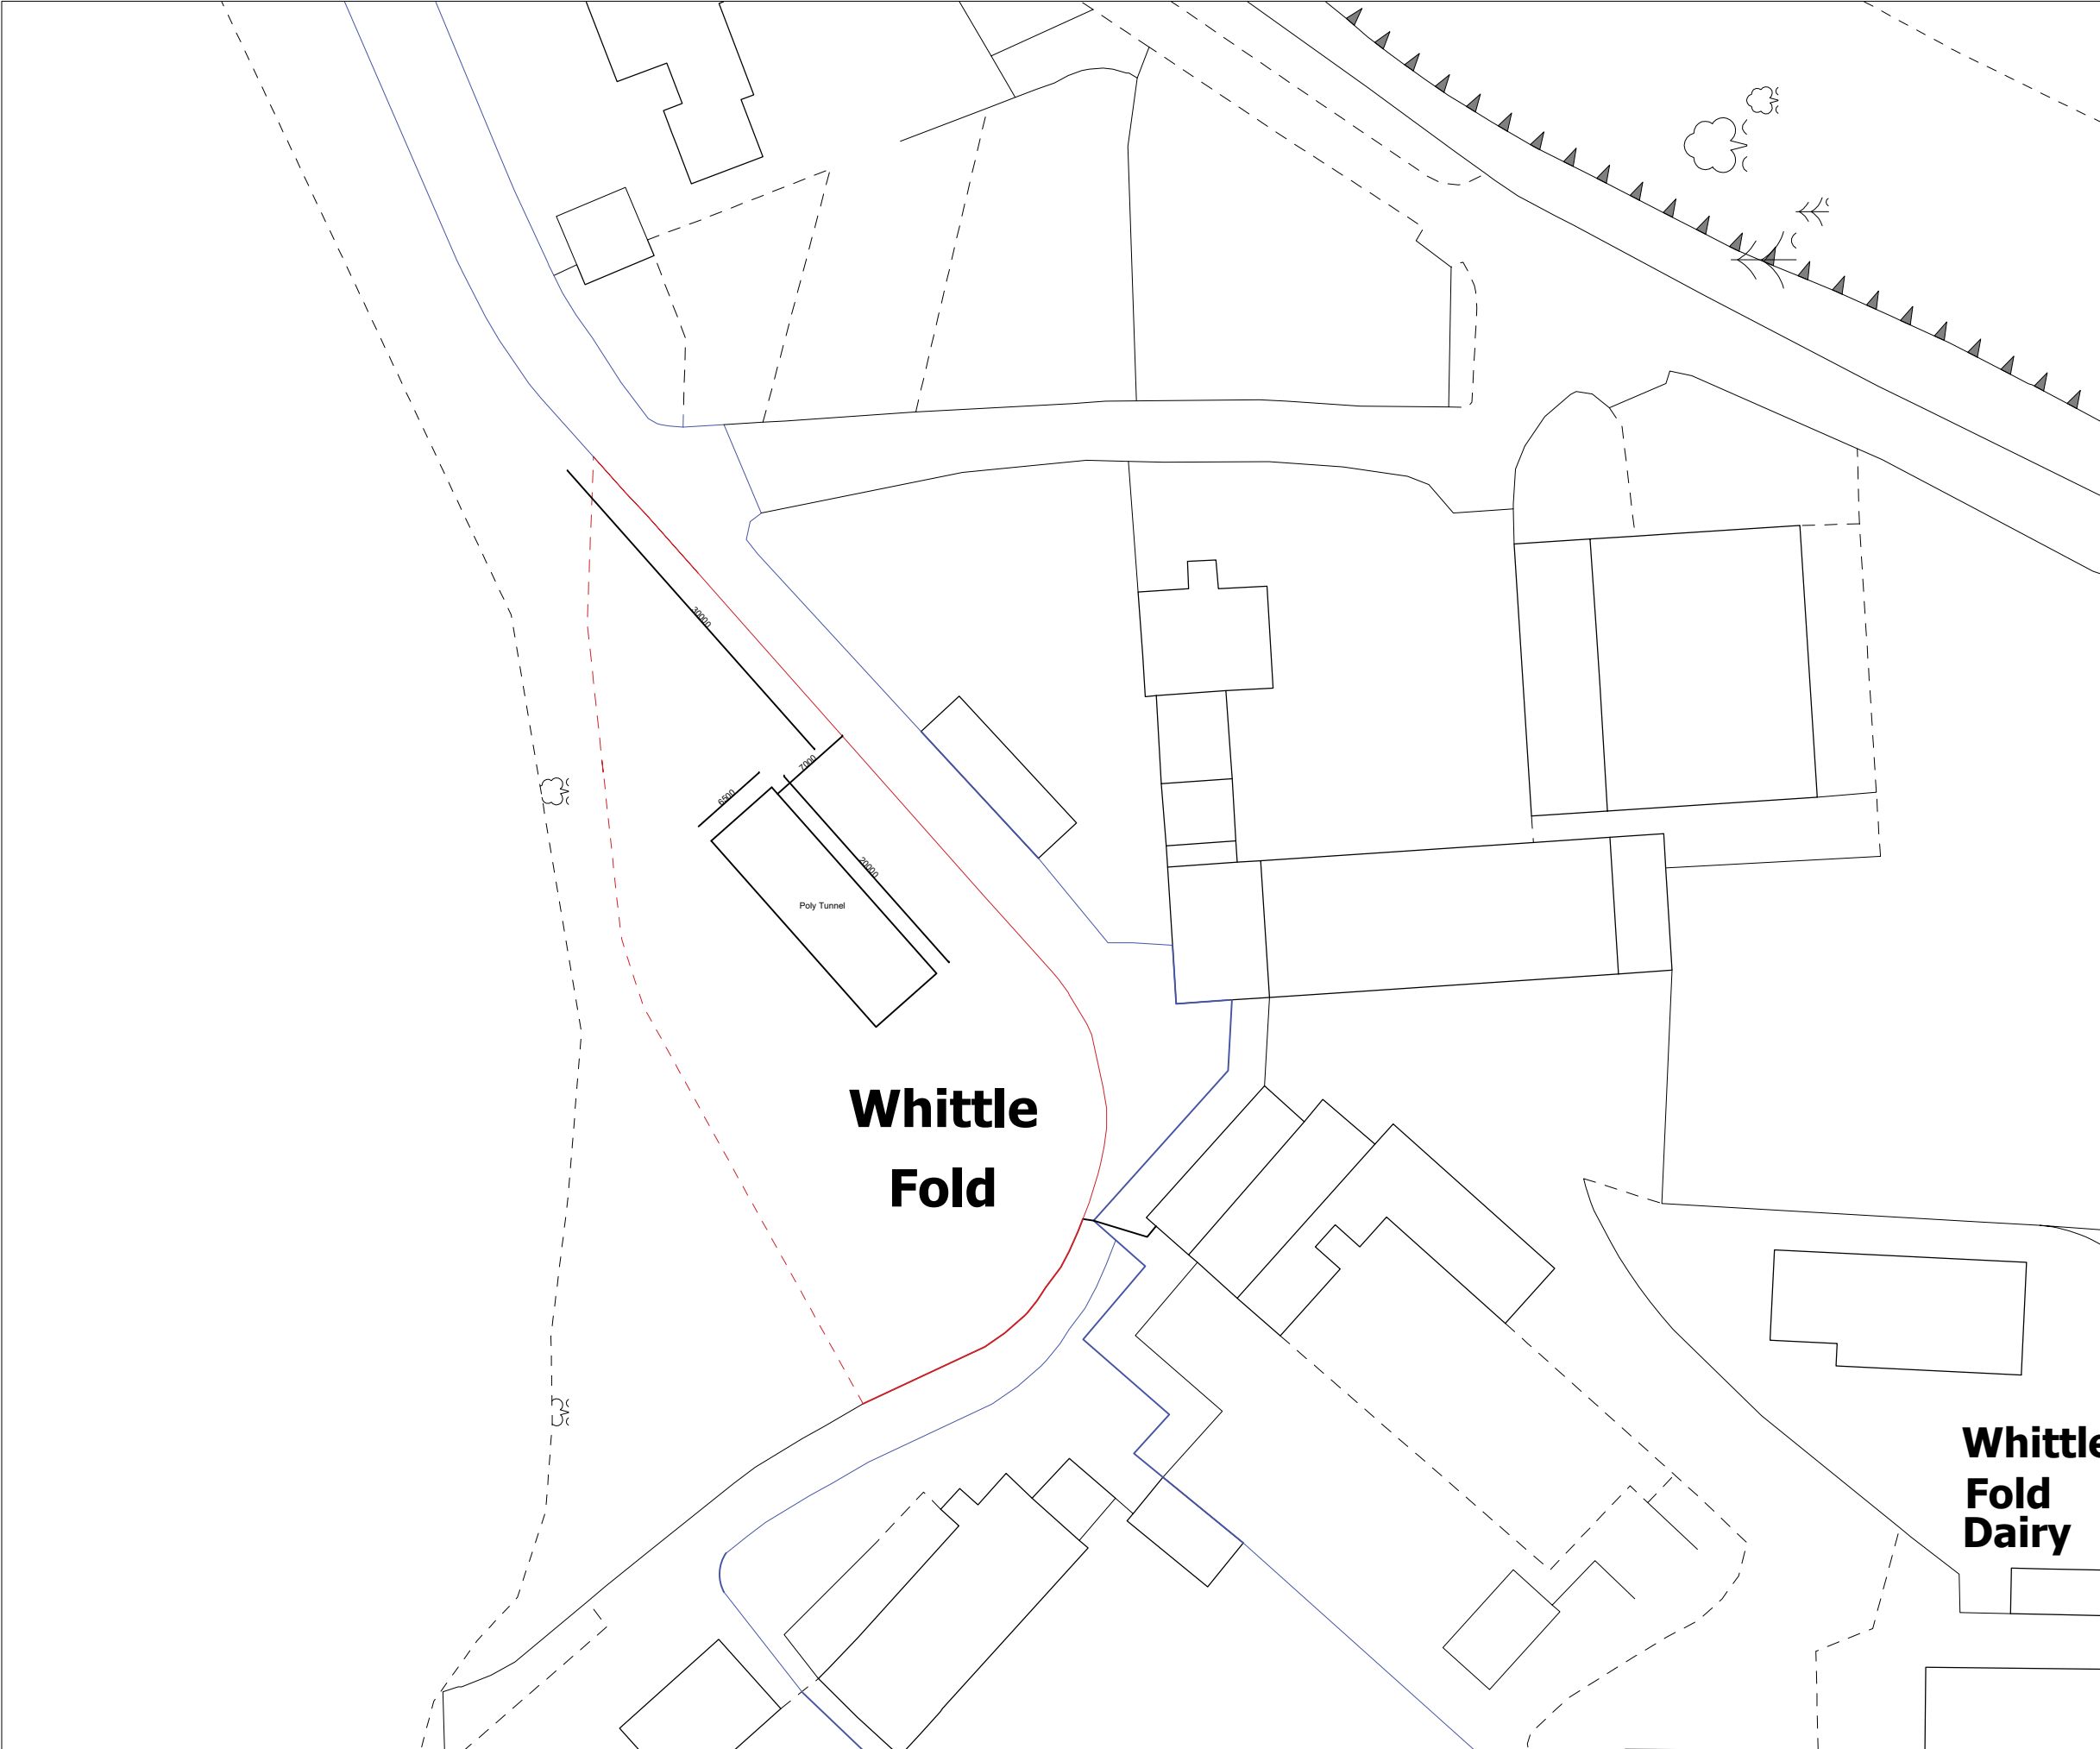

General Notes

02	Exisitng Site Plan 001	25/07/24
----	------------------------	----------

Firm Name and Address

Bungalow

Project Name and Address

Whittlefold Farm,
Whittle Lane,
Birch,
Heywood,
OL10 2RD

Project	Sheet
Date 25/07/2024	A3
Scale 1/500	