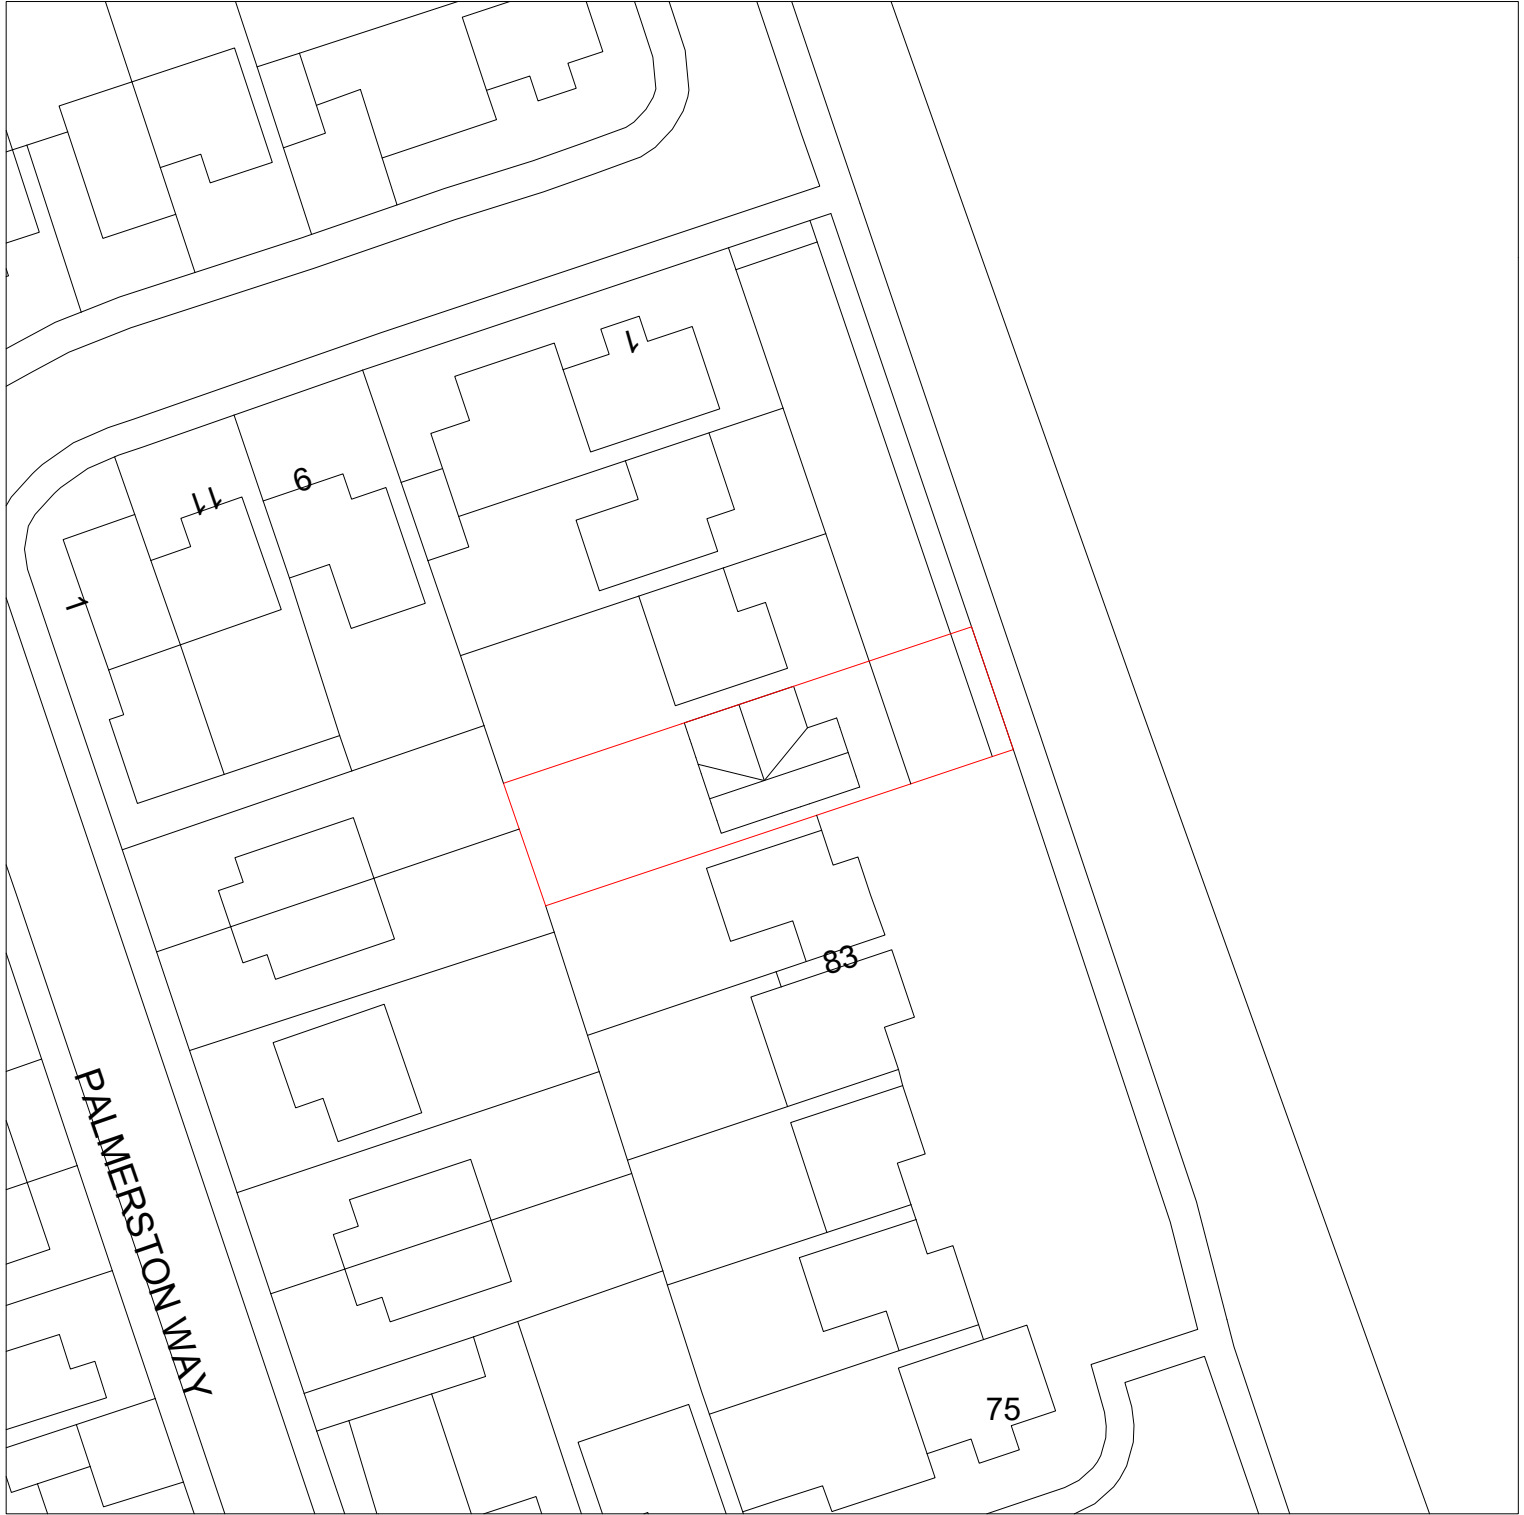


PROJECT	7 BEACONSFIELD ROAD, ROCHDALE, OL11 2WE	REVISION	001
TITLE	EXISTING SITE PLAN	DESCRIPTION	N/A
NUMBER	A100	STATUS	PLANNING ISSUE
SCALE	1:500	DATE	25/02/2025