




A : original issue
B: 03.10.22: lg: updated cladding layout, additional windows added
C: 12.10.22: lg: updated to suit merging of units 2 & 3

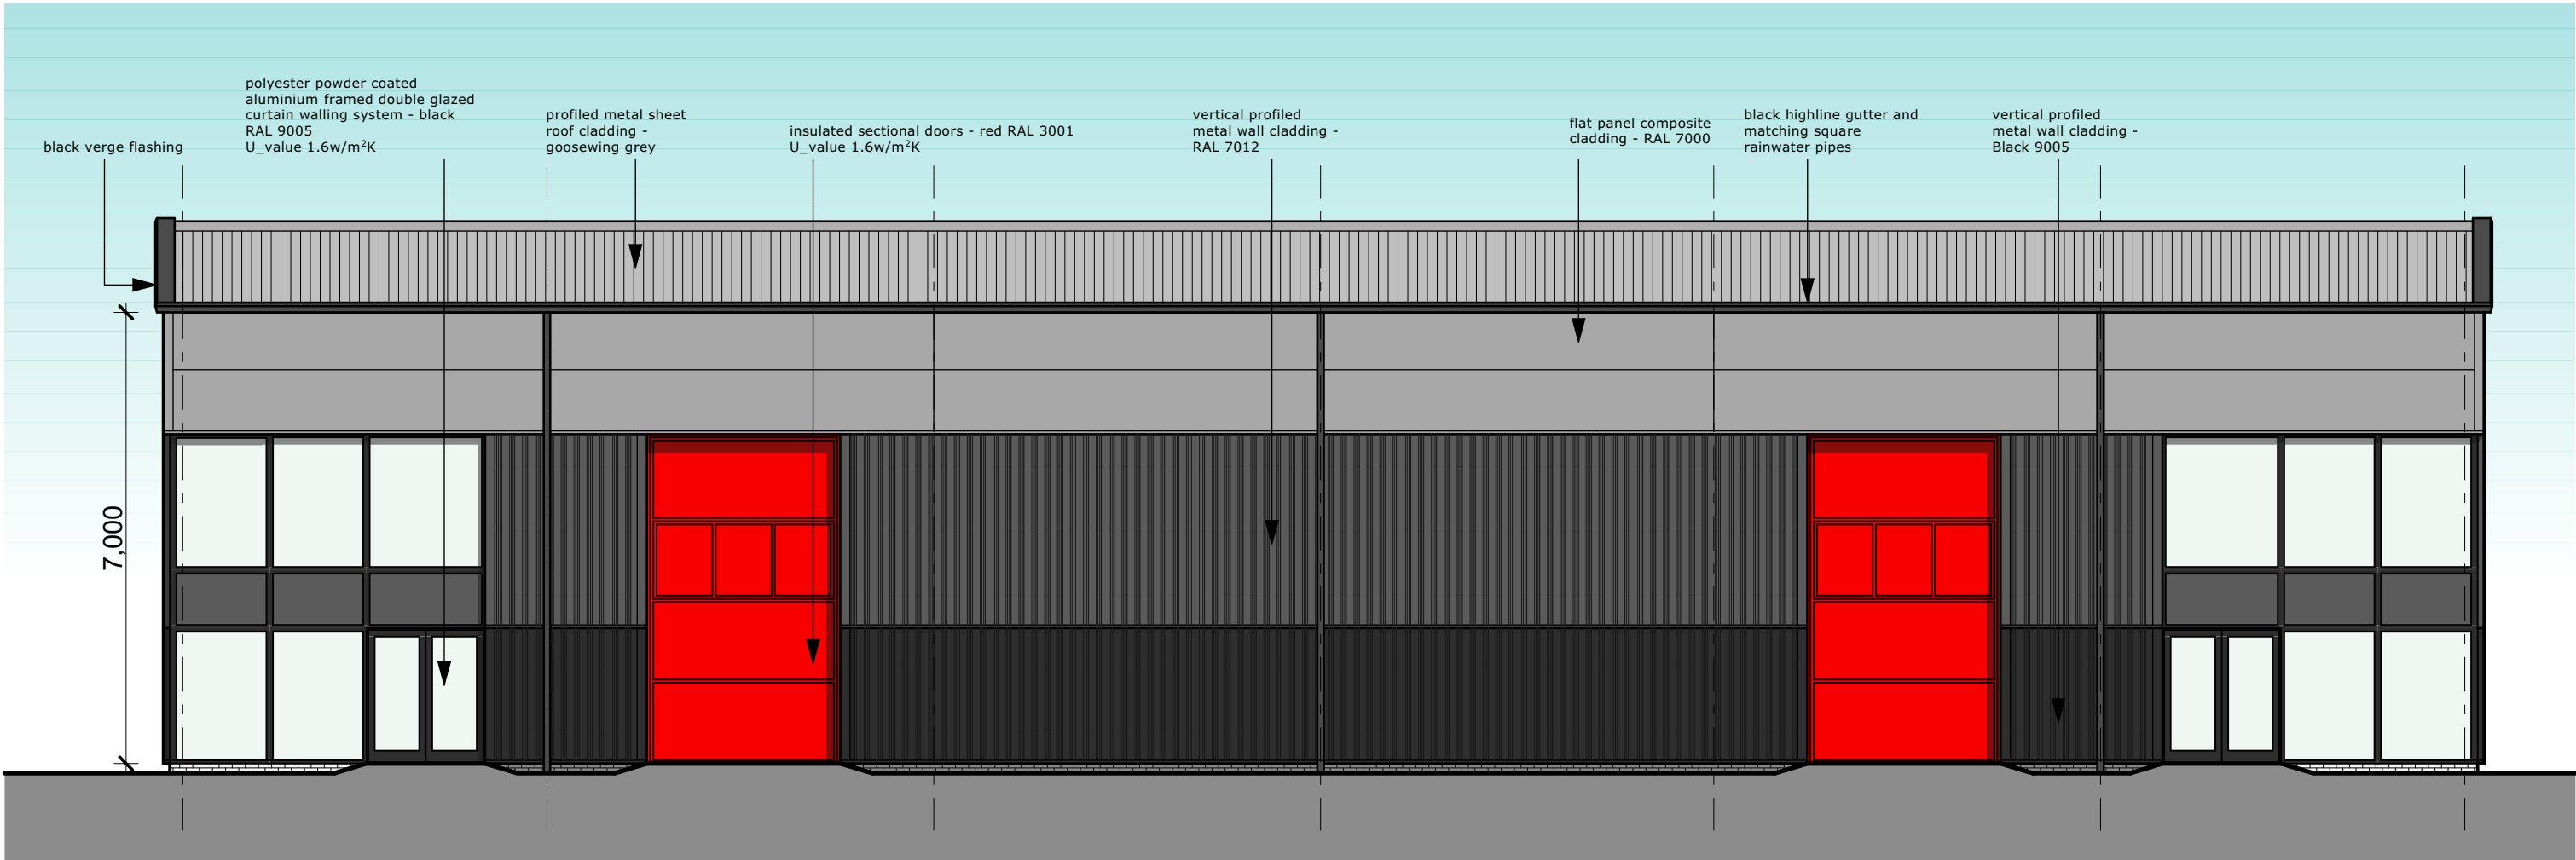


north east elevation

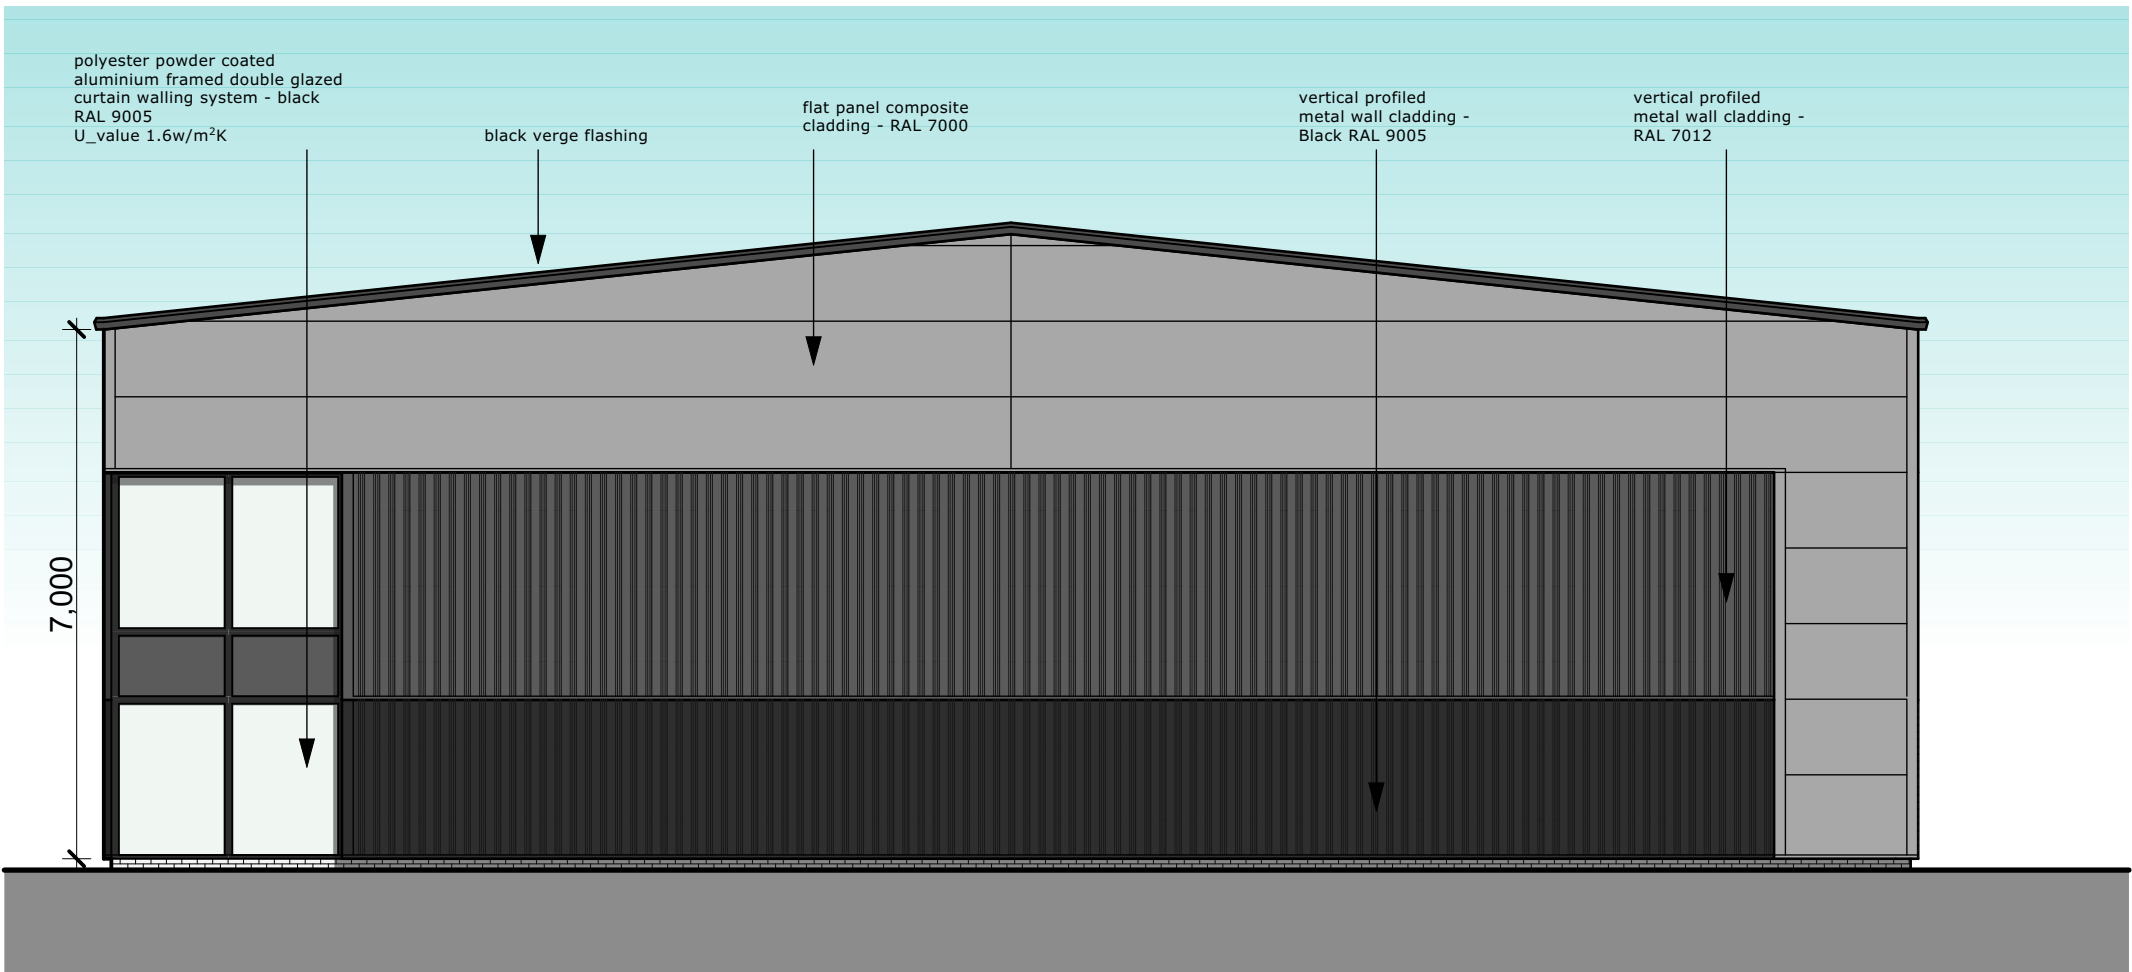

north west elevation

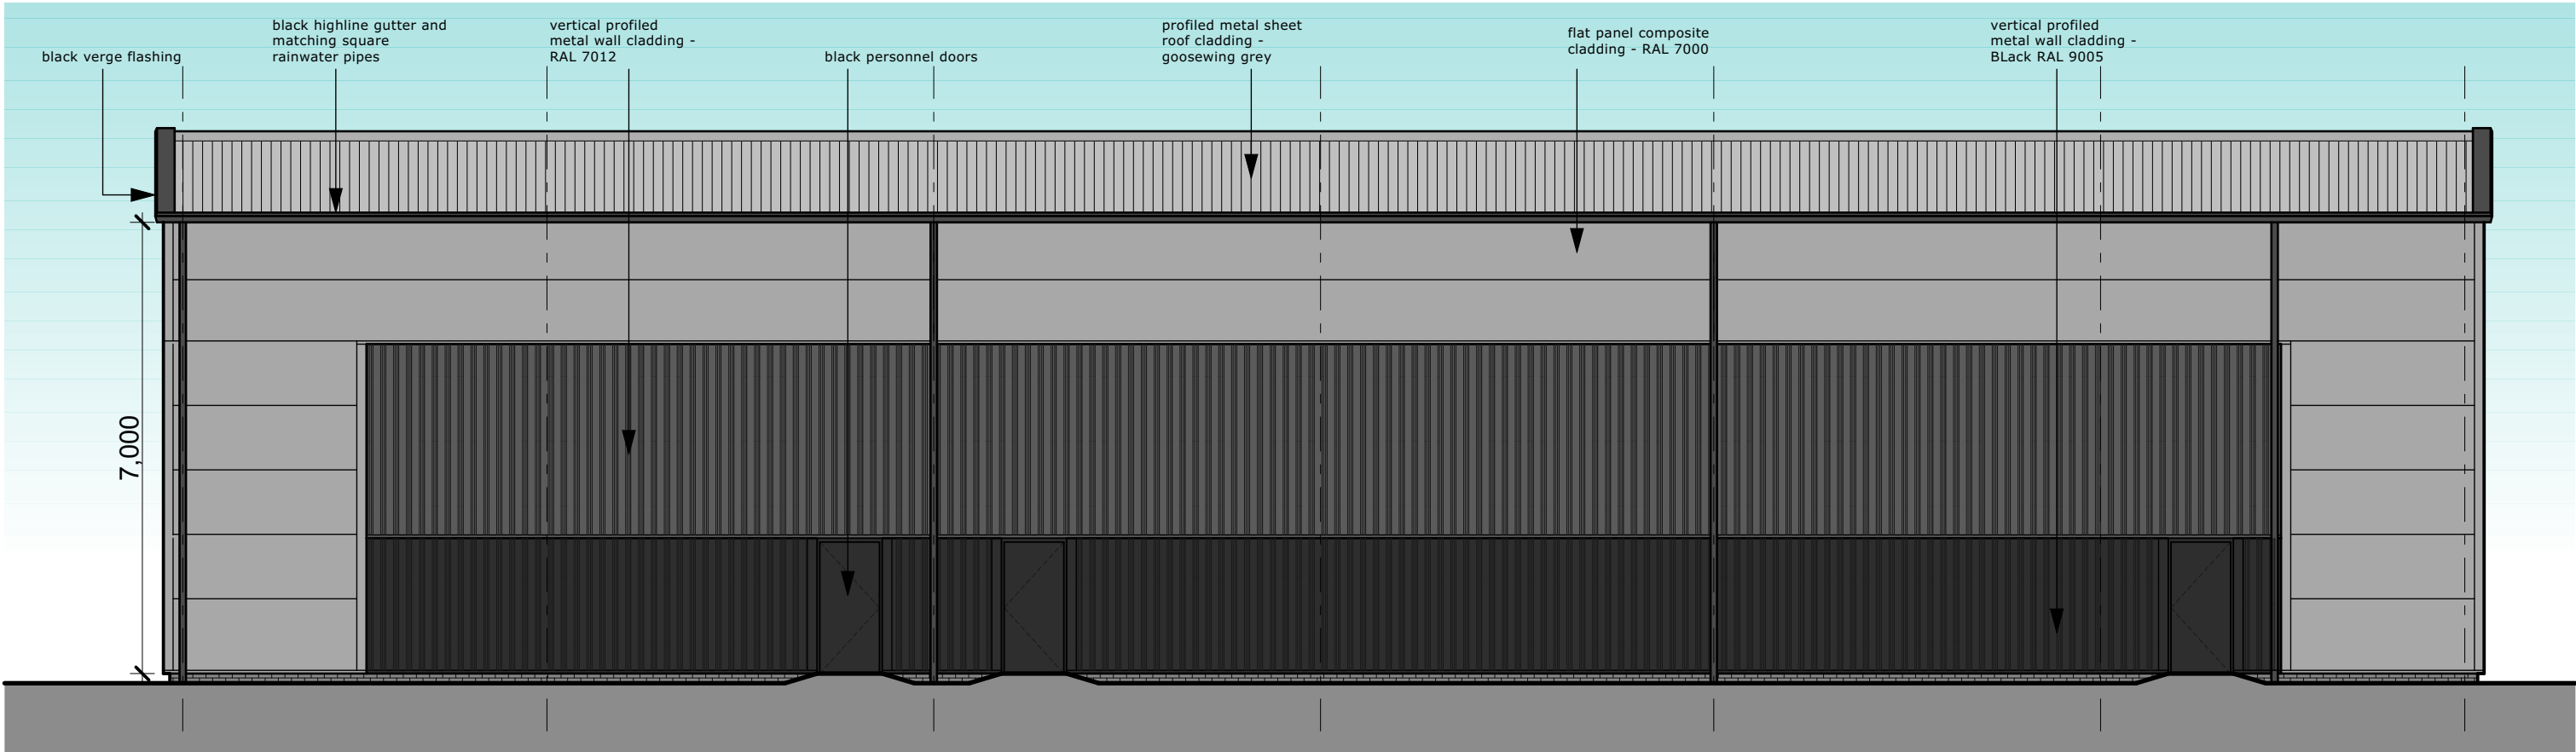

south west elevation

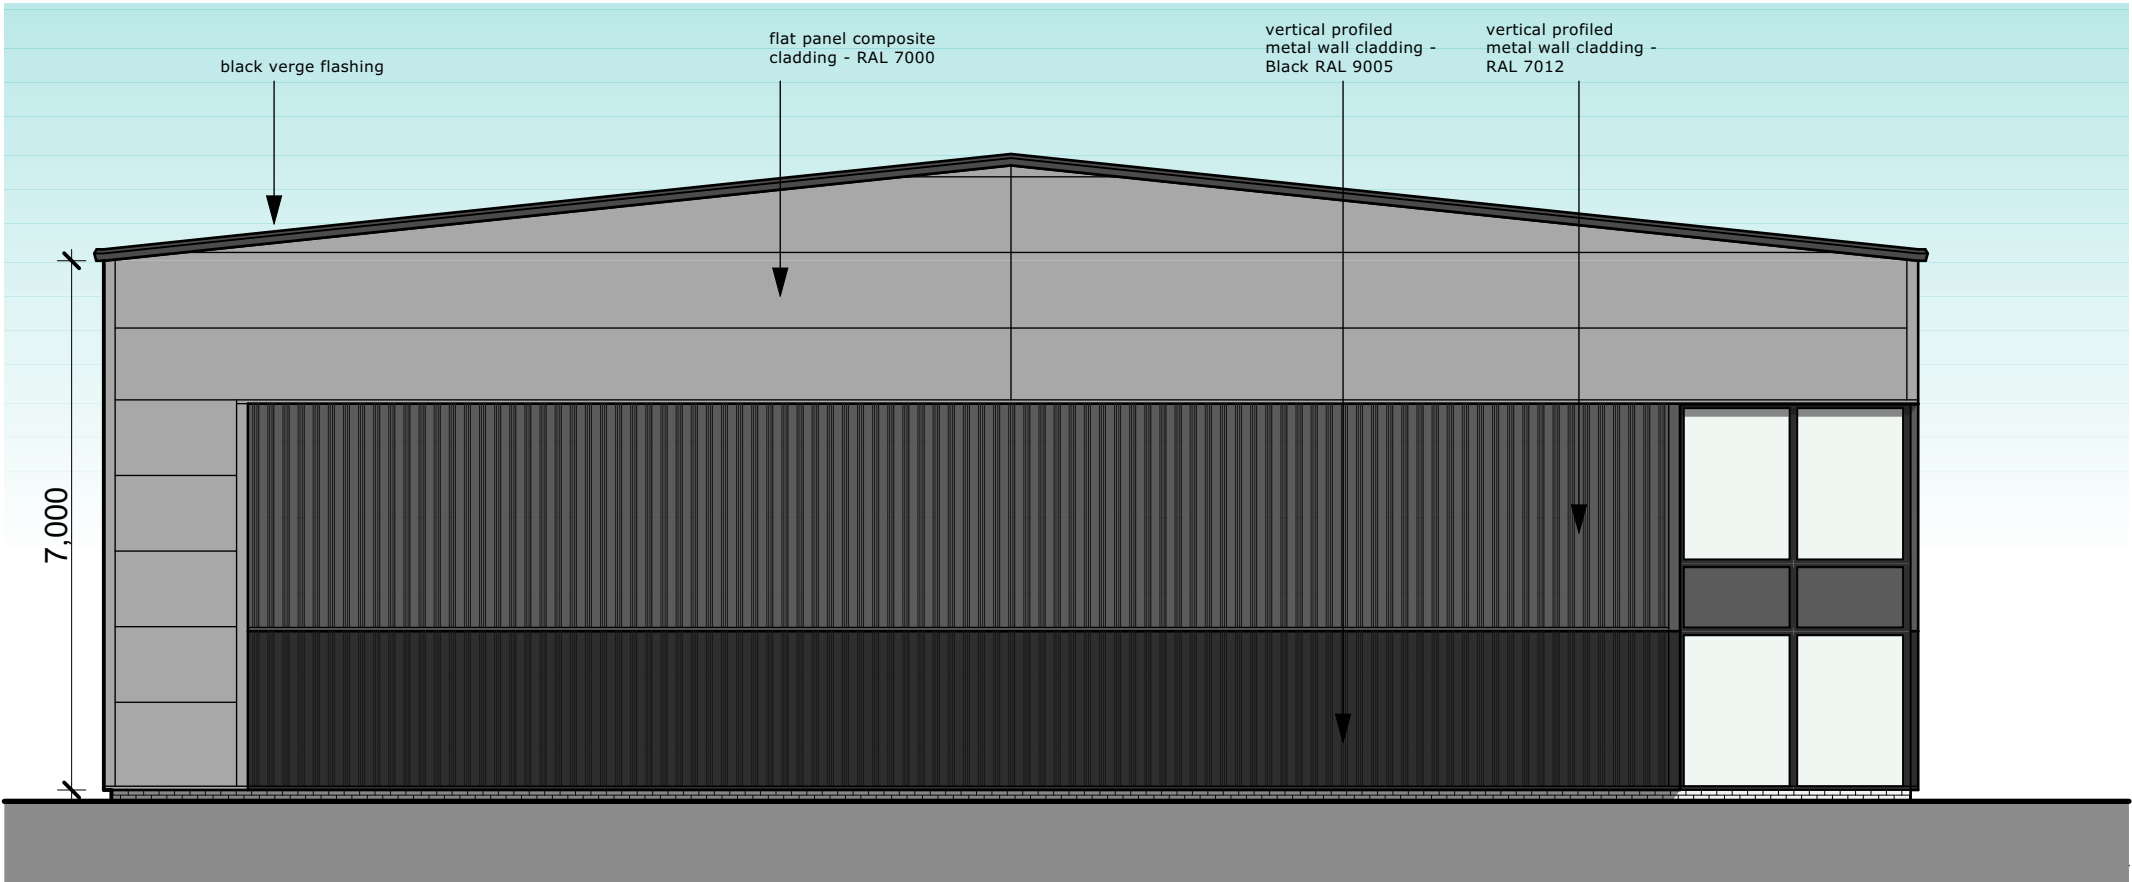

south east elevation

