
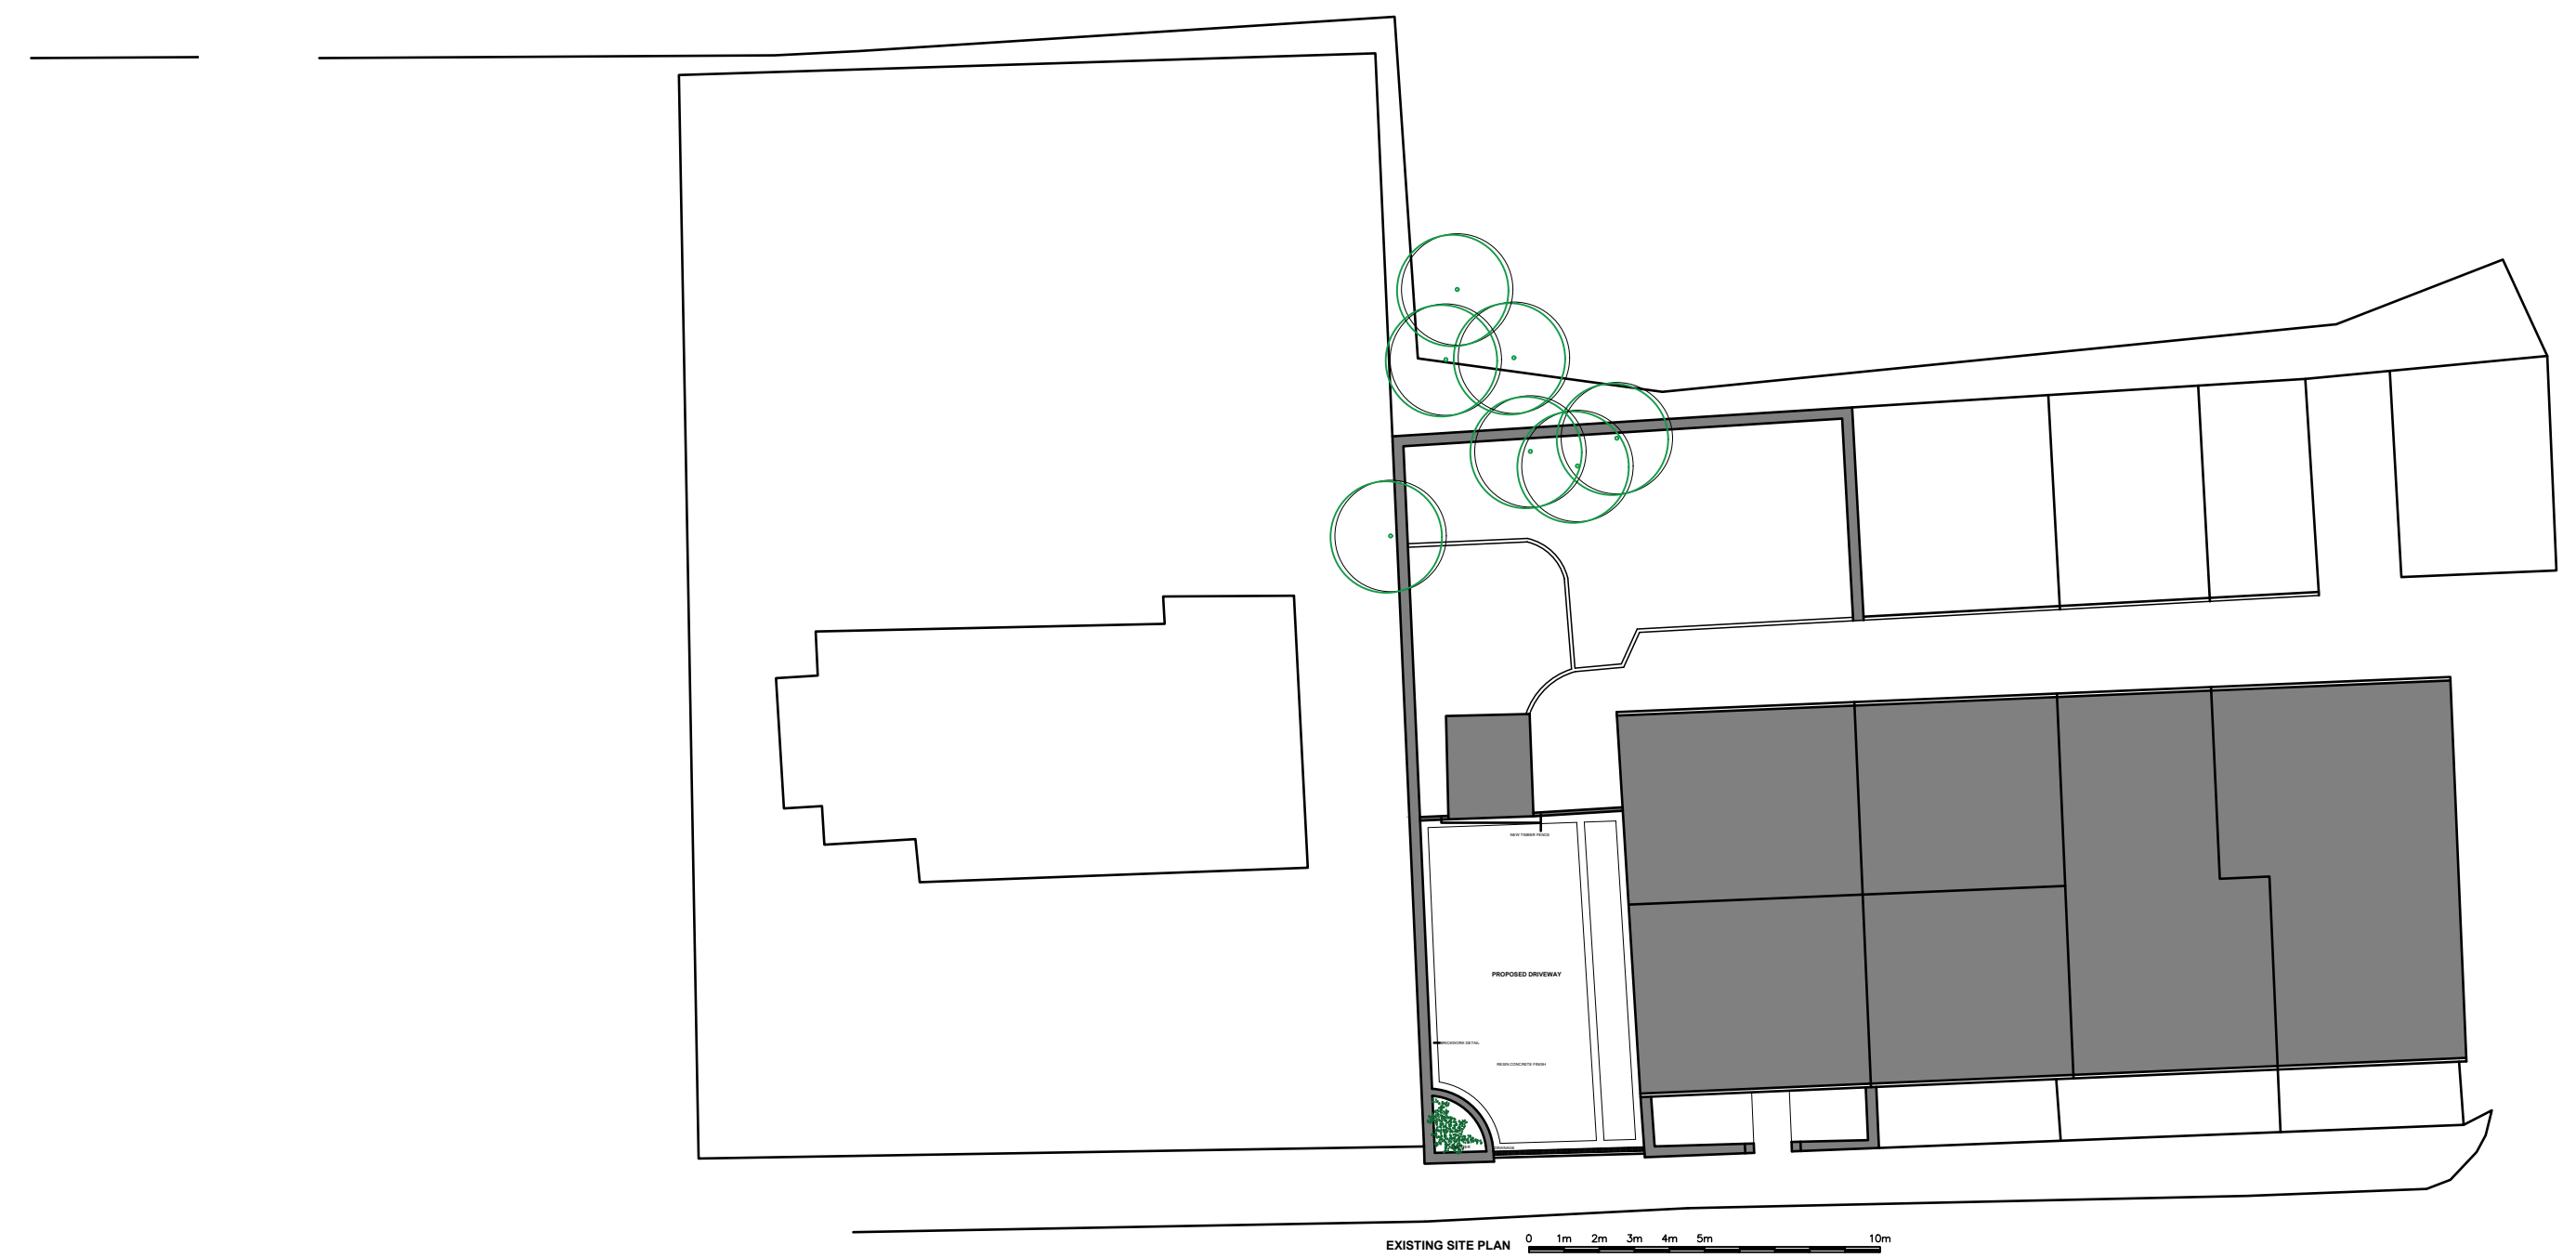


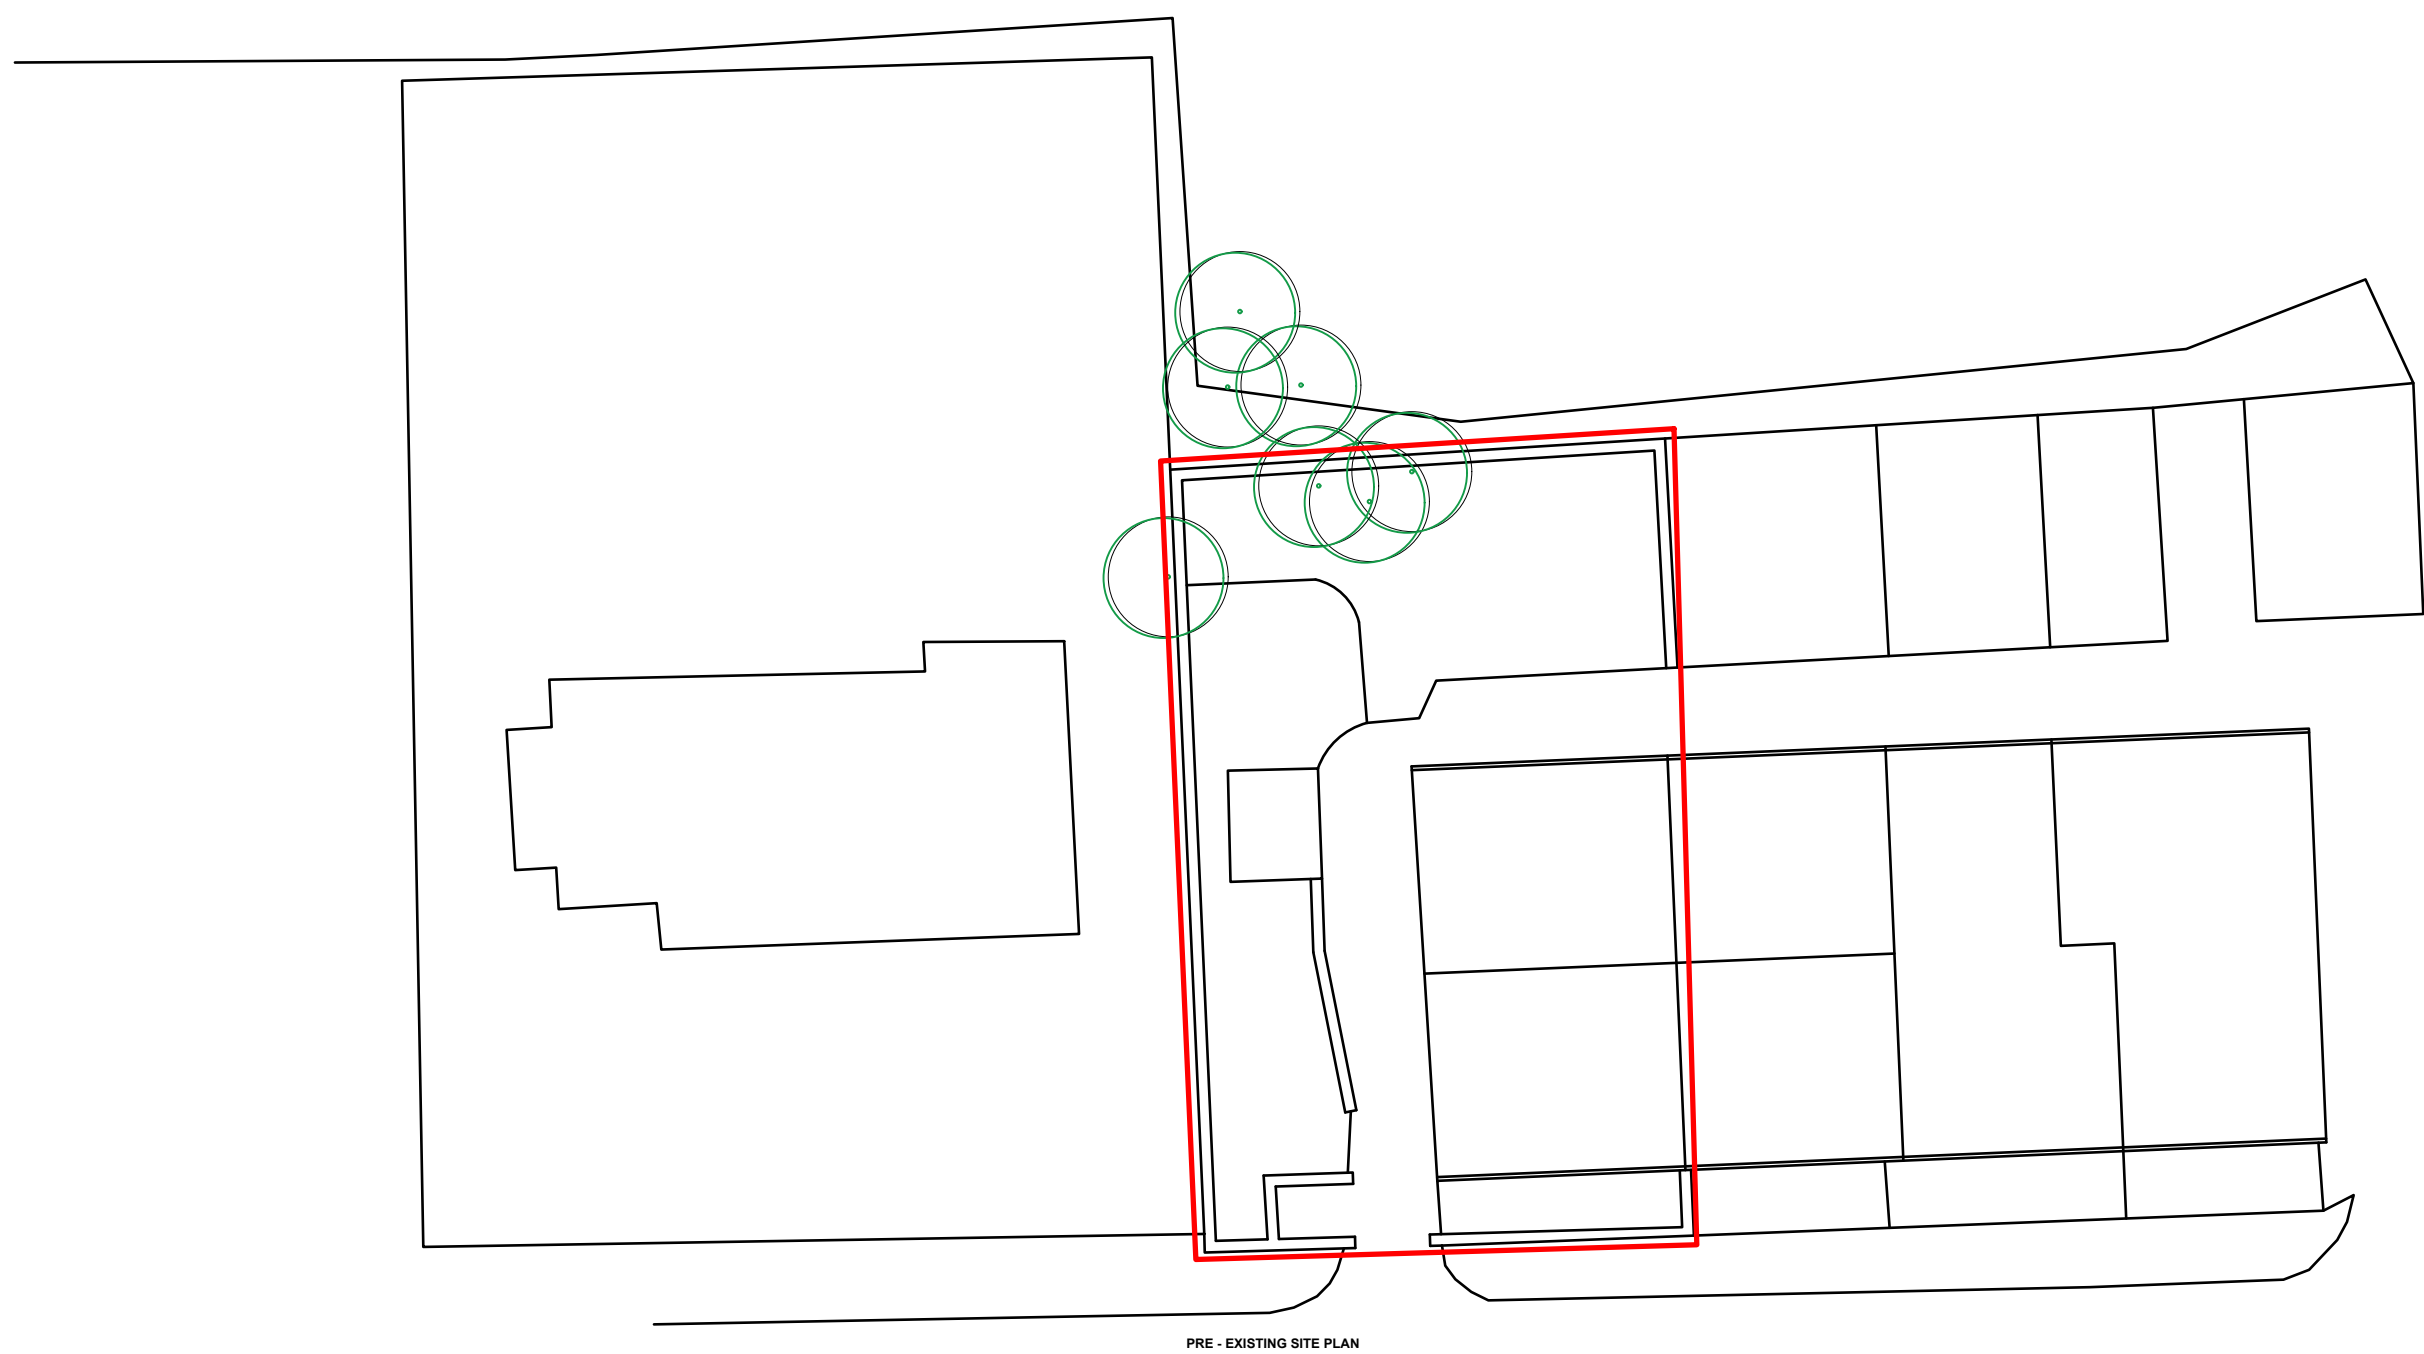

142 NEW ROAD  
 DEARNLEY, LITTLEBOROUGH  
 OL15 8NL  
 EXISTING AND PROPOSED SITE  
 SCALE 1:200