
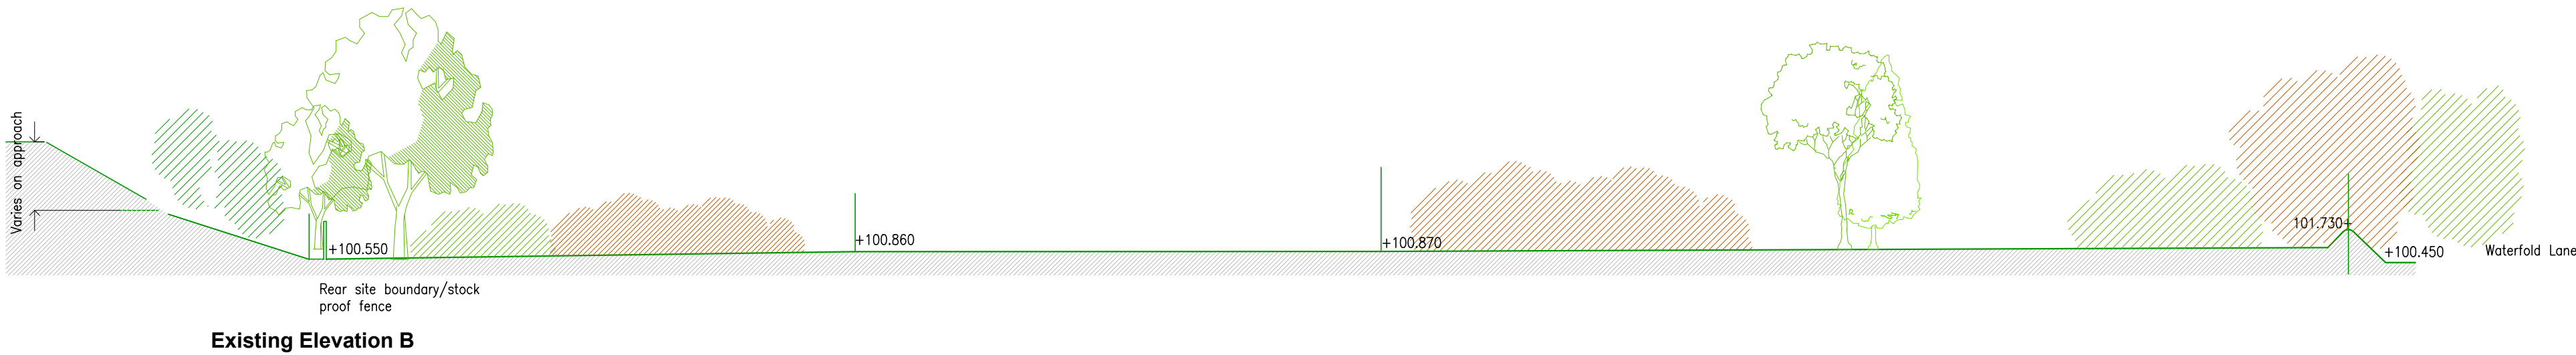
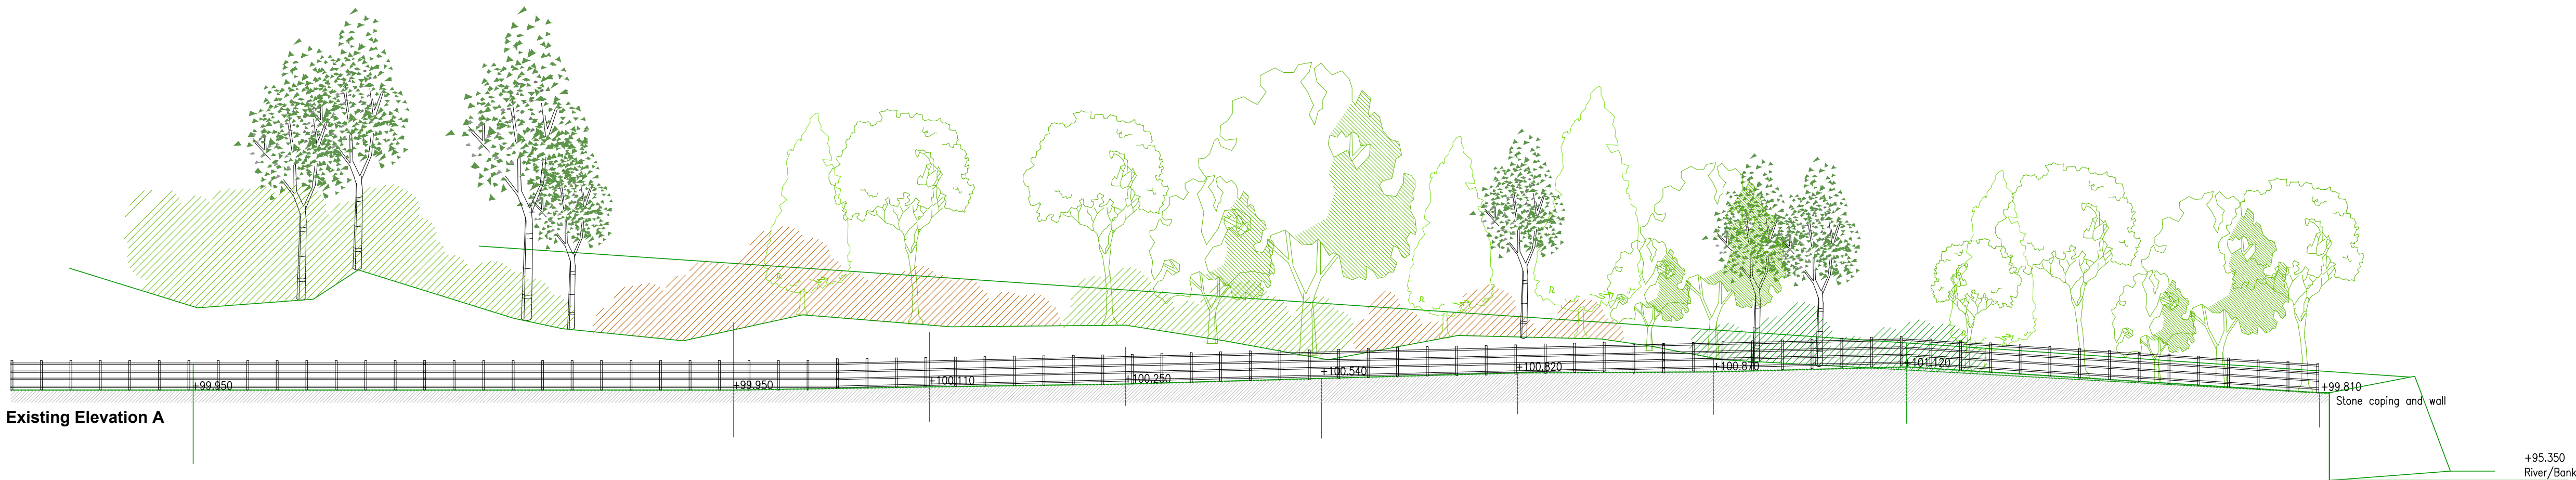


DO NOT SCALE THIS DRAWING

This copy drawing and any design thereon is protected by copyright and is the property of Pulmann Associates Limited. It is to be used only for the purpose for which it was expressly loaned and is not to be copied in any format, nor is any information taken therefrom to be transmitted or passed on to others.

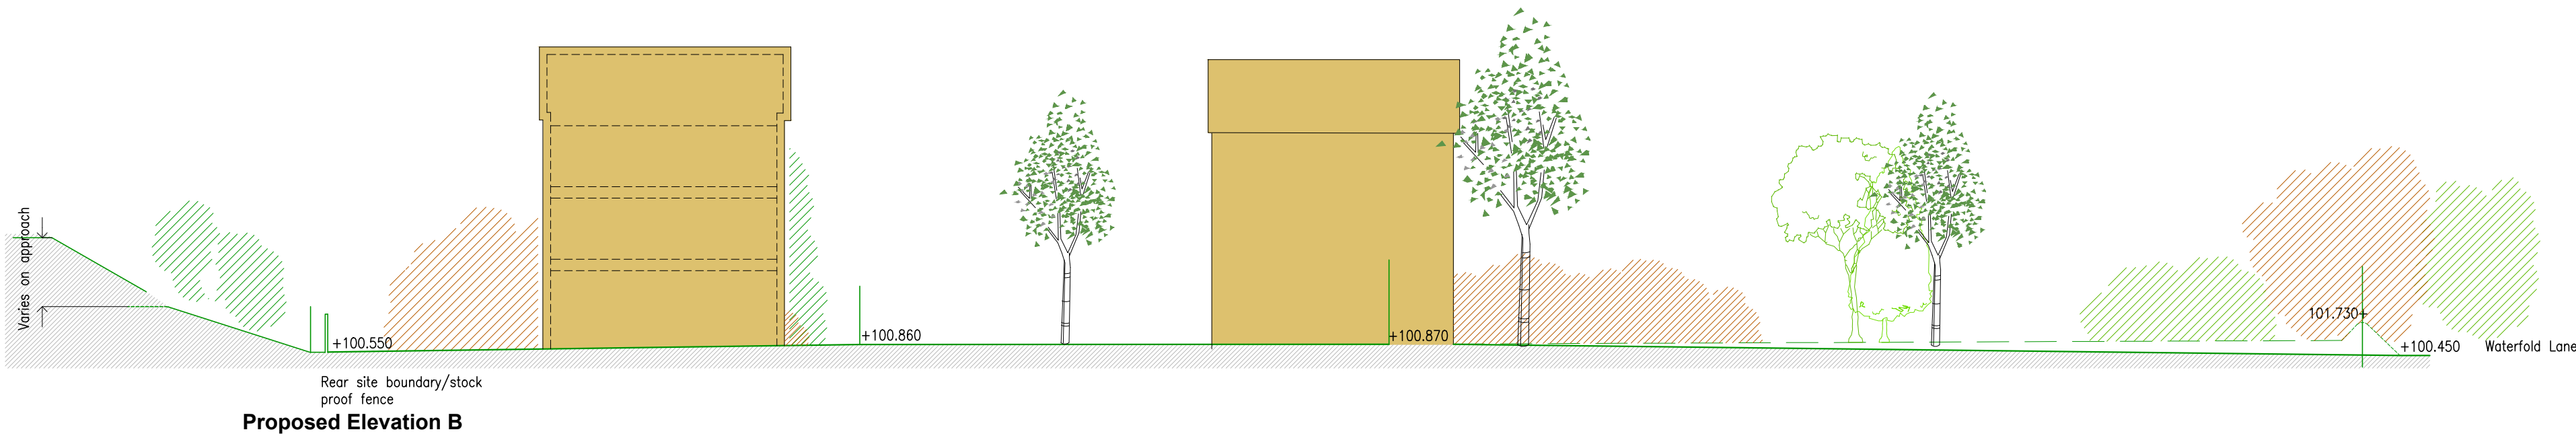

www.pulmann.co.uk
t 01706 651012 f 0161 427 9111 e mail@pulmann.com
Bridge House 18A Bridge Street Minnow Lancashire OL16 3ND

Planning

Project: **Waterfold Mill**
Client: **David Gibbons**
Site: **Waterfold Mill**
Waterfold Lane
Rochdale

Drawing: **Site Sections/Elevations**

Drg No: **M19-13-09** Rev: **--**

Scale: **1:200** Paper: **A1** Date: **Sep 2022**