




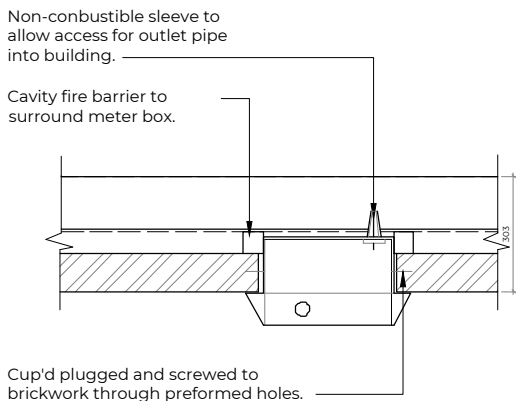


PLAN

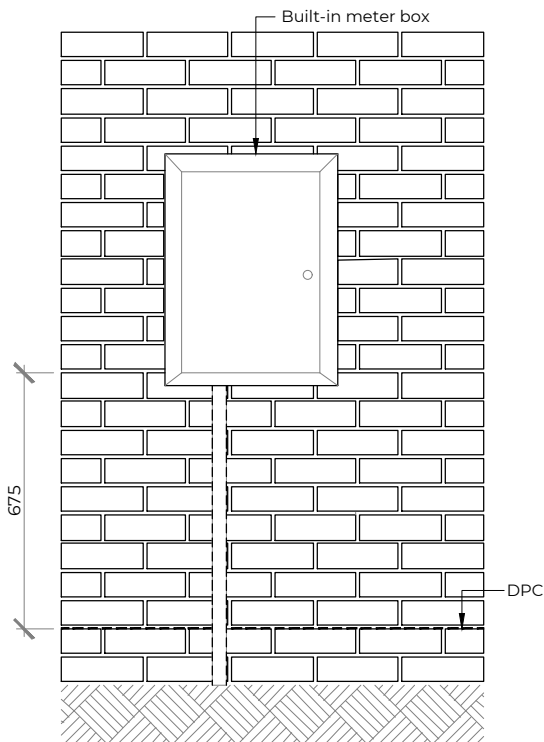


ELEVATION

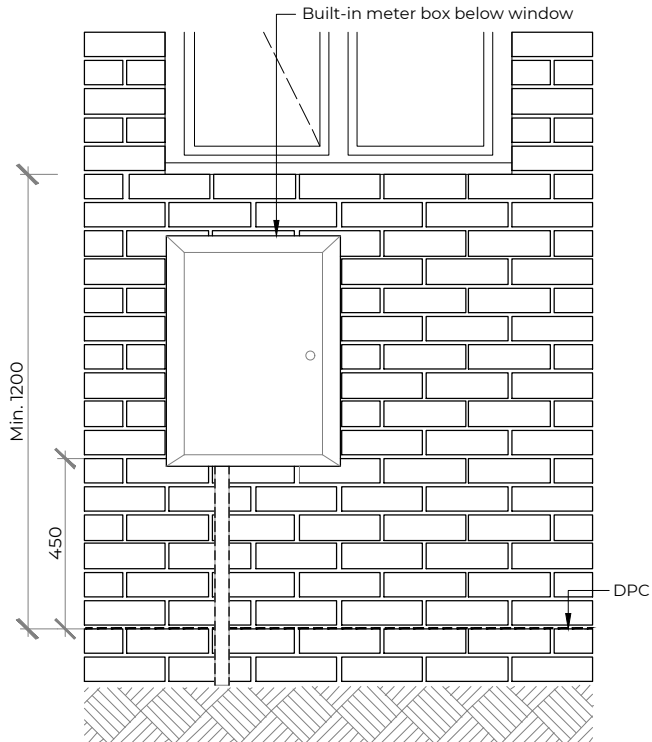


ELEVATION - METER BOX BELOW WINDOW

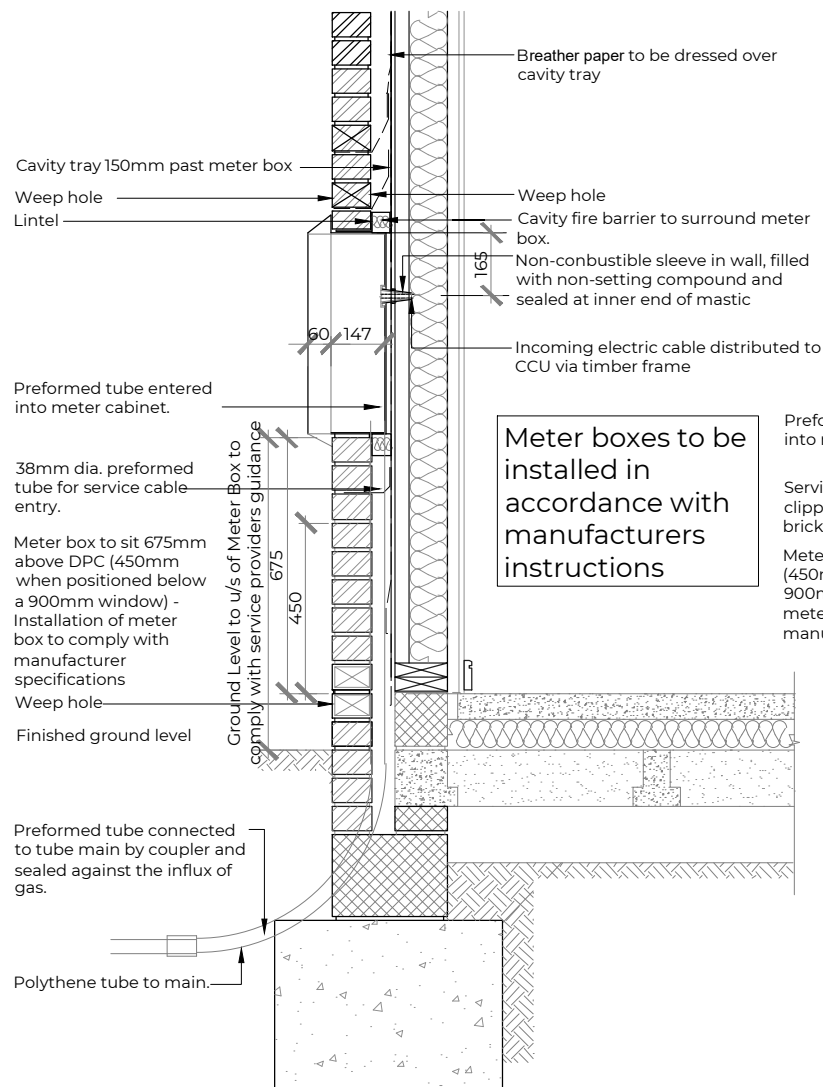

ELECTRIC METER CABINET DETAIL

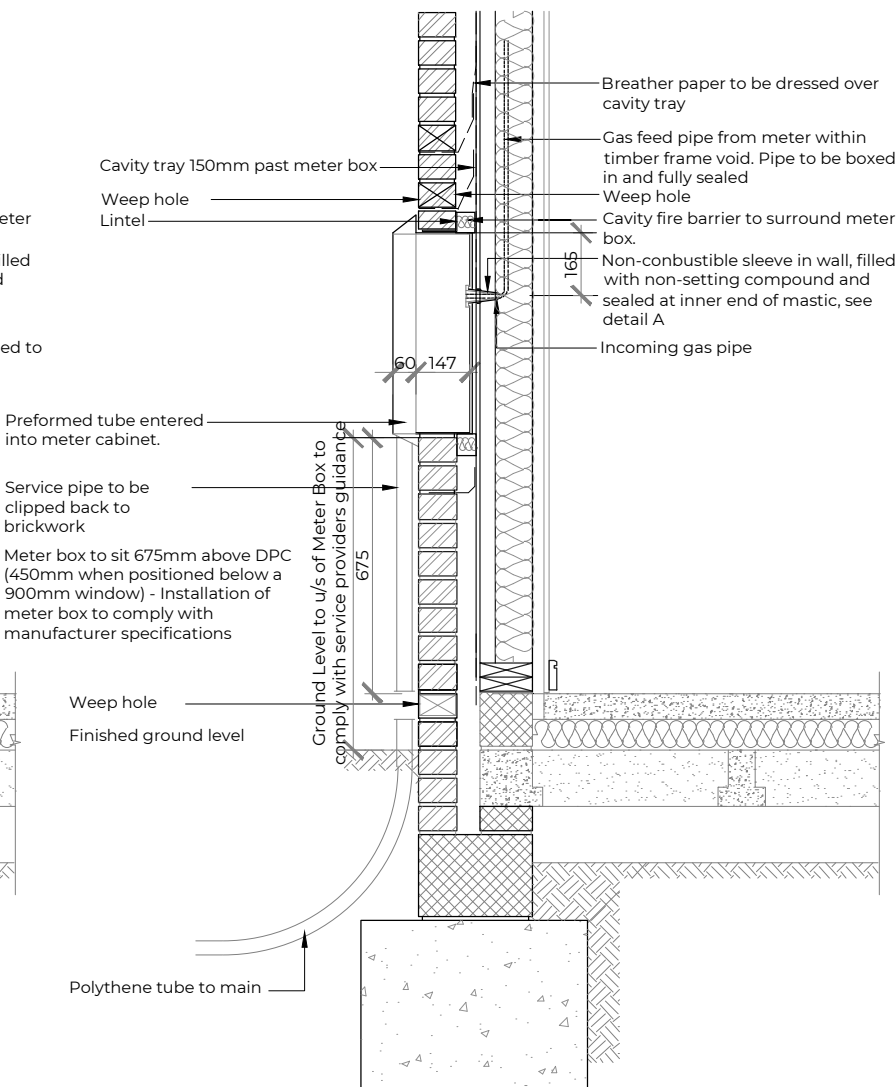

GAS METER CABINET DETAIL

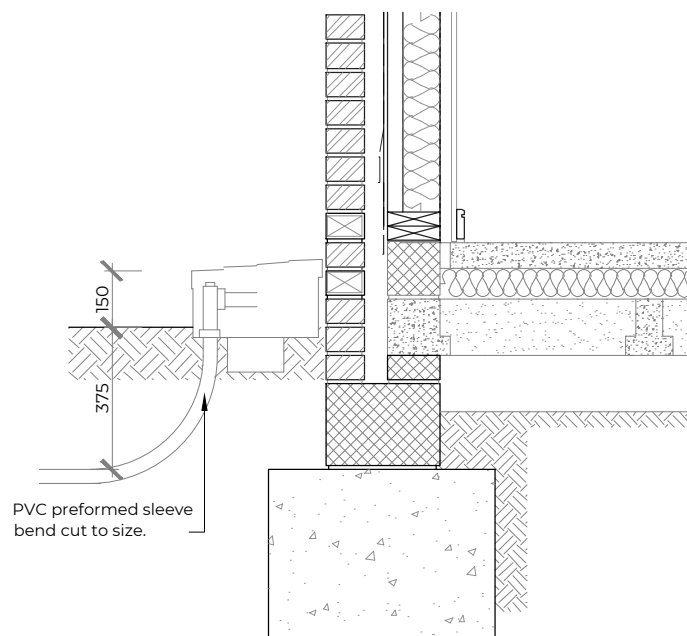

SEMI-CONCEALED GAS METER BOX DETAIL

Stonebond.

Stonebond Properties (Manchester)Ltd
Registered Office:
Suite 5, Egerton House
Towers Business Park
Wilmslow Rd
Didsbury, M20 2DX

site: Stonebond Properties (Manchester) Ltd.

title: Partnerships Range
Standard Details
Gas & Electric Service Entries

scale: 1:20
@A3
date: Sept 2023
drawn by: PAD
checked: GWP

drawing no: SBM-TSD 8-01

sheet no: Sheet 1 of 2

revision: