



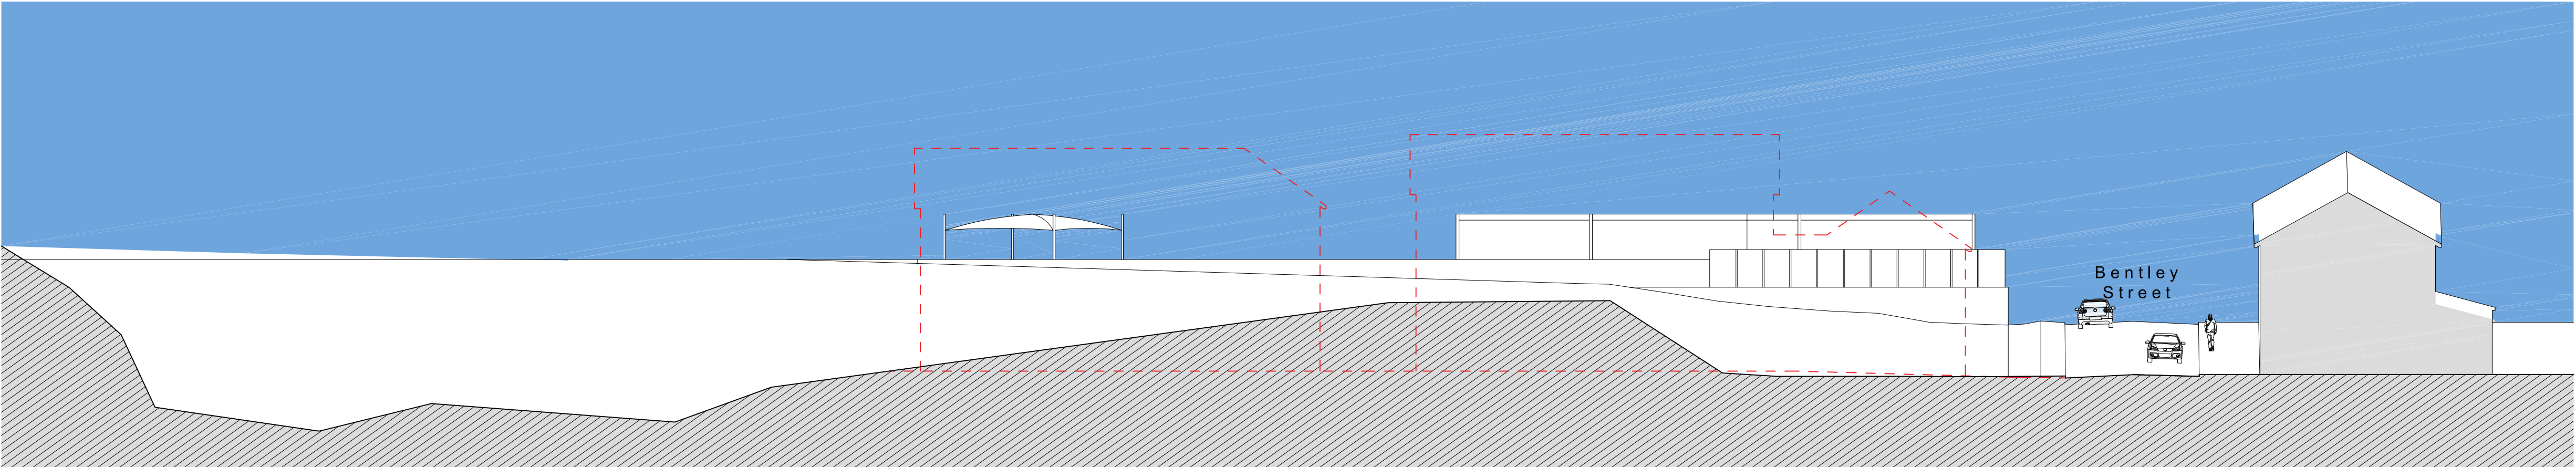


Proposed Site Section A - A 1:200

Scale Bar 1:200

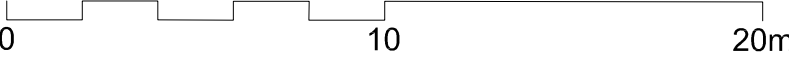

Existing Site Section A - A 1:200

Scale Bar 1:200

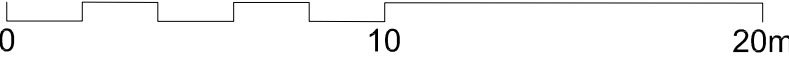

Key Plan : Section A - A

