


DO NOT SCALE FROM THIS DRAWING. USE GIVEN DIMENSIONS ONLY.
ALL DIMENSIONS ARE TO BE CHECKED ON SITE BY THE CONTRACTOR.
ANY DIMENSIONAL DISCREPANCIES TO BE REPORTED BACK TO HEALEY
CONSULTING PRIOR TO PROCEEDING WITH CONSTRUCTION


GENERAL NOTES

1. All dimensions are in millimeters unless noted otherwise.
2. All levels are in metres unless noted otherwise.
3. This drawing is to be read in conjunction with all other HC drawings issued for the project, HC specifications, Architects, M&E drawings and specifications.

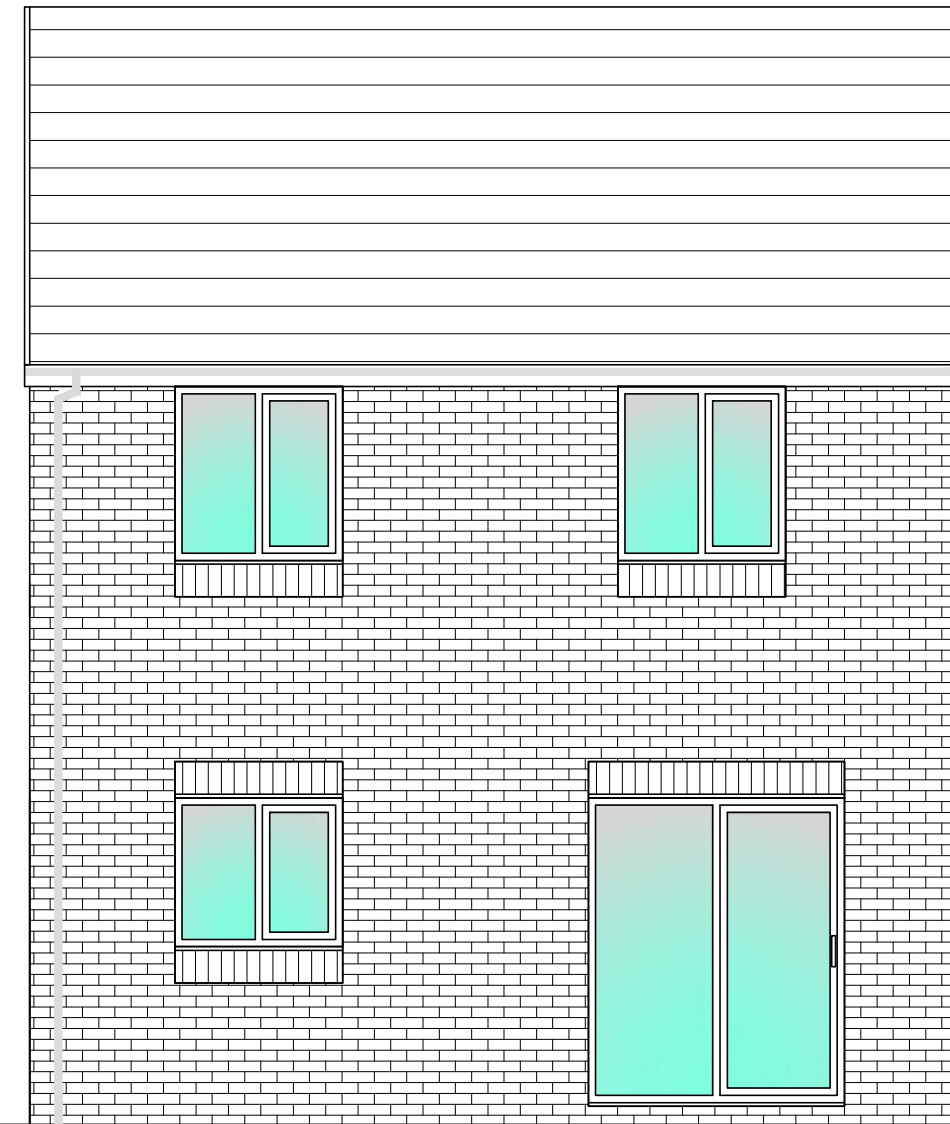

ELEVATION - EXISTING REAR

Scale 1:50

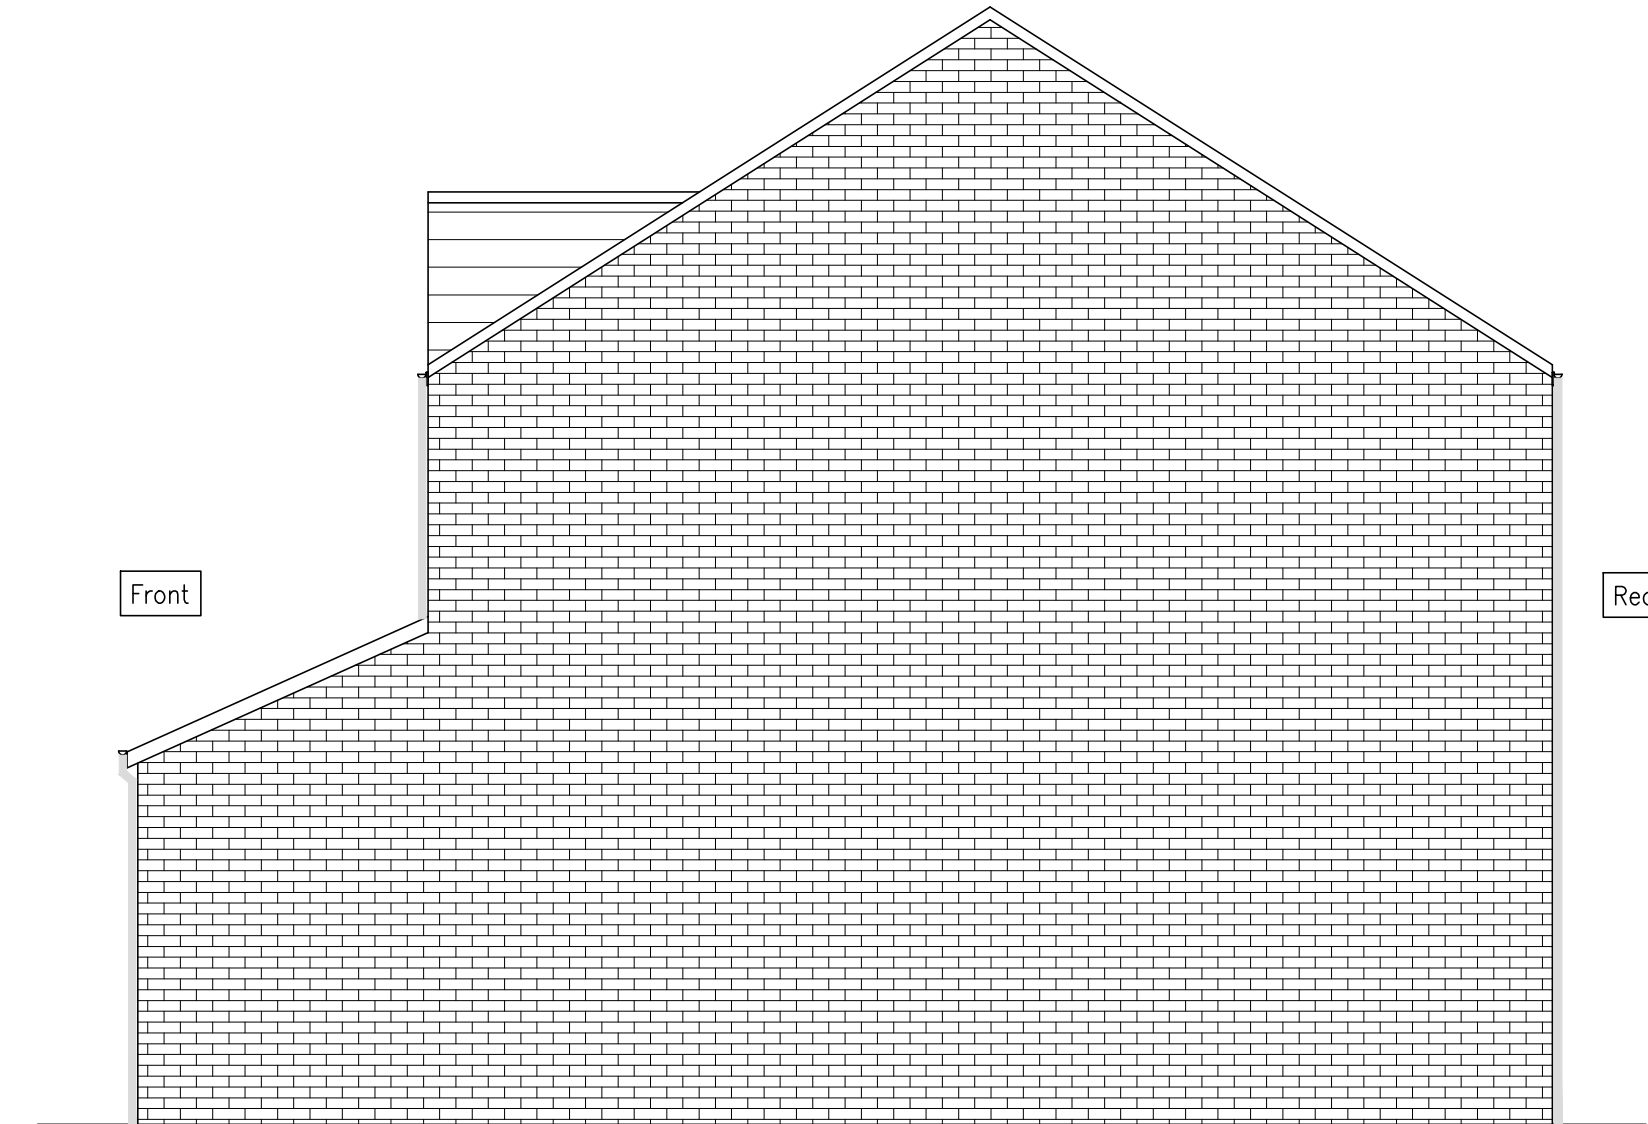


ELEVATION — EXISTING LEFT SIDE

Scale 1:50




ELEVATION – EXISTING FRONT

Scale 1:50

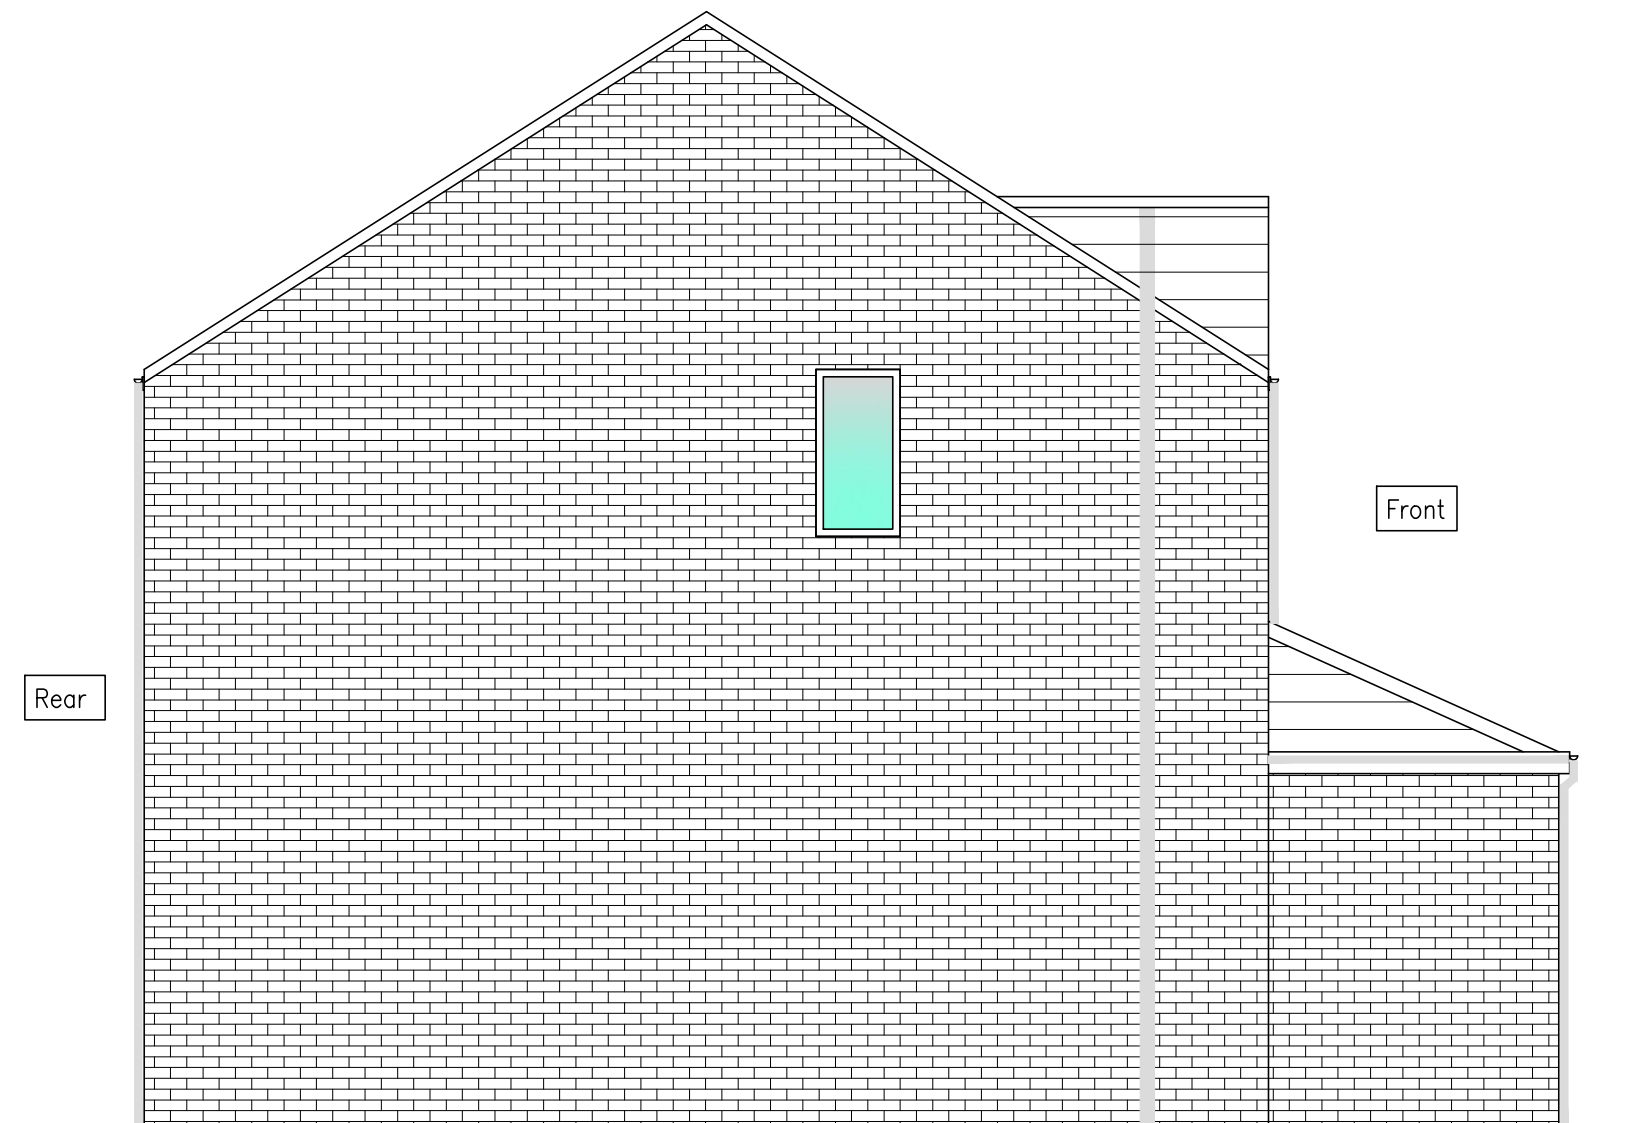

ELEVATION - EXISTING RIGHT SIDE

Scale 1:50

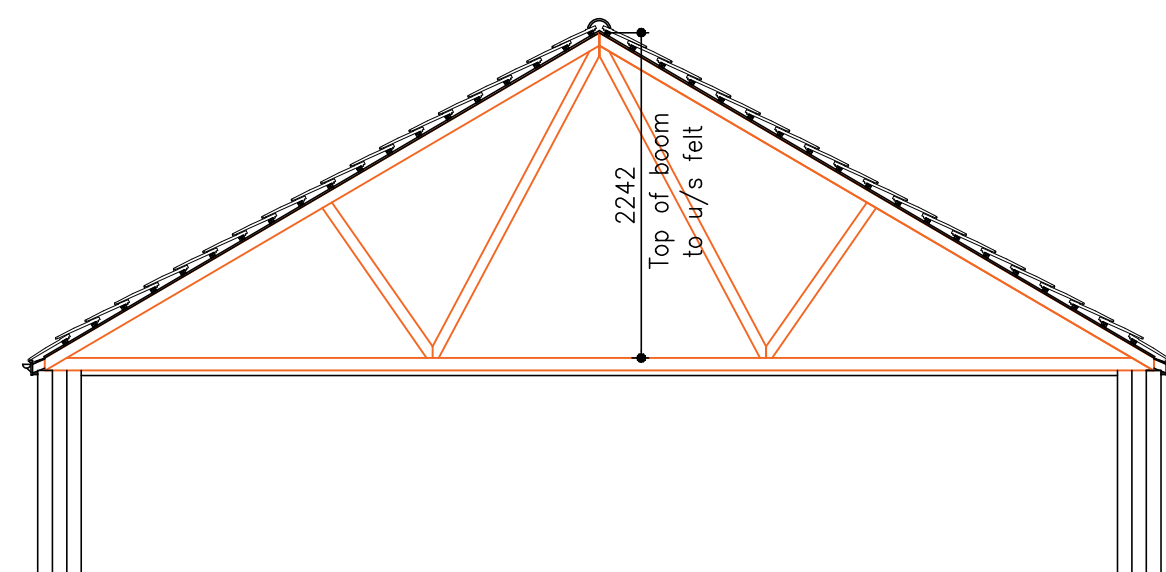

SECTION - EXISTING ROOF

Scale 1:50

REV	DATE	BY	DETAILS OF REVISION
ARCHITECT / CLIENT			
ADAM & ROCHELLE ELLIS			
PROJECT			
3 WAYFARERS WAY			
ROCHDALE			
OL12 9EQ			
TITLE			DRAWN BY
EXISTING ELEVATIONS			CR
AND ROOF SECTION			DATE
			22.09.22
			SCALE
			SHOWN@1
DRAWING NO.			REVISION
HC-22519-(20)-02			—

HEALEY CONSULTING
Brunel House
63 Dale Street
Milnrow
Rochdale
OL16 3NJ

Tel: 01706 343961
Fax: 01706 343981
email: office@healeyconsulting.co.uk
copyright: Healey Consulting



PLANNING APPLICATION