



FILENAME
PLOT DATE

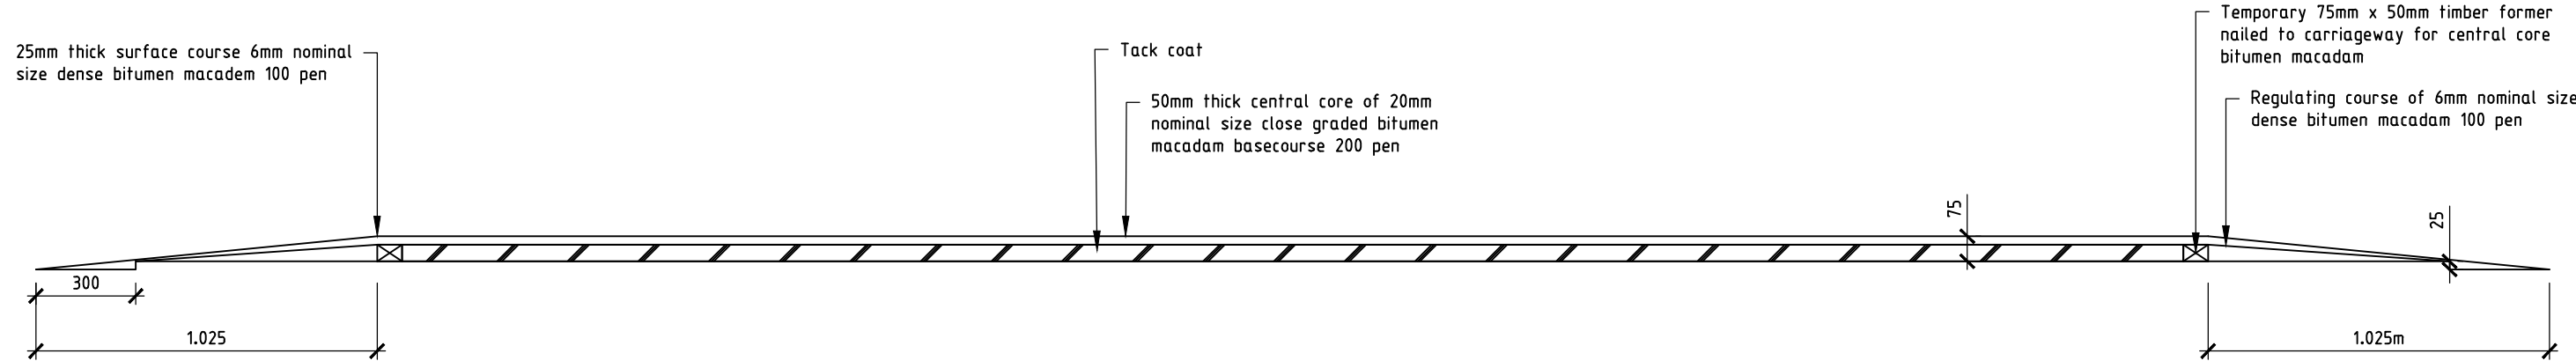


ROAD HUMP
CONSTRUCTION DETAIL
SCALE 1:20

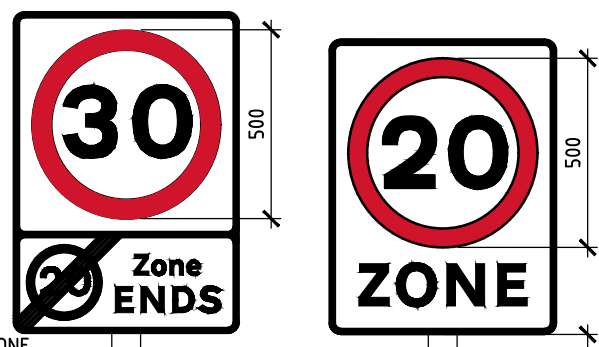


DETAIL B 30MPH 20 ZONE ENDS SIGN REF 675 TO BE MOUNTED BACK TO BACK WITH THE REAR OF THE 20MPH SIGN

DETAIL B

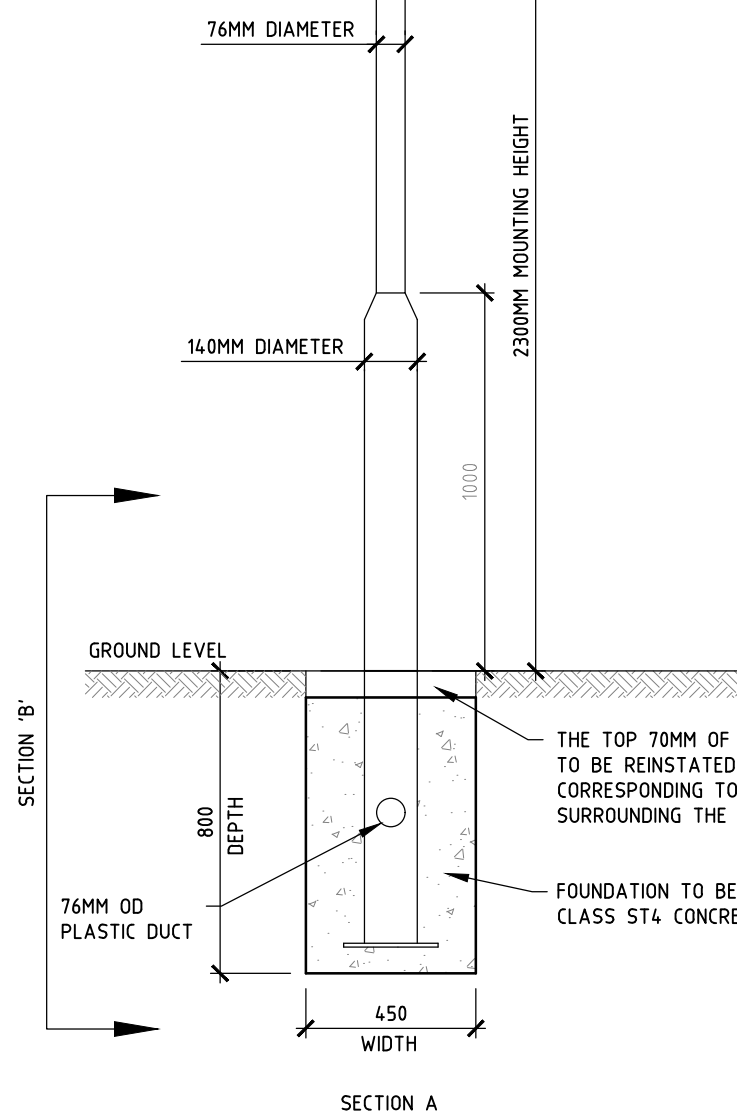

DETAIL A - SCALE 1:20


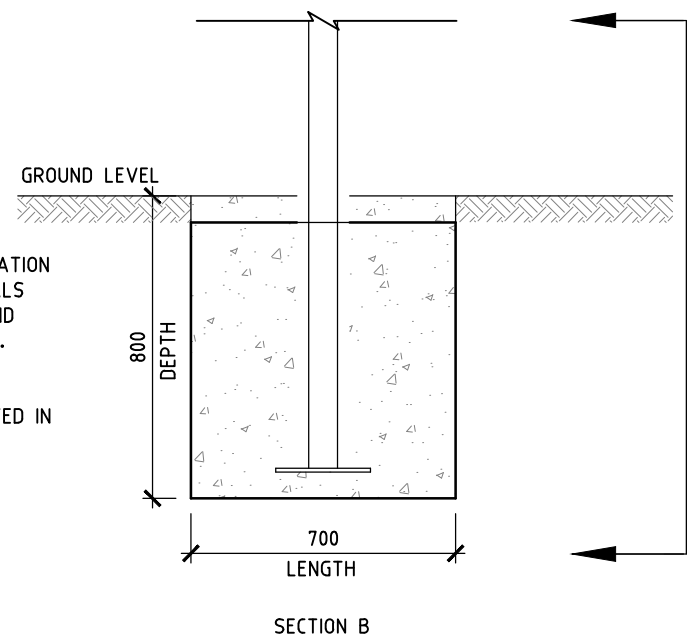


SECTION B

SECTION A'



NEW 20MPH ZONE SIGN TO DIAGRAM NUMBER 674 REFER TO DETAIL A. 30MPH SPEED LIMIT SIGN TO DIAGRAM NUMBER 675 TO BE MOUNTED ON REAR. REFER TO DETAIL B.

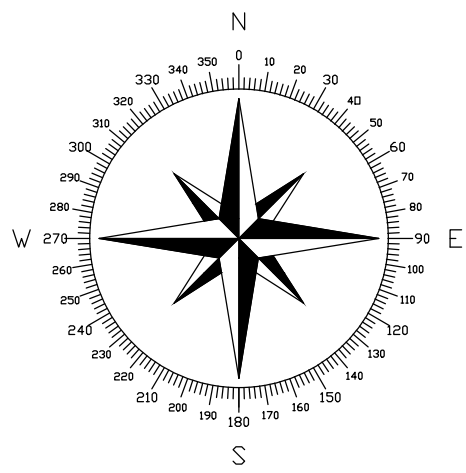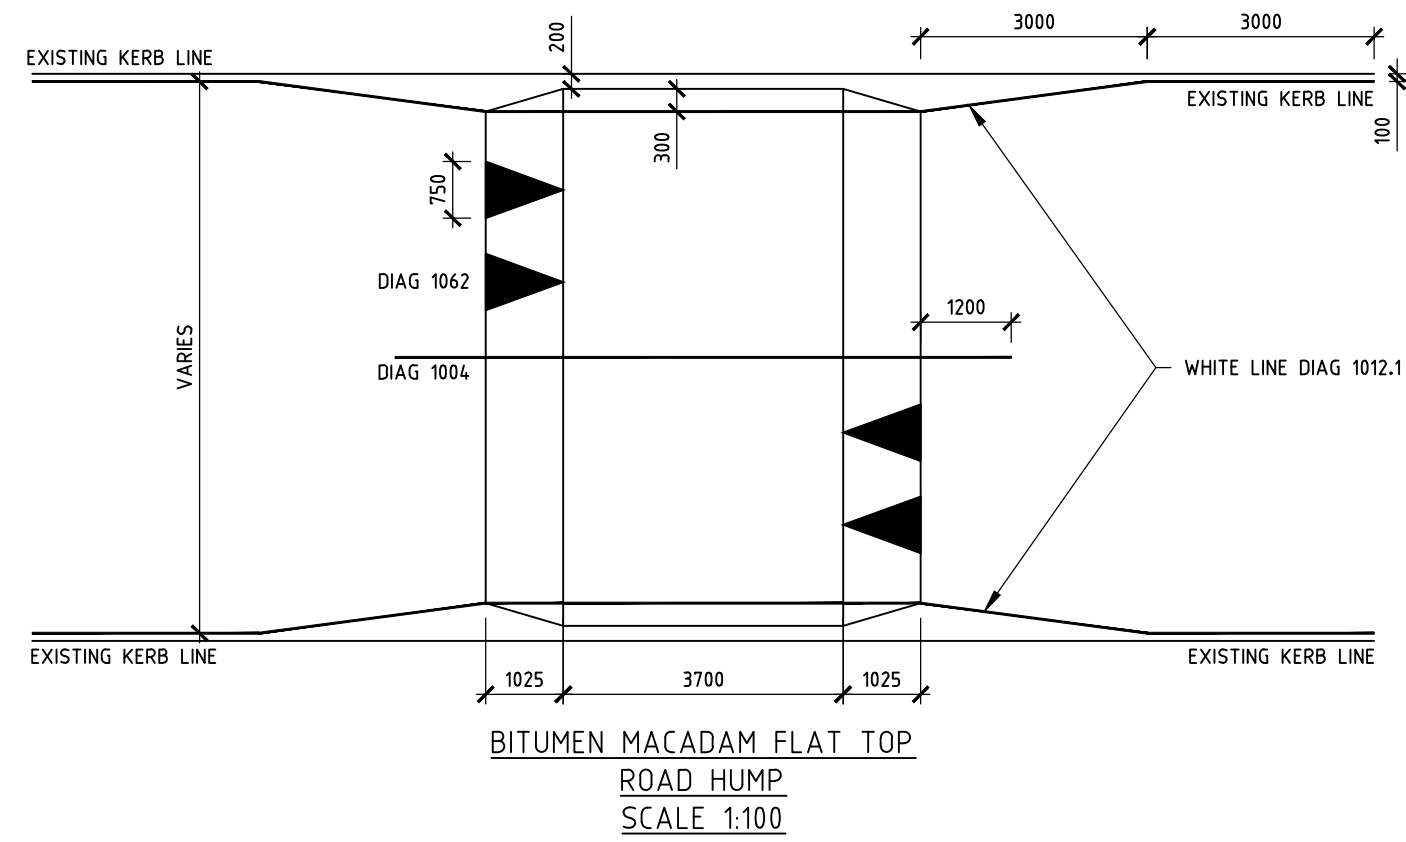

PO1 13.10.22		PRELIMINARY - Issued for Information		H.S. R.A.	
Rev	Date	Description		By	Chk
		Manchester . UK 3rd Floor, Cornavin Court, 12 Blackfriars Street, Manchester, M3 9BQ, United Kingdom T: +44 (0) 161 834 1938 E: manchester@edgece.com			
www.edgece.com					
The concepts + information contained in this document are the copyright of EDGE Consulting Engineers. Use or copying of this document in whole or in part without the written permission of EDGE Consulting Engineers constitutes an infringement of copyright.					
DO NOT SCALE DRAWINGS. IF IN DOUBT, ASK!					
Project Name					
NIXON STREET ROCHDALE					
Client					
HIVE HOMES					
Designed		Drawn		Checked	
R.A.		H.S.		R.A.	
				Scale @ A1	
				1:500	
Drawing Title					
SECTION 278 TRAFFIC CALMING					
Project No.					
20066					
Drawing No.					
20026-EDGE-XX-XX-DR-C-3011					
Revision					
P01					