
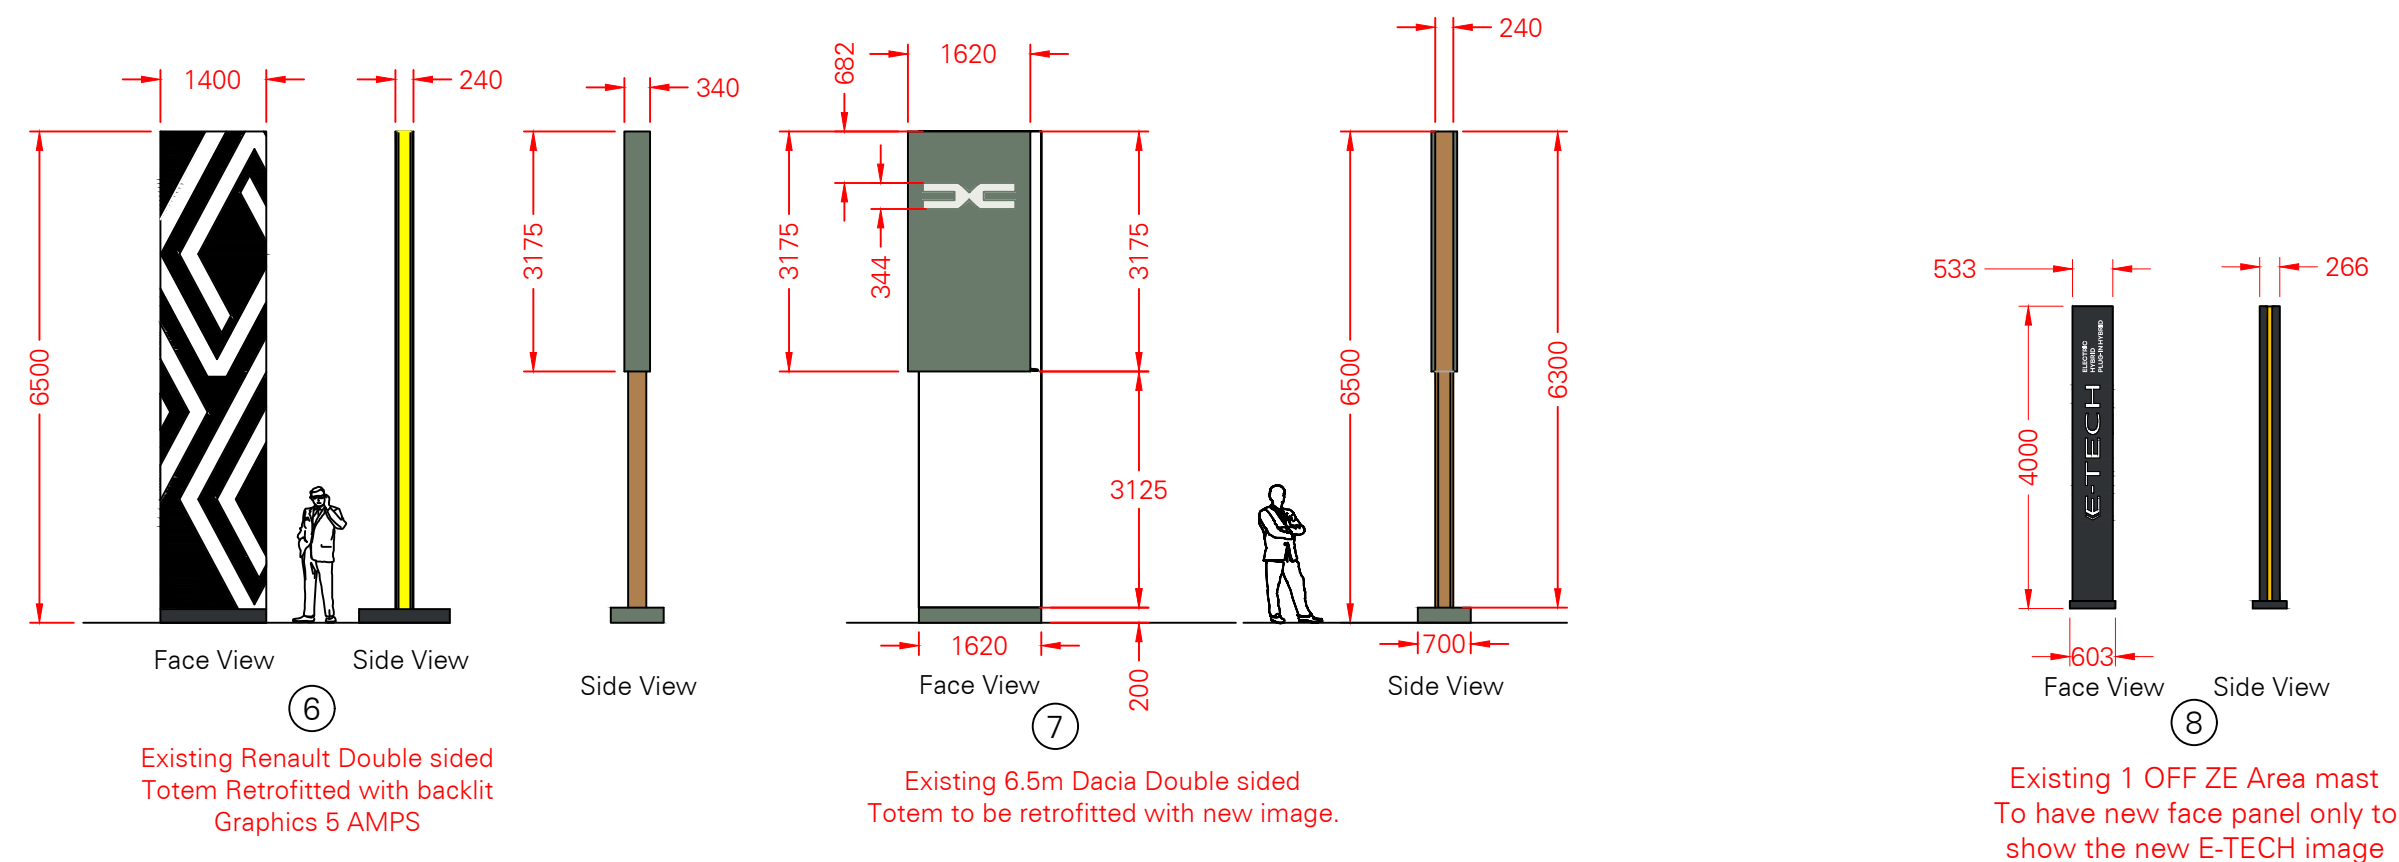
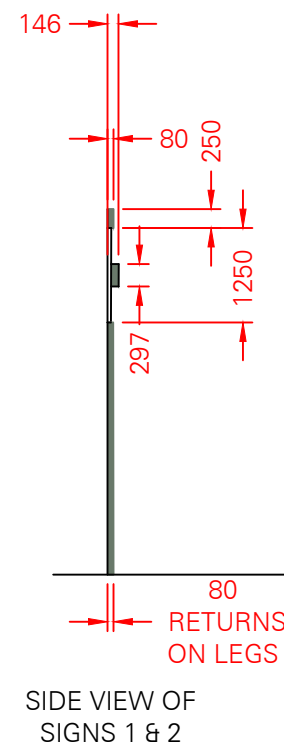
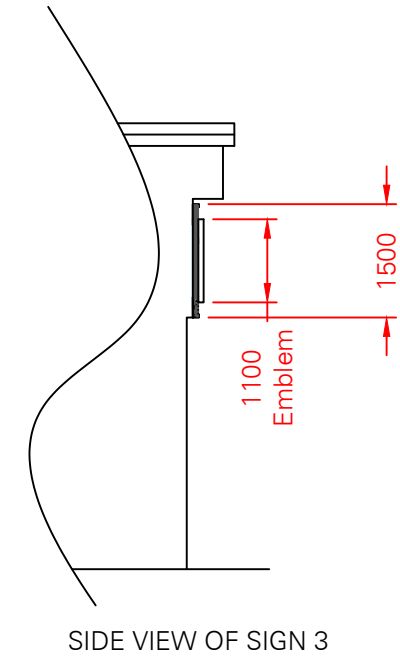


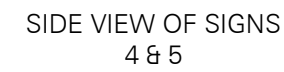

tara signs

1971 ————— ONWARDS

Tara Signs Ltd St Peters Place Western Road
Lancing West Sussex BN15 8SB
T: 0044 (0)1903 750710 [tarasigns.com](#)

© 2020 - Tara Signs Ltd

Scale1:100@A2

Tolerance ±

Drg NoRen22 CI0937 PLANNING

Date27/10/2020

Drawn ByPDT

Checked By

RevisionsDate

A) SIGN 1 & 2 TEXT DETAIL AMENDED TO INCLUDE ACM MATERIAL. 20/09/2023 CF

		DEALER
Date		
Signature		
Signed By		

Project

PENTAGON ROCHDALE QUEENSWAY
ROCHDALE OL11 1TQ

Title