



ELEVATIONS



VIEW FROM EAST & WEST

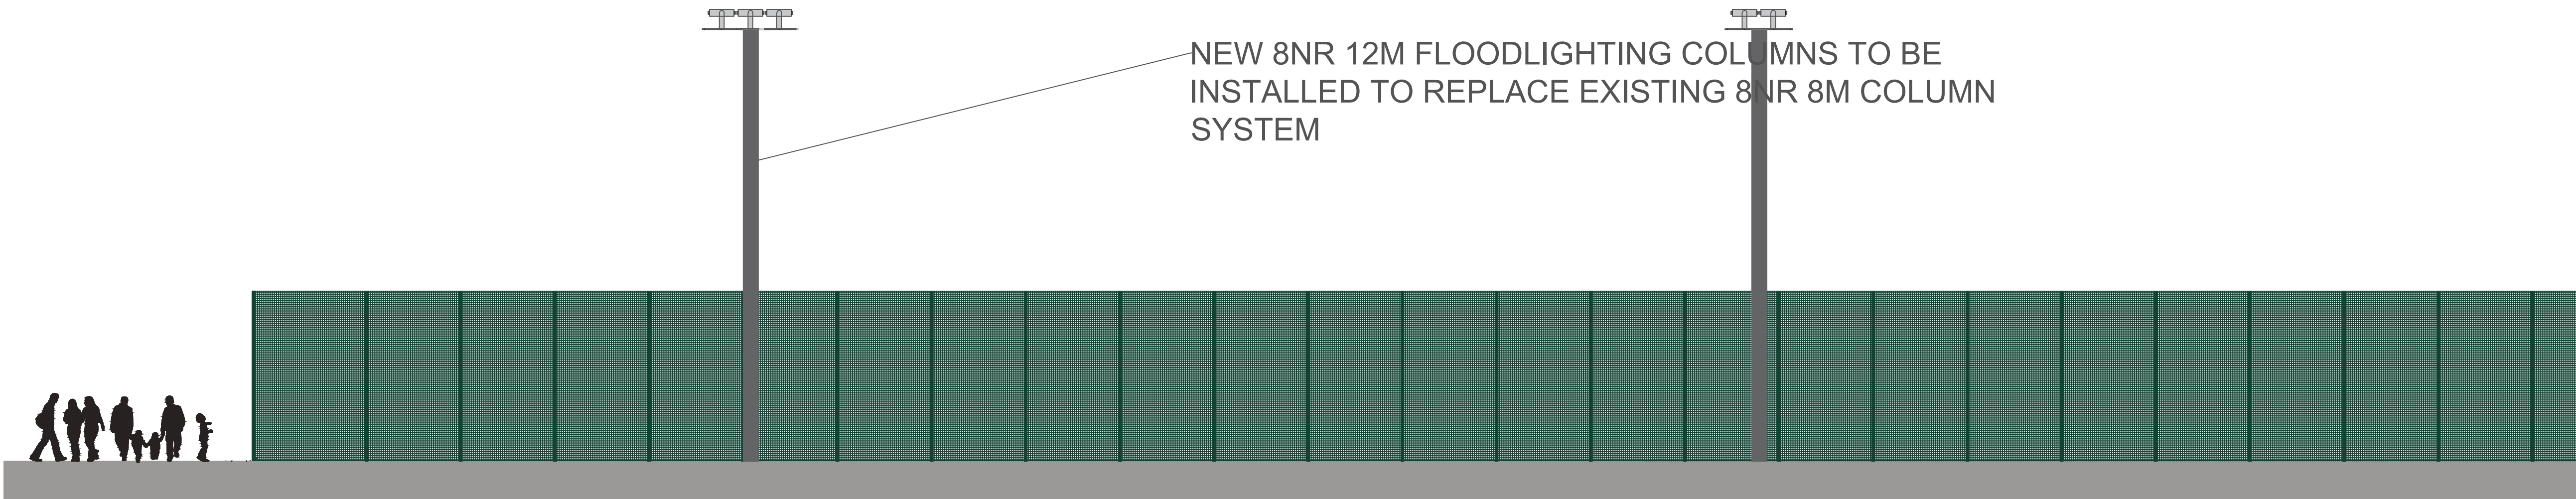

VIEW FROM SOUTH

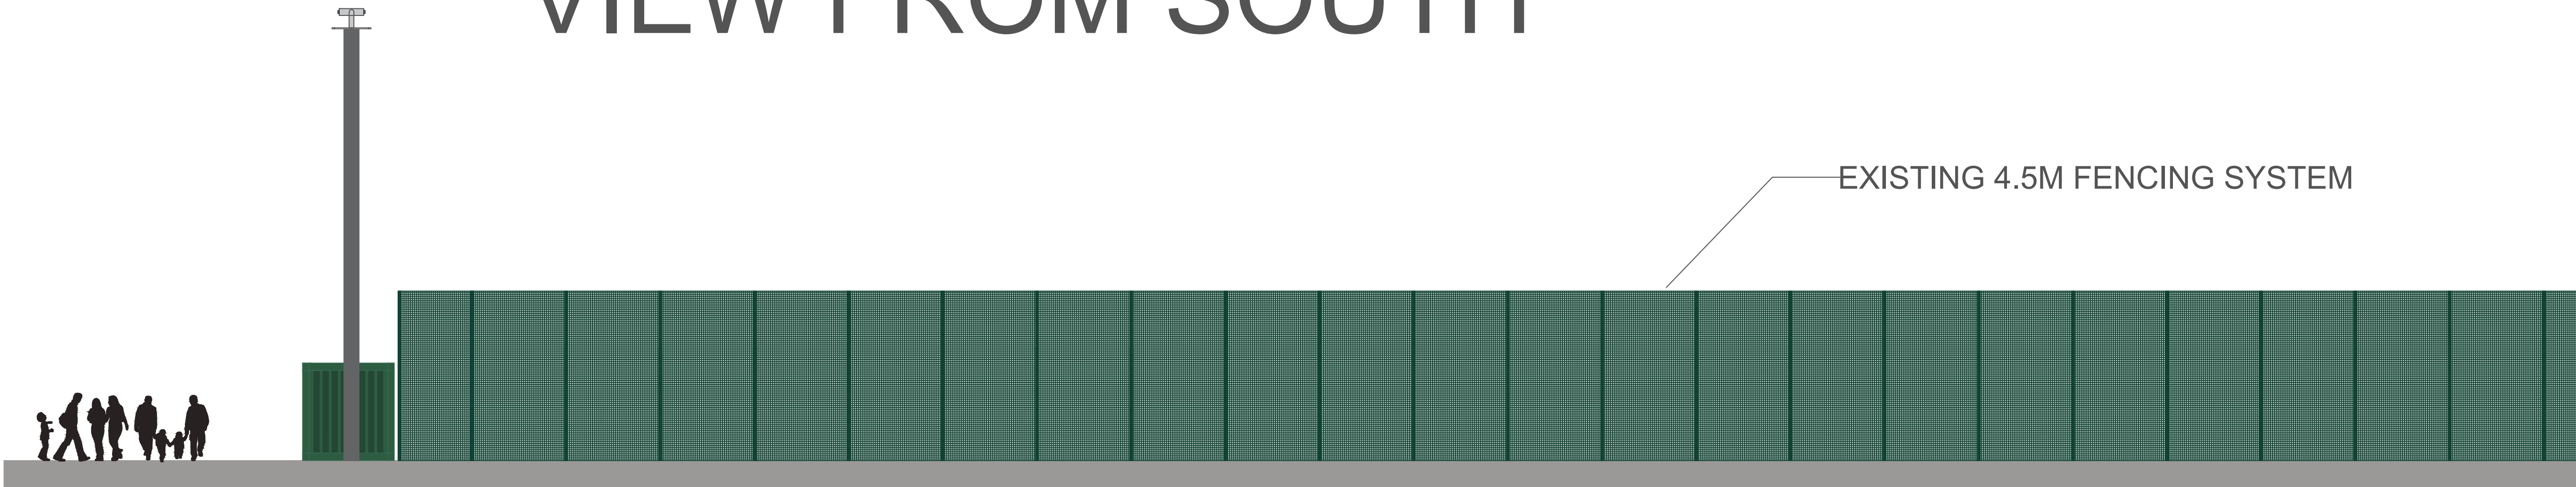

VIEW INDIVIDUAL COMPONENTS

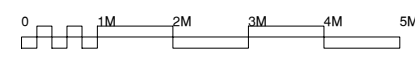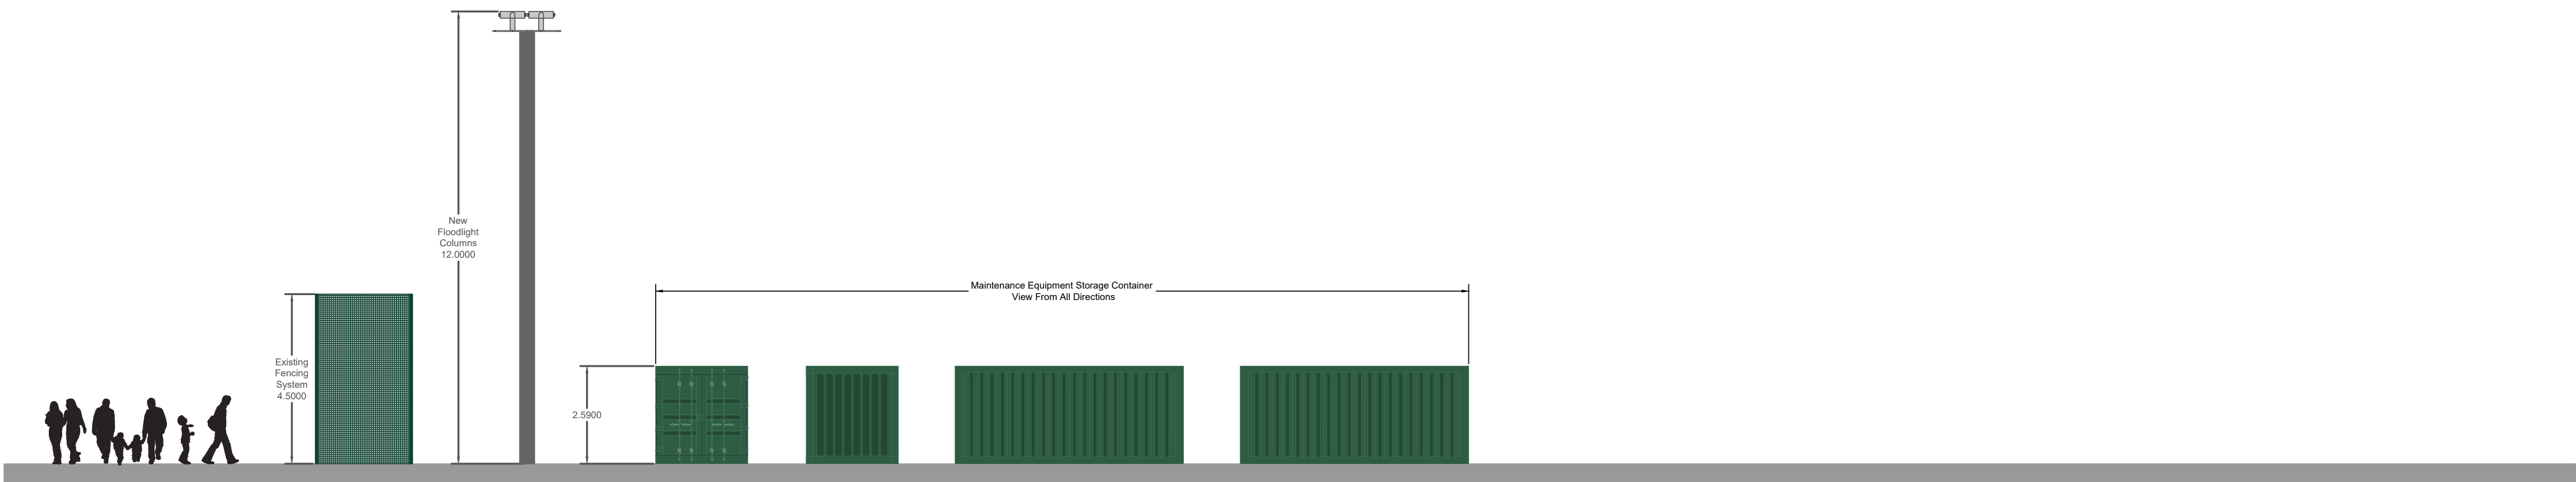

CHECK ALL DIMENSIONS PRIOR TO COMMENCEMENT OF WORK


NO GUARANTEE CAN BE GIVEN THAT ALL SERVICES HAVE BEEN SHOWN ON THE DRAWING

NO GUARANTEE CAN BE GIVEN TO THE ACCURACY AND COMPLETENESS OF ANY SERVICE PROVIDER RECORD INFORMATION SHOWN IN THIS DRAWING AND NO LIABILITY WILL BE ACCEPTED FOR ANY LOSSES THAT ARISE DUE TO A LACK OF ACCURACY IN ANY SERVICE PROVIDERS RECORD INFORMATION

RELEVANT SERVICE DRAWINGS SHOULD BE OBTAINED FROM APPROPRIATE SERVICE PROVIDERS AND USED IN CONJUNCTION WITH THIS DRAWING

REFERENCE SHOULD ALSO BE MADE TO HISTORICAL PLANS AND AS BUILT DRAWINGS

THIS DRAWING IS COPYRIGHT TO LABOSPORT LTD

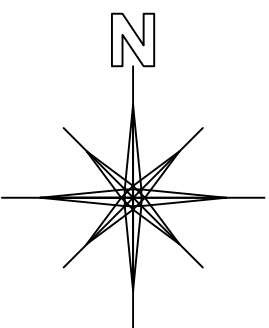

LEGEND / KEY



Labosport Ltd
Unit 3, Aerial Way, Hucknall, Nottinghamshire, NG15 6DW
+44 (0)115 968 1998
www.labosport.com
info@labosport.co.uk

AUTHOR

CLIENT ALTUS EDUCATION PARTNERSHIP

PROJECT ARTIFICIAL GRASS PITCH (AGP) REFURBISHMENT

DRAWING ELEVATIONS

STATUS	PLANNING	MD	01
PROJECT	LSUK 23-0609	13.09.2023	23-0609 04
PAPER SIZE	A1	SCALE 100:1	Drawings