


Excluding drawing 3410.

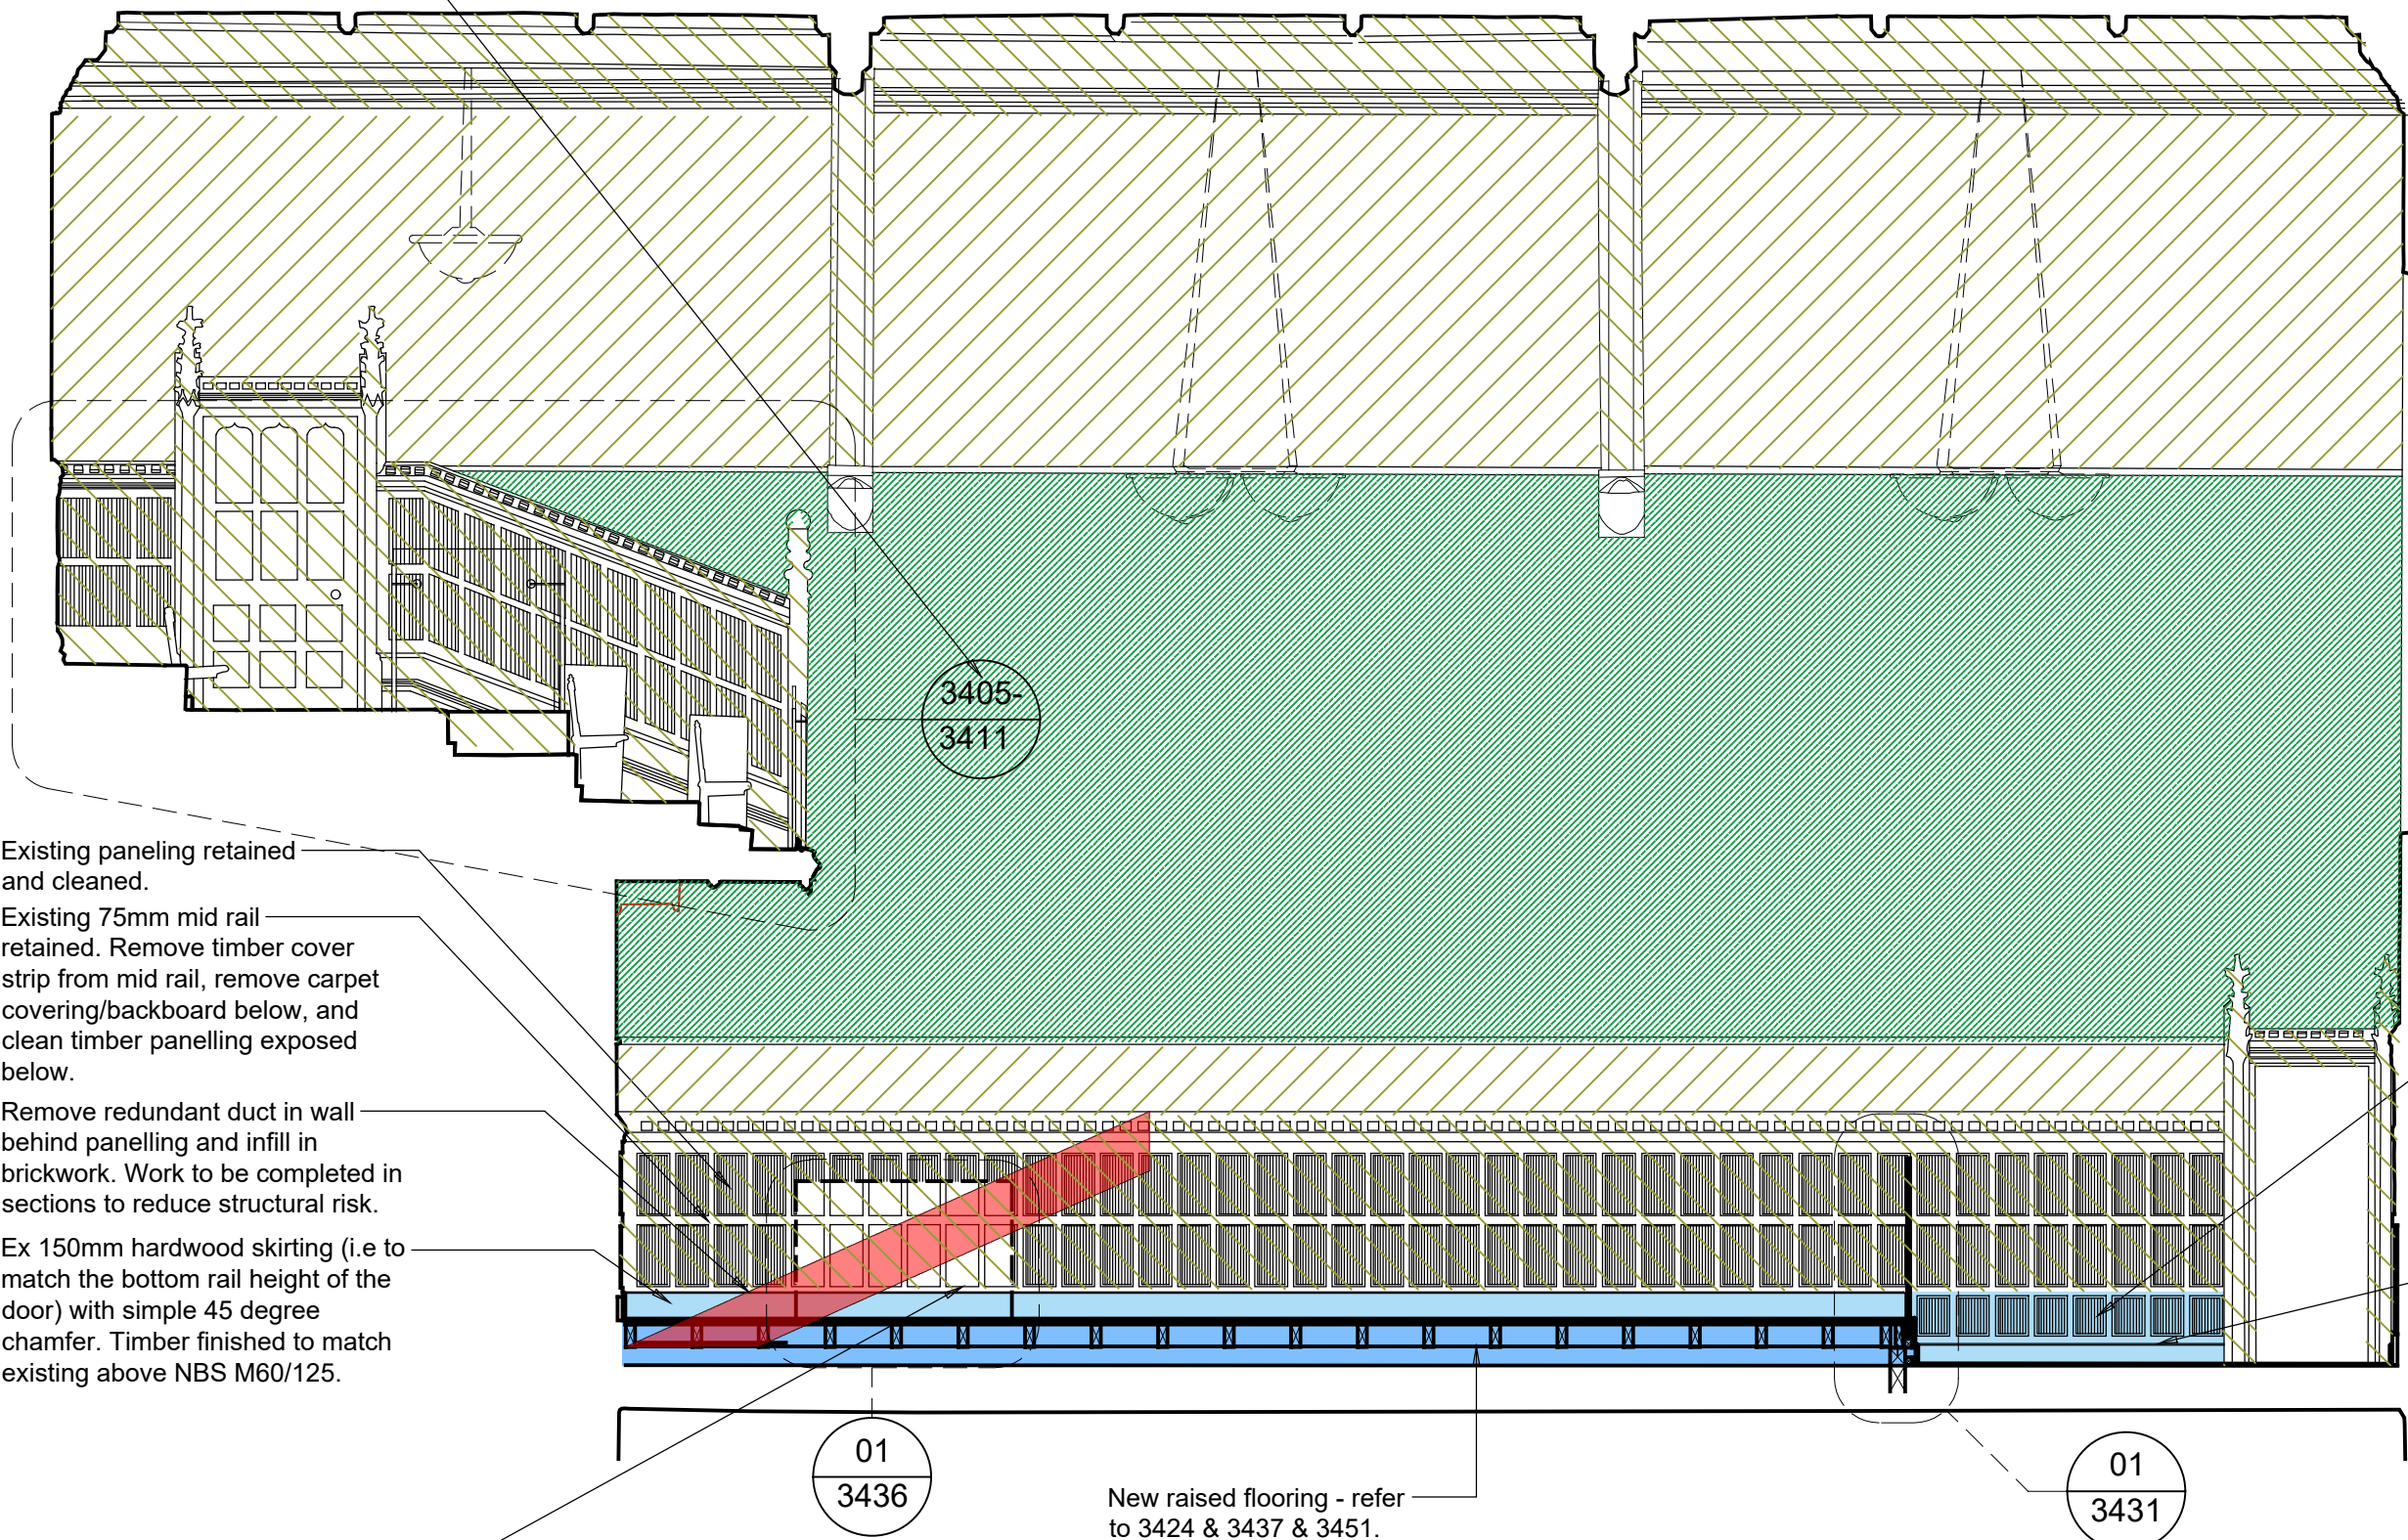

KEY TO WALL FINISHES.

- Remove woodchip paper. Allow for plaster repairs following removal of woodchip. Redecorate in accordance with drawing 0021.
- Paintwork to be conserved/restored by LCS
- Existing paneling/timber to be conserved/restored /cleaned. Following removal of scaffold, Architect to schedule any repairs to panelling.
- Proposed to be added, viewed in elevation.
- Proposed to be added cut through by plane of view.

Existing paneling retained and cleaned.

Existing 75mm mid rail retained. Remove timber cover strip from mid rail, remove carpet covering/backboard below, and clean timber panelling exposed below.

Remove redundant duct in wall behind panelling and infill in brickwork. Work to be completed in sections to reduce structural risk.

Ex 150mm hardwood skirting (i.e to match the bottom rail height of the door) with simple 45 degree chamfer. Timber finished to match existing above NBS M60/125.

New bottom section of paneling with bays to match that above. Panel bead to match above. Panel profile to match that above. Timber finished to match existing above NBS M60/125. See dwg 3430.

Ex 150mm hardwood skirting (i.e to match the bottom rail height of the door) with simple 45 degree chamfer. Timber finished to match existing above NBS M60/125.

Decorative timber stop end to raised seating, refer to drawing 3436.

New raised flooring - refer to 3424 & 3437 & 3451.

01 Council Chamber - Internal wall elevation - As Proposed
3427 1:50 at A3

West Wall Elevation

0 0.5 1 2.5
Scale 1:50 m