


DRAWING PRODUCED FOR
PLANNING PURPOSES ONLY.

DO NOT SCALE FROM THIS
DRAWING

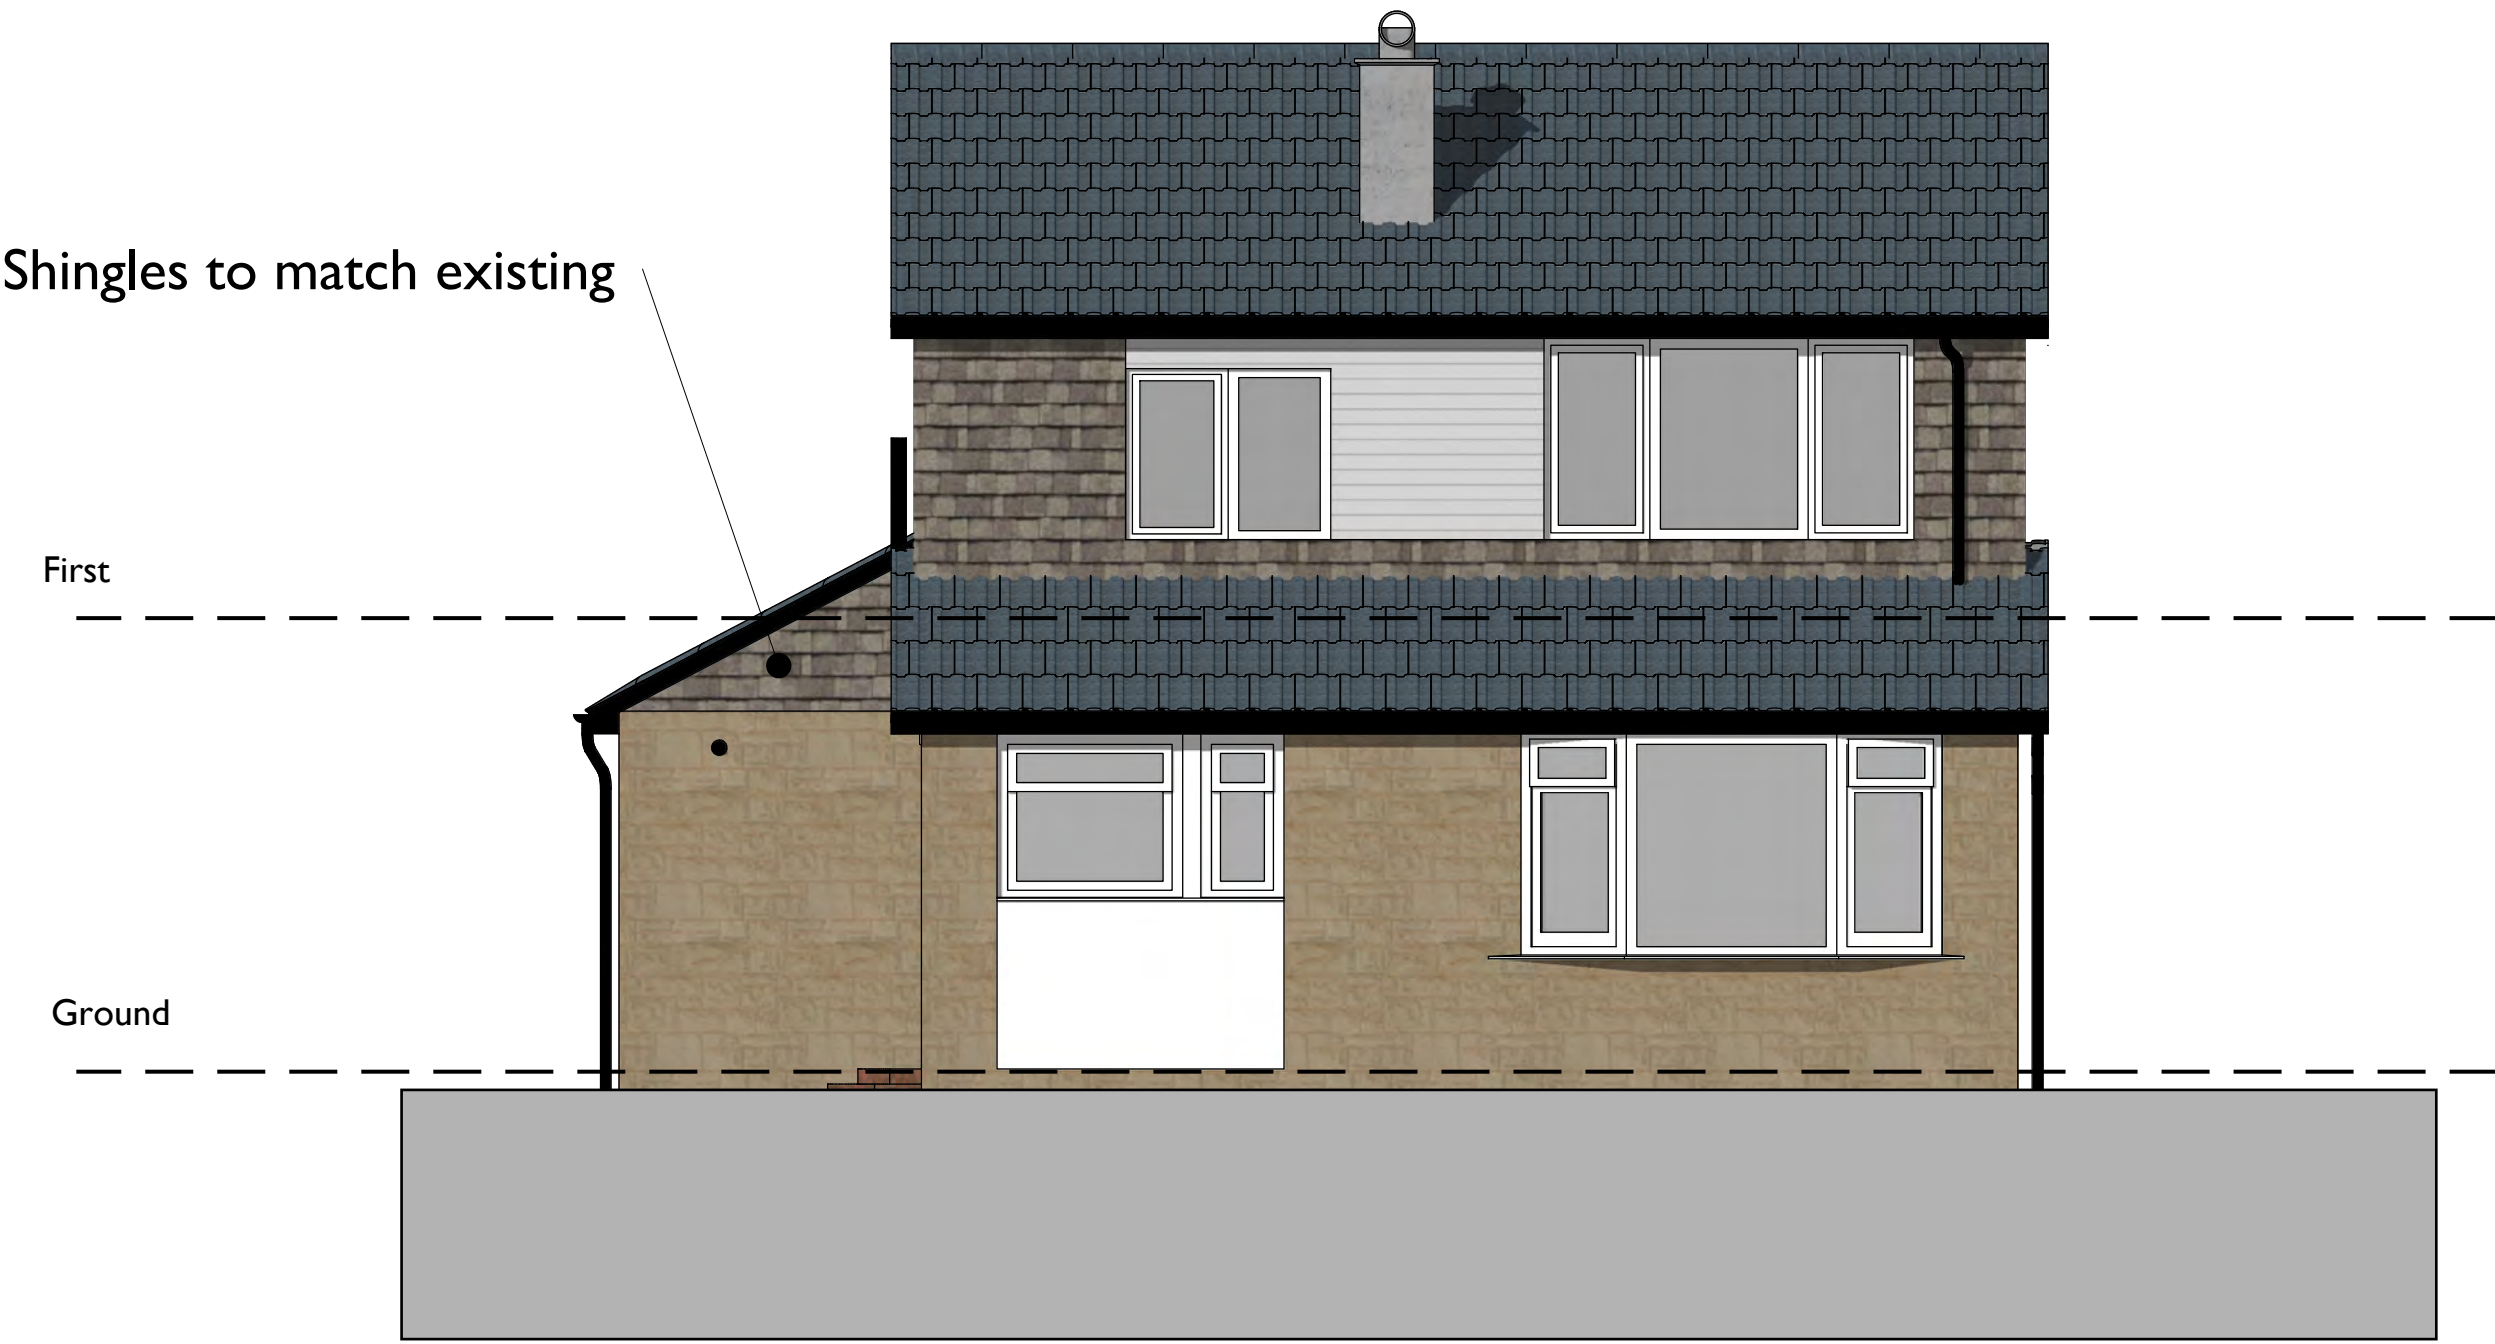

FRONT



REAR

Rev	Date	Description
-	23.04.2025	First Issue
A	01.07.2025	Rear Wall moved 80mm onto existing external wall line



15 Springside View
Bury, BL8 4LU
Tel: 07989 567869

Company No. 13615864

hello@homeorganise.me

<https://www.homeorganise.me>

CLIENT
Mr. & Mrs. Horne


PROJECT
Hibson Avenue
Norden, Rochdale OL12 7RU

DRAWING TITLE:
Proposed Building
Elevations


DRAWING NUMBER: 0023/01_07
REV: A

DATE:
01/07/2025

Scale @ A1
1:50

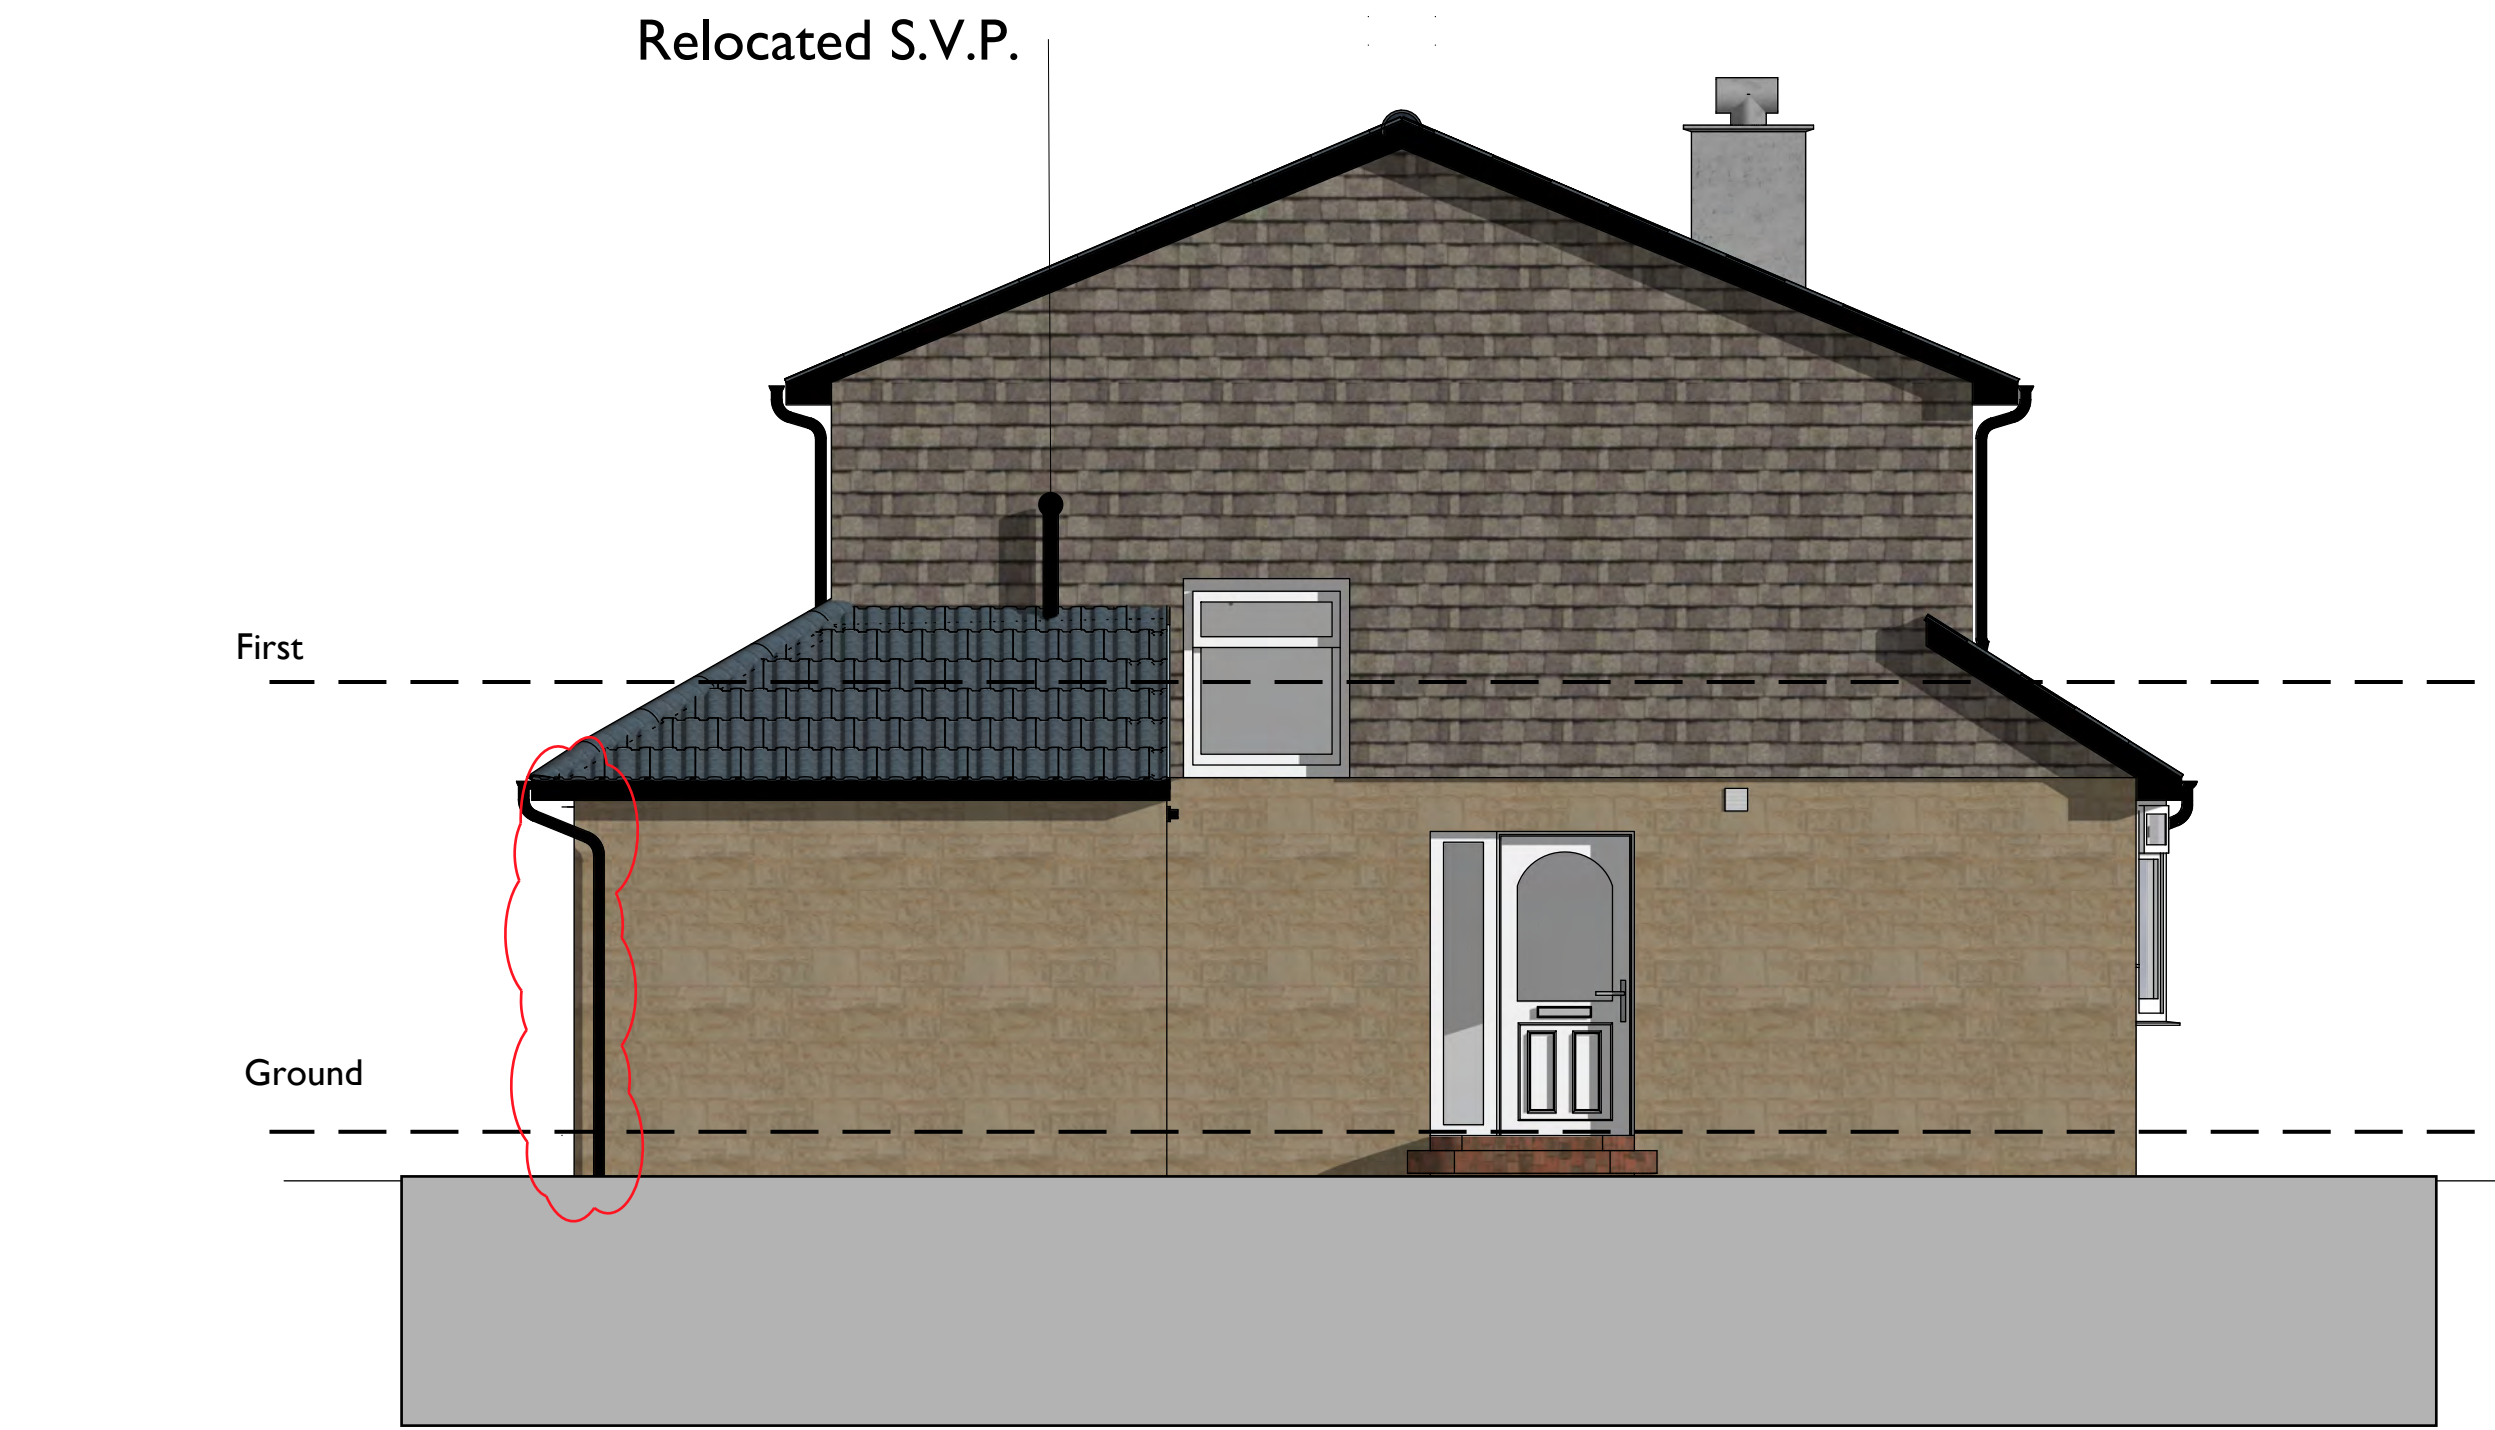

SIDE

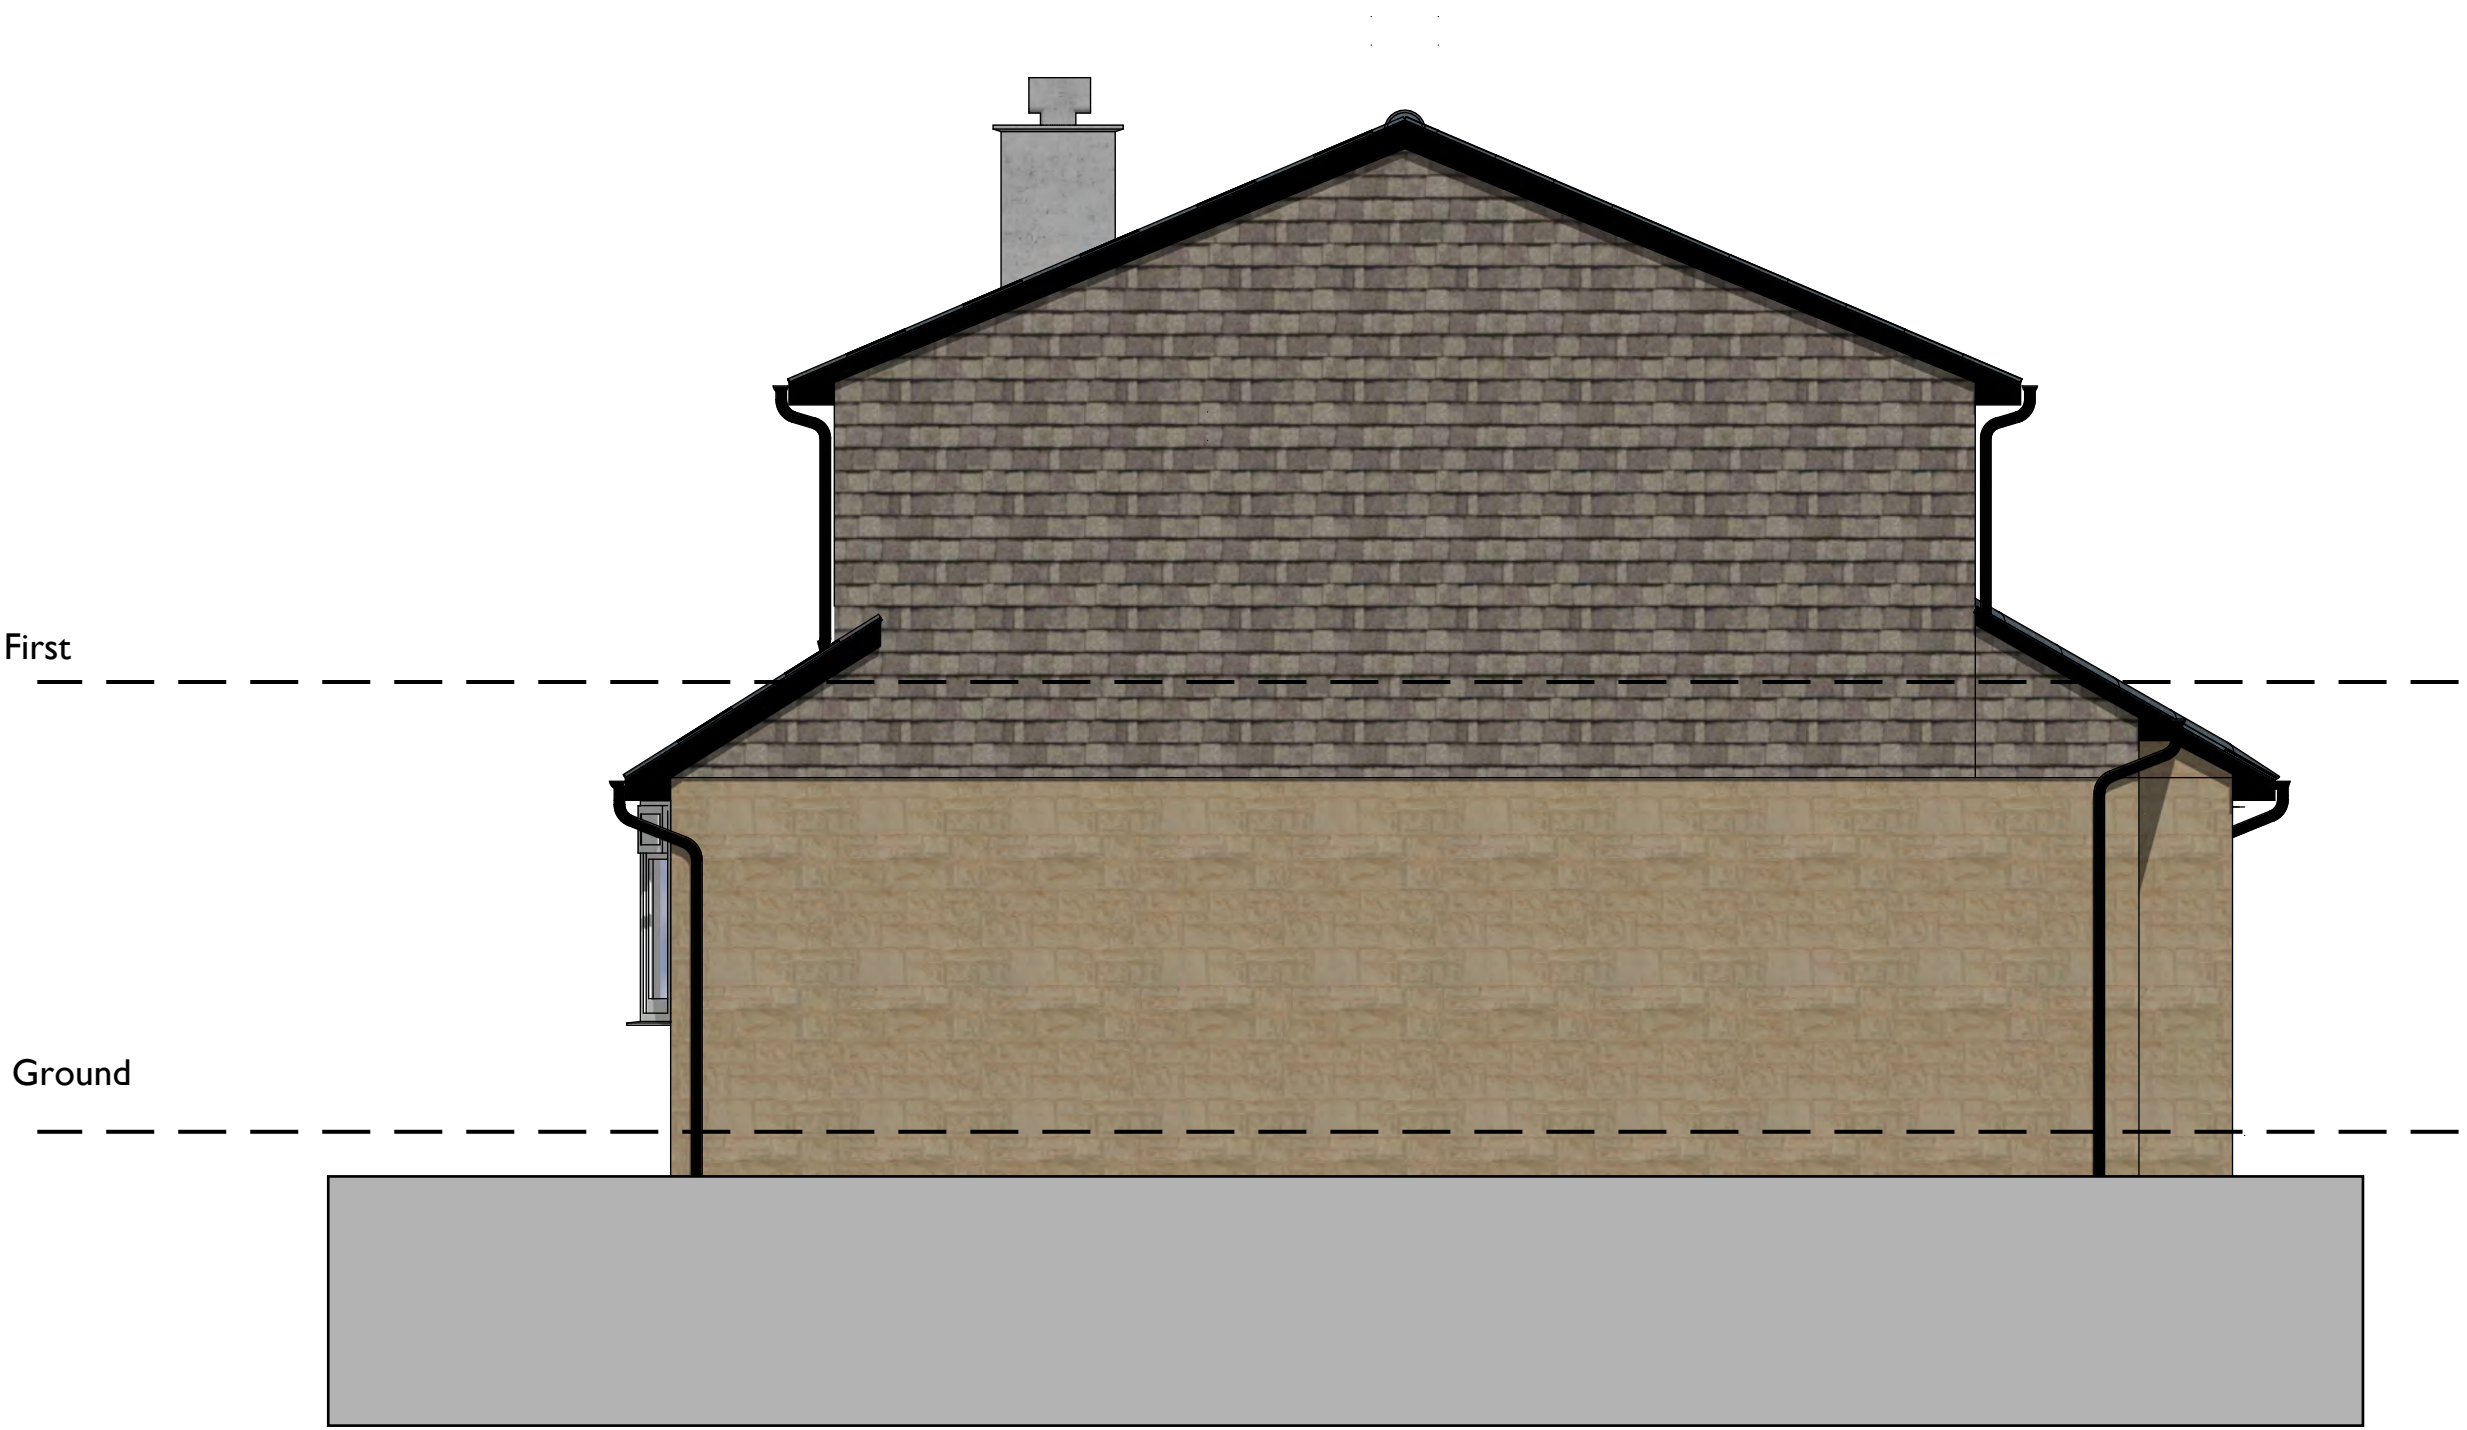

SIDE

