


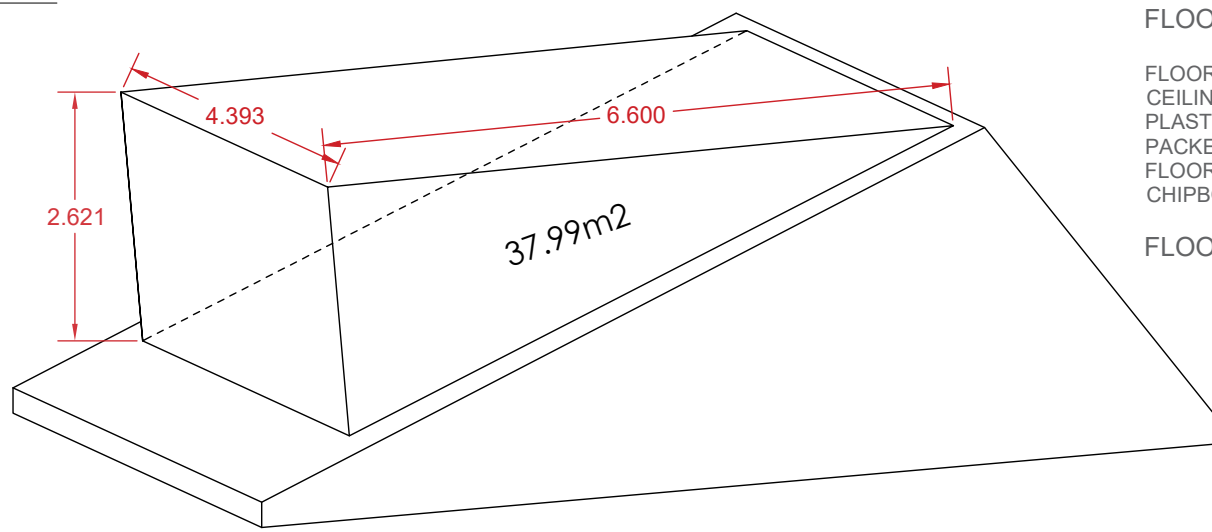

FLOOR TO FLOOR BUILD UP:

FLOOR TO CEILING HEIGHT - 2326mm
 CEILING TRIM - 3mm
 PLASTERBOARD - 12mm
 PACKER SIZE - 40mm
 FLOOR JOIST SIZE - 225mm
 CHIPBOARD - 22mm


FLOOR TO FLOOR - 2628mm

STAIRCASE SPECS:


STAIRCASE OVERALL LENGTH - 3389mm
 GOING - 230mm
 RISER - 201.
 PACKER SIZE - 40mm
 FLOOR JOIST SIZE - 225mm
 CHIPBOARD - 22mm
 NUMBER OF STEPS - 13

QUARTER LANDING LANDING TO BE PLACED IN PLACE OF EXISTING CUPBOARD

NEW EXTERNALS OF DORMER STRUCTURE ADD 37.99 CUBIC METERS TO EXISTING PROPERTY STRUCTURE

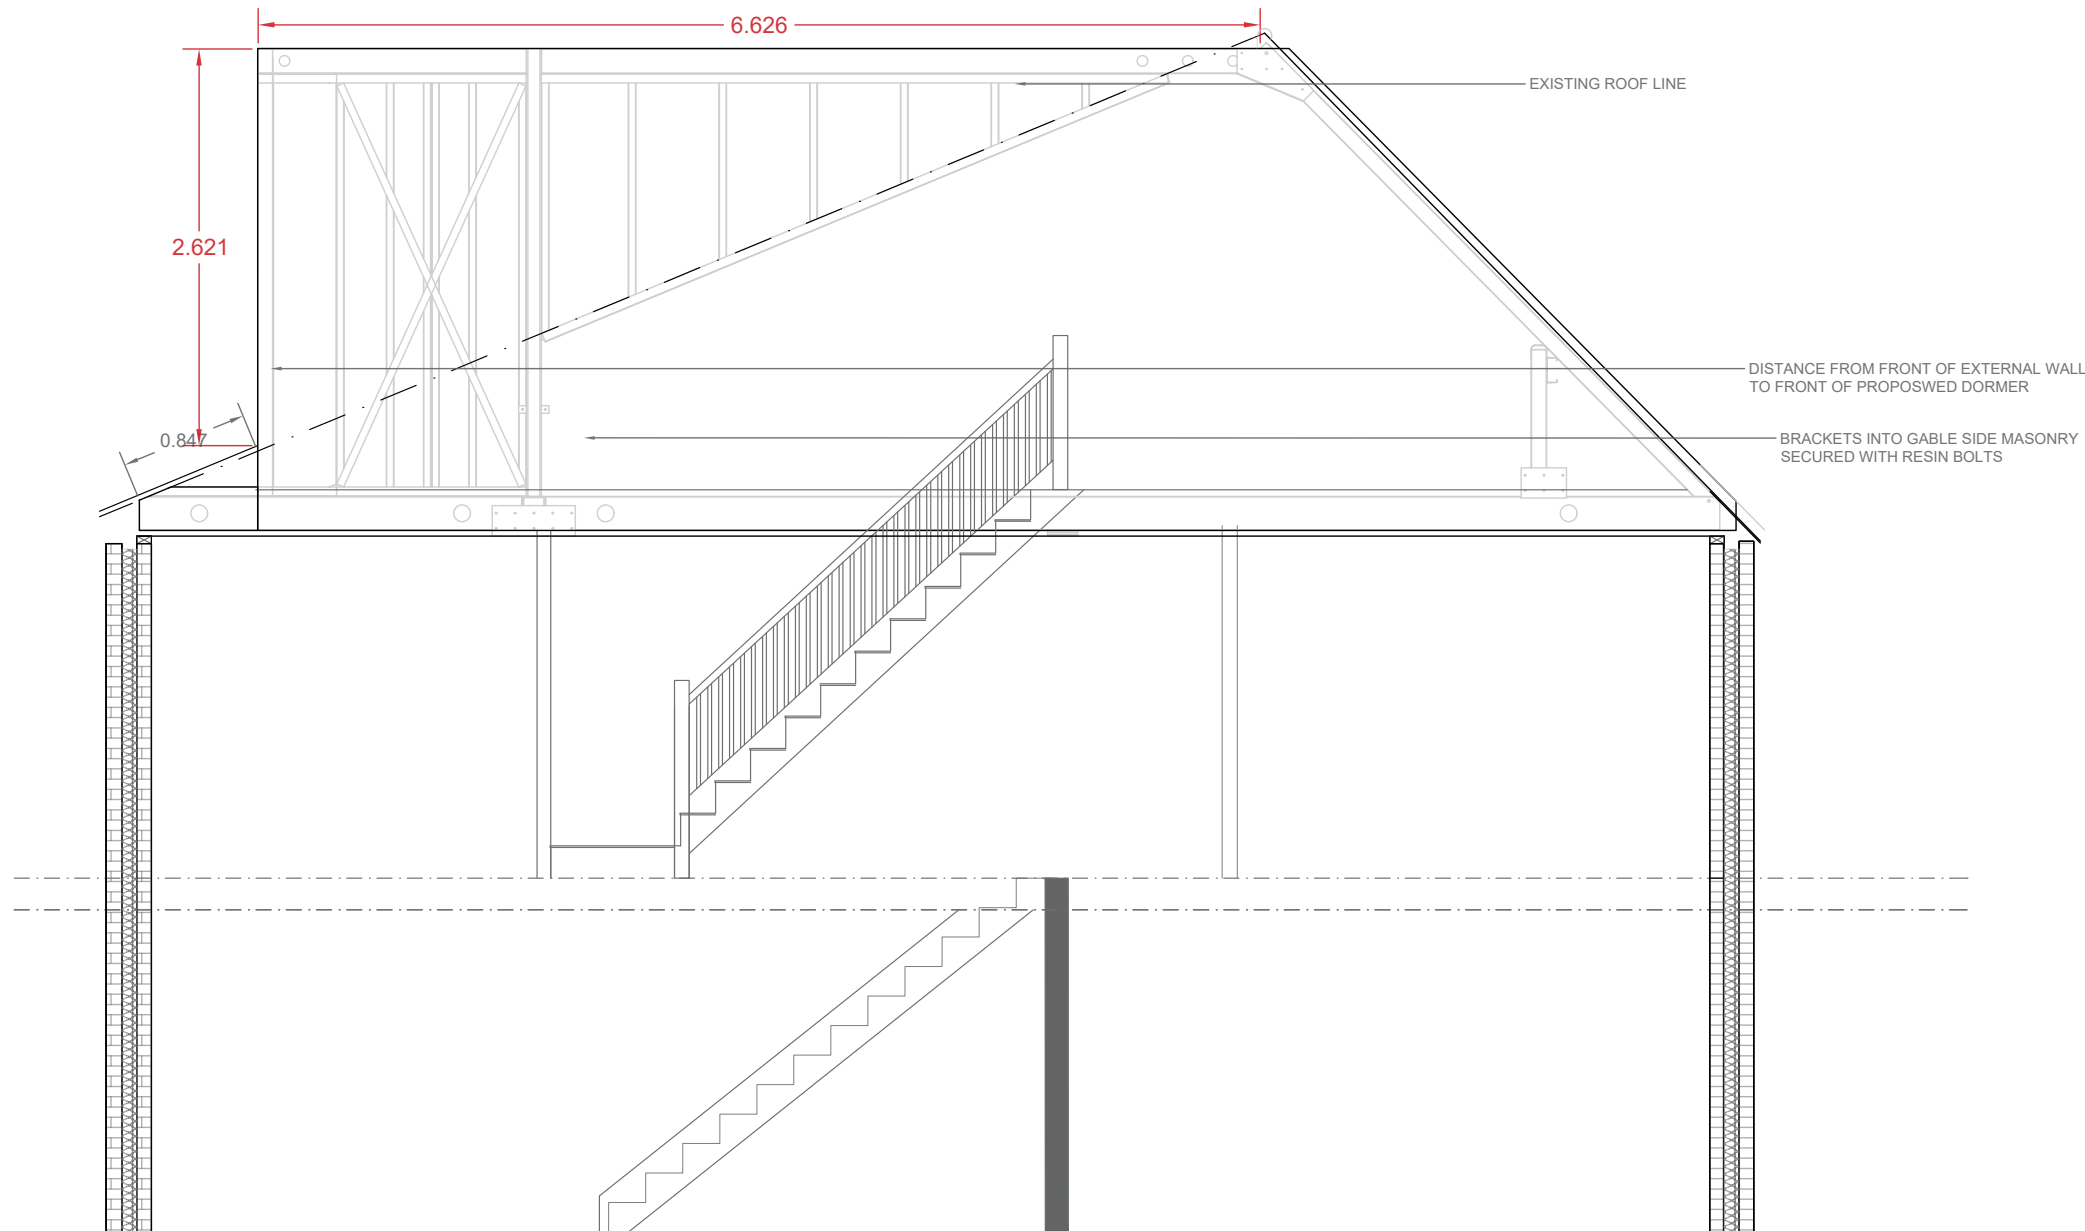

CROSS SECTION A/A 1:50

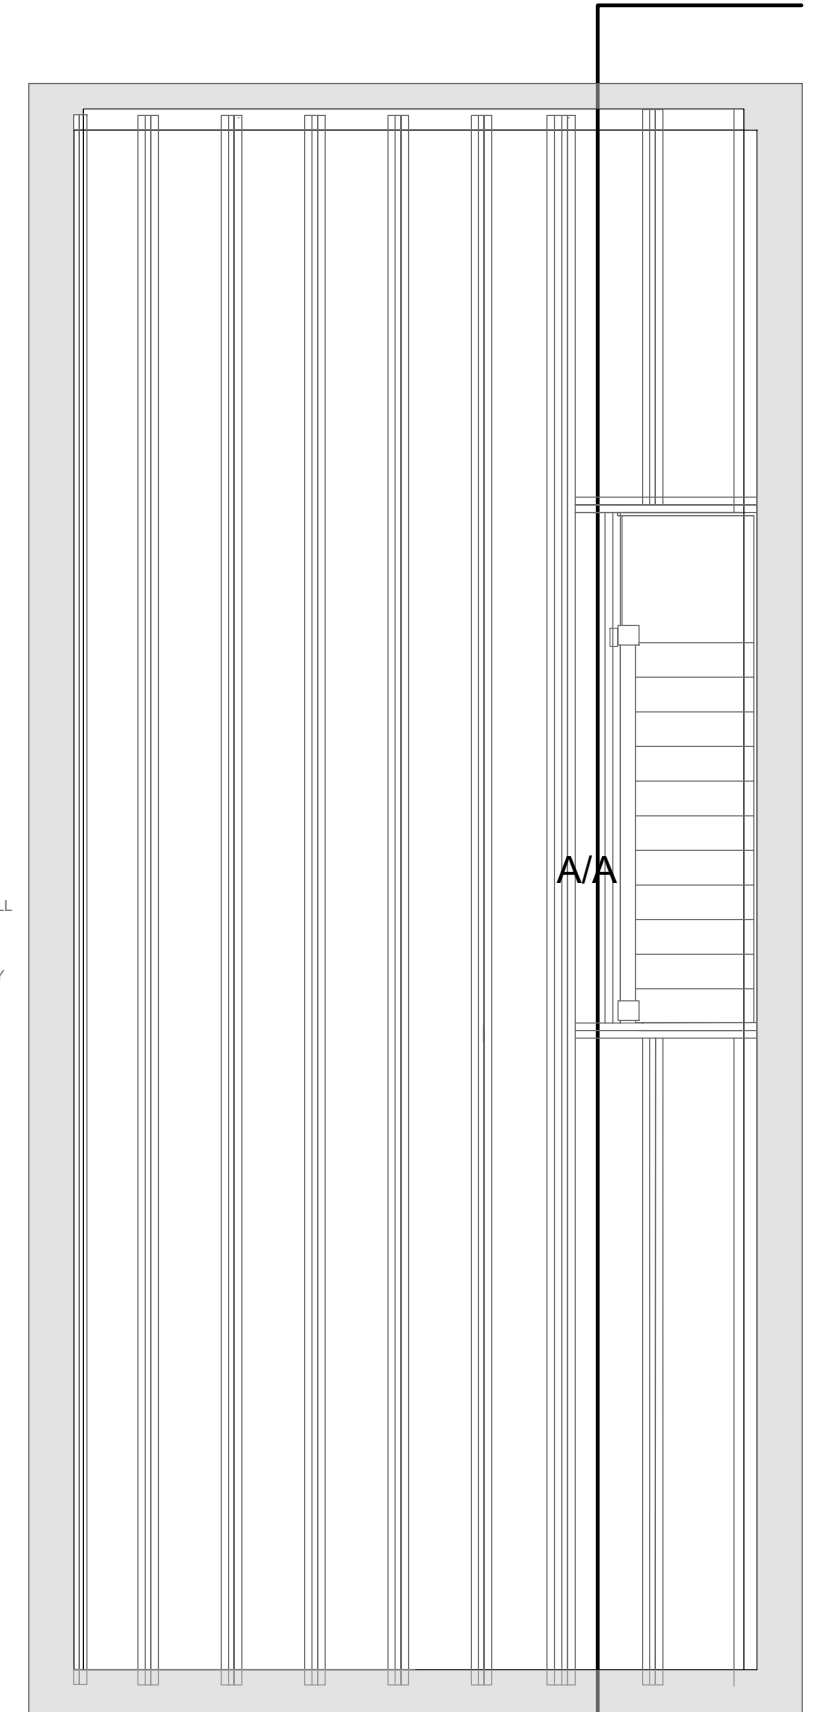

PROPOSED LAYOUT OF NEW ECOTRUS JOISTS SANDWICHING EXISTING TRUSSES 1:50