


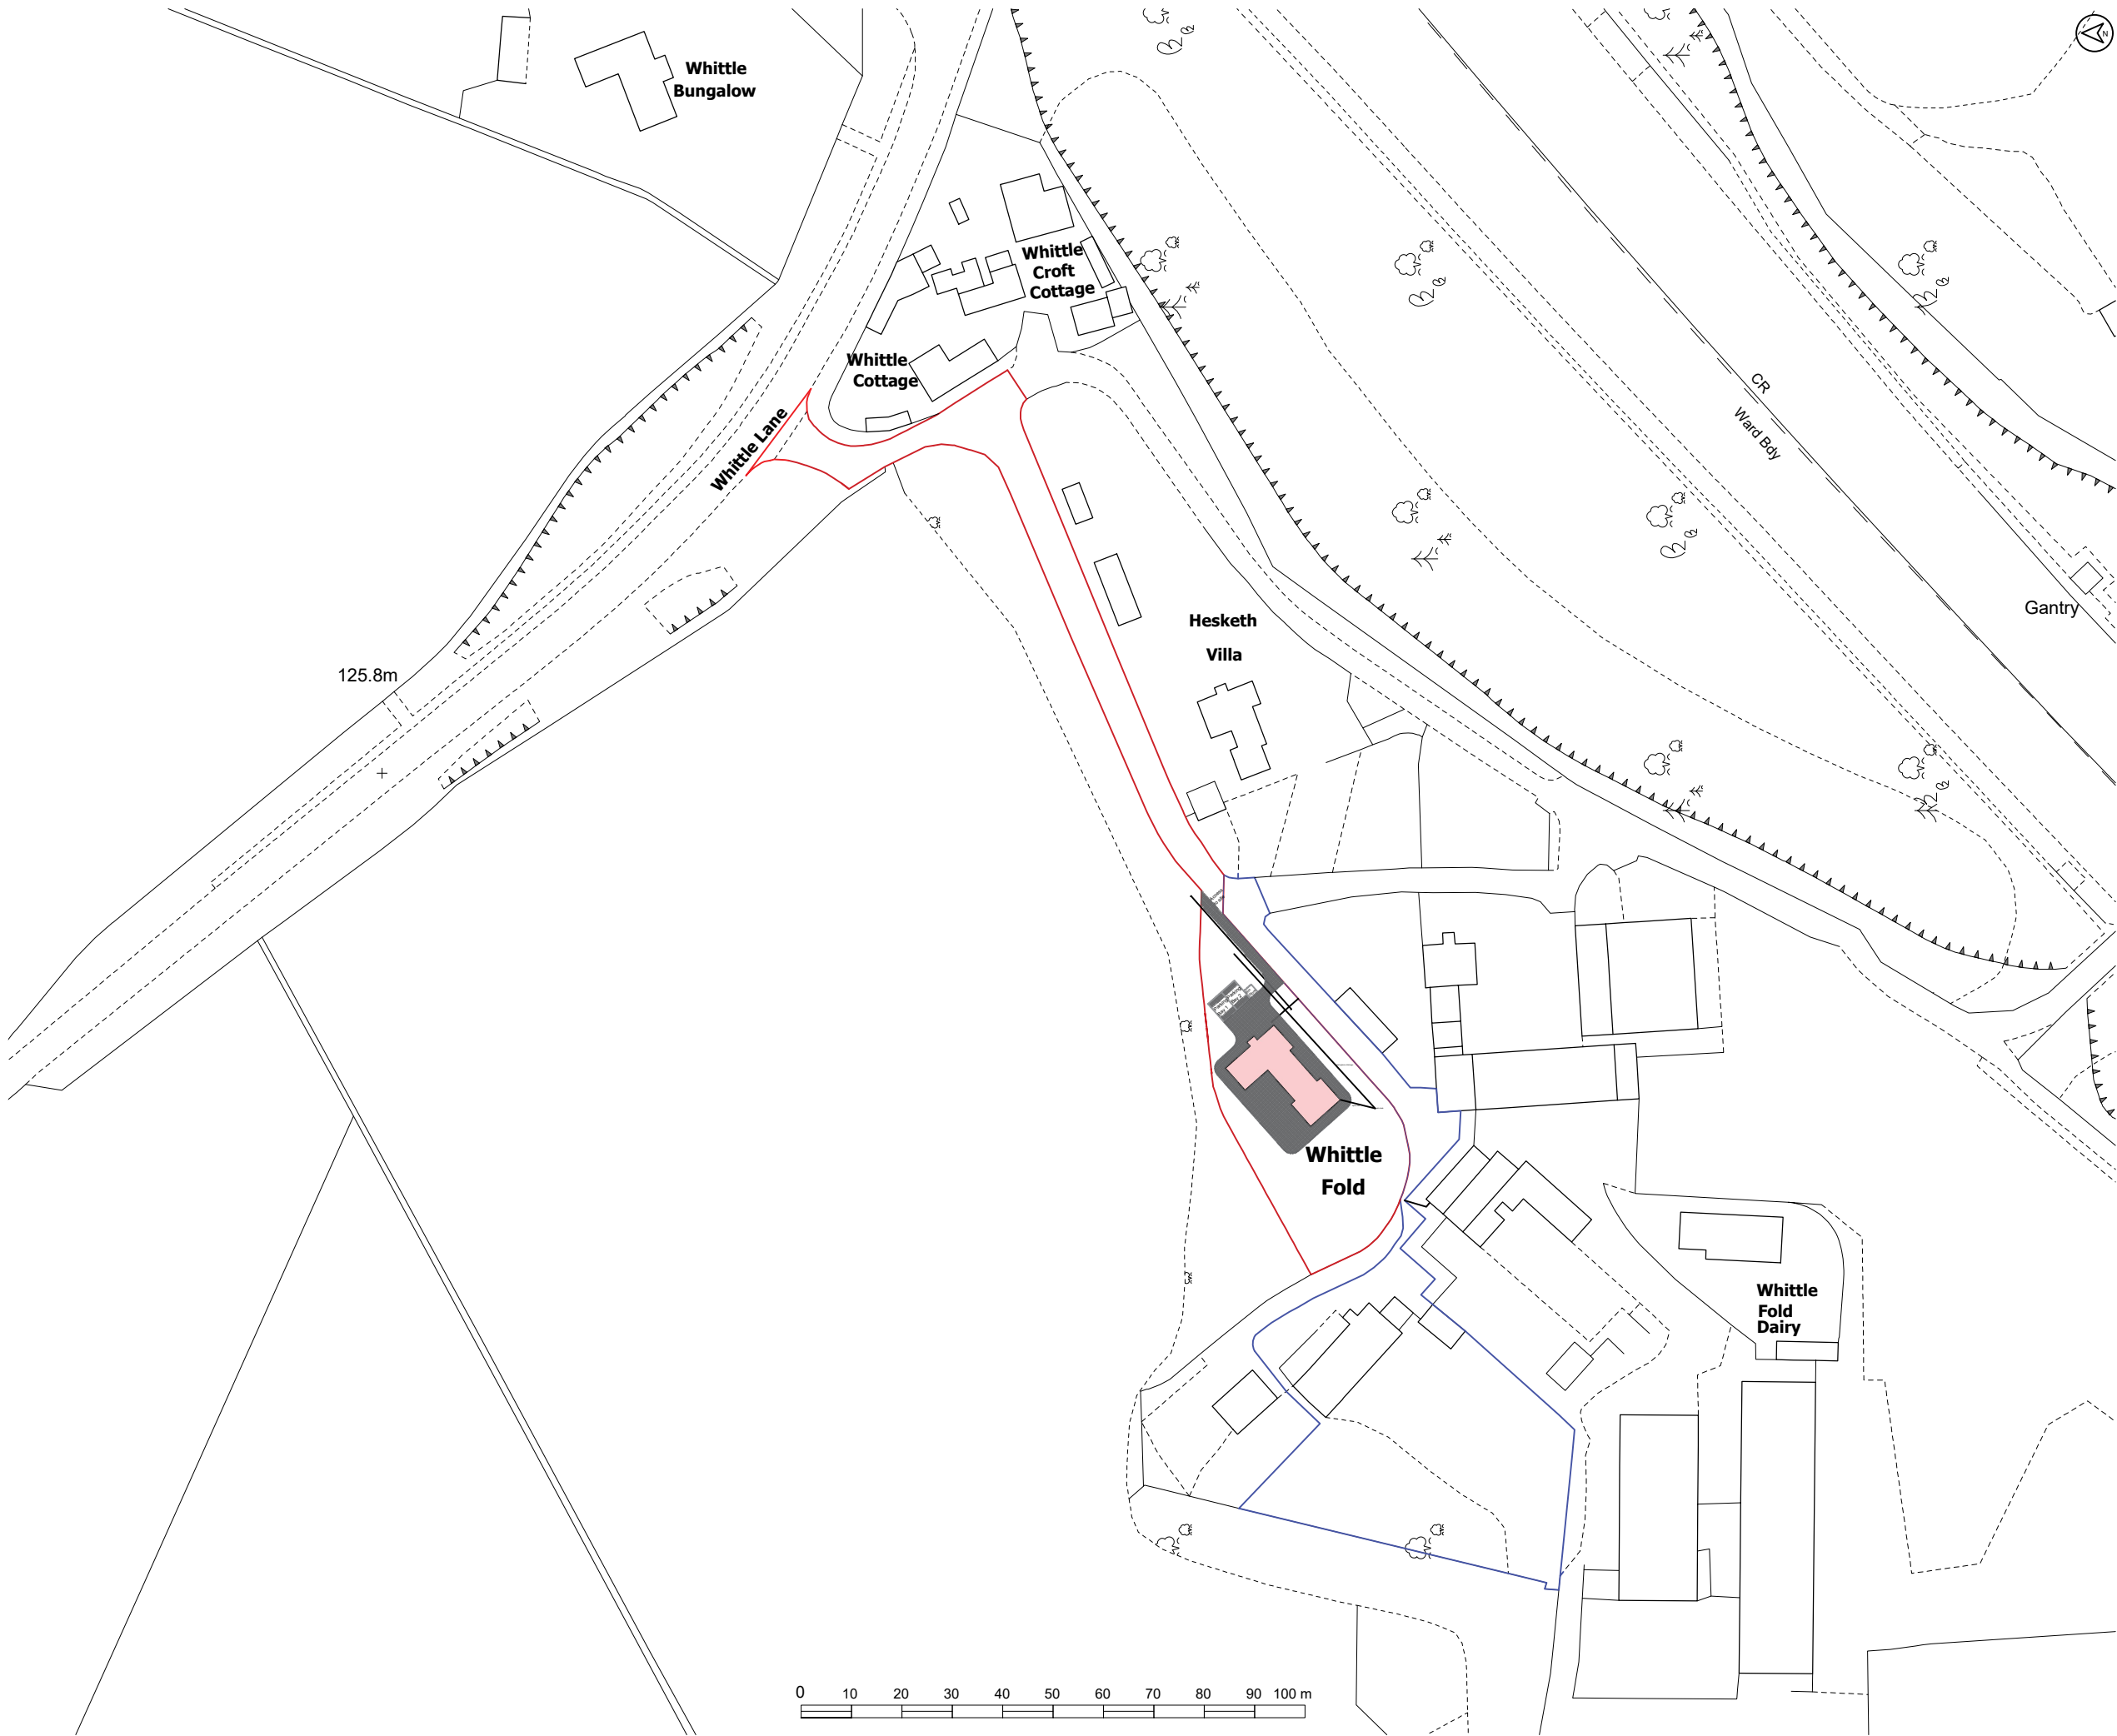

General Notes

01	Location Plan 008	25/11/24

Firm Name and Address

Bungalow

Project Name and Address

Whittlefold Farm,
Whittle Lane,
Birch,
Heywood,
OL10 2RD

Project

Date
25/11/2024

Scale
1/1250

Sheet

A3