


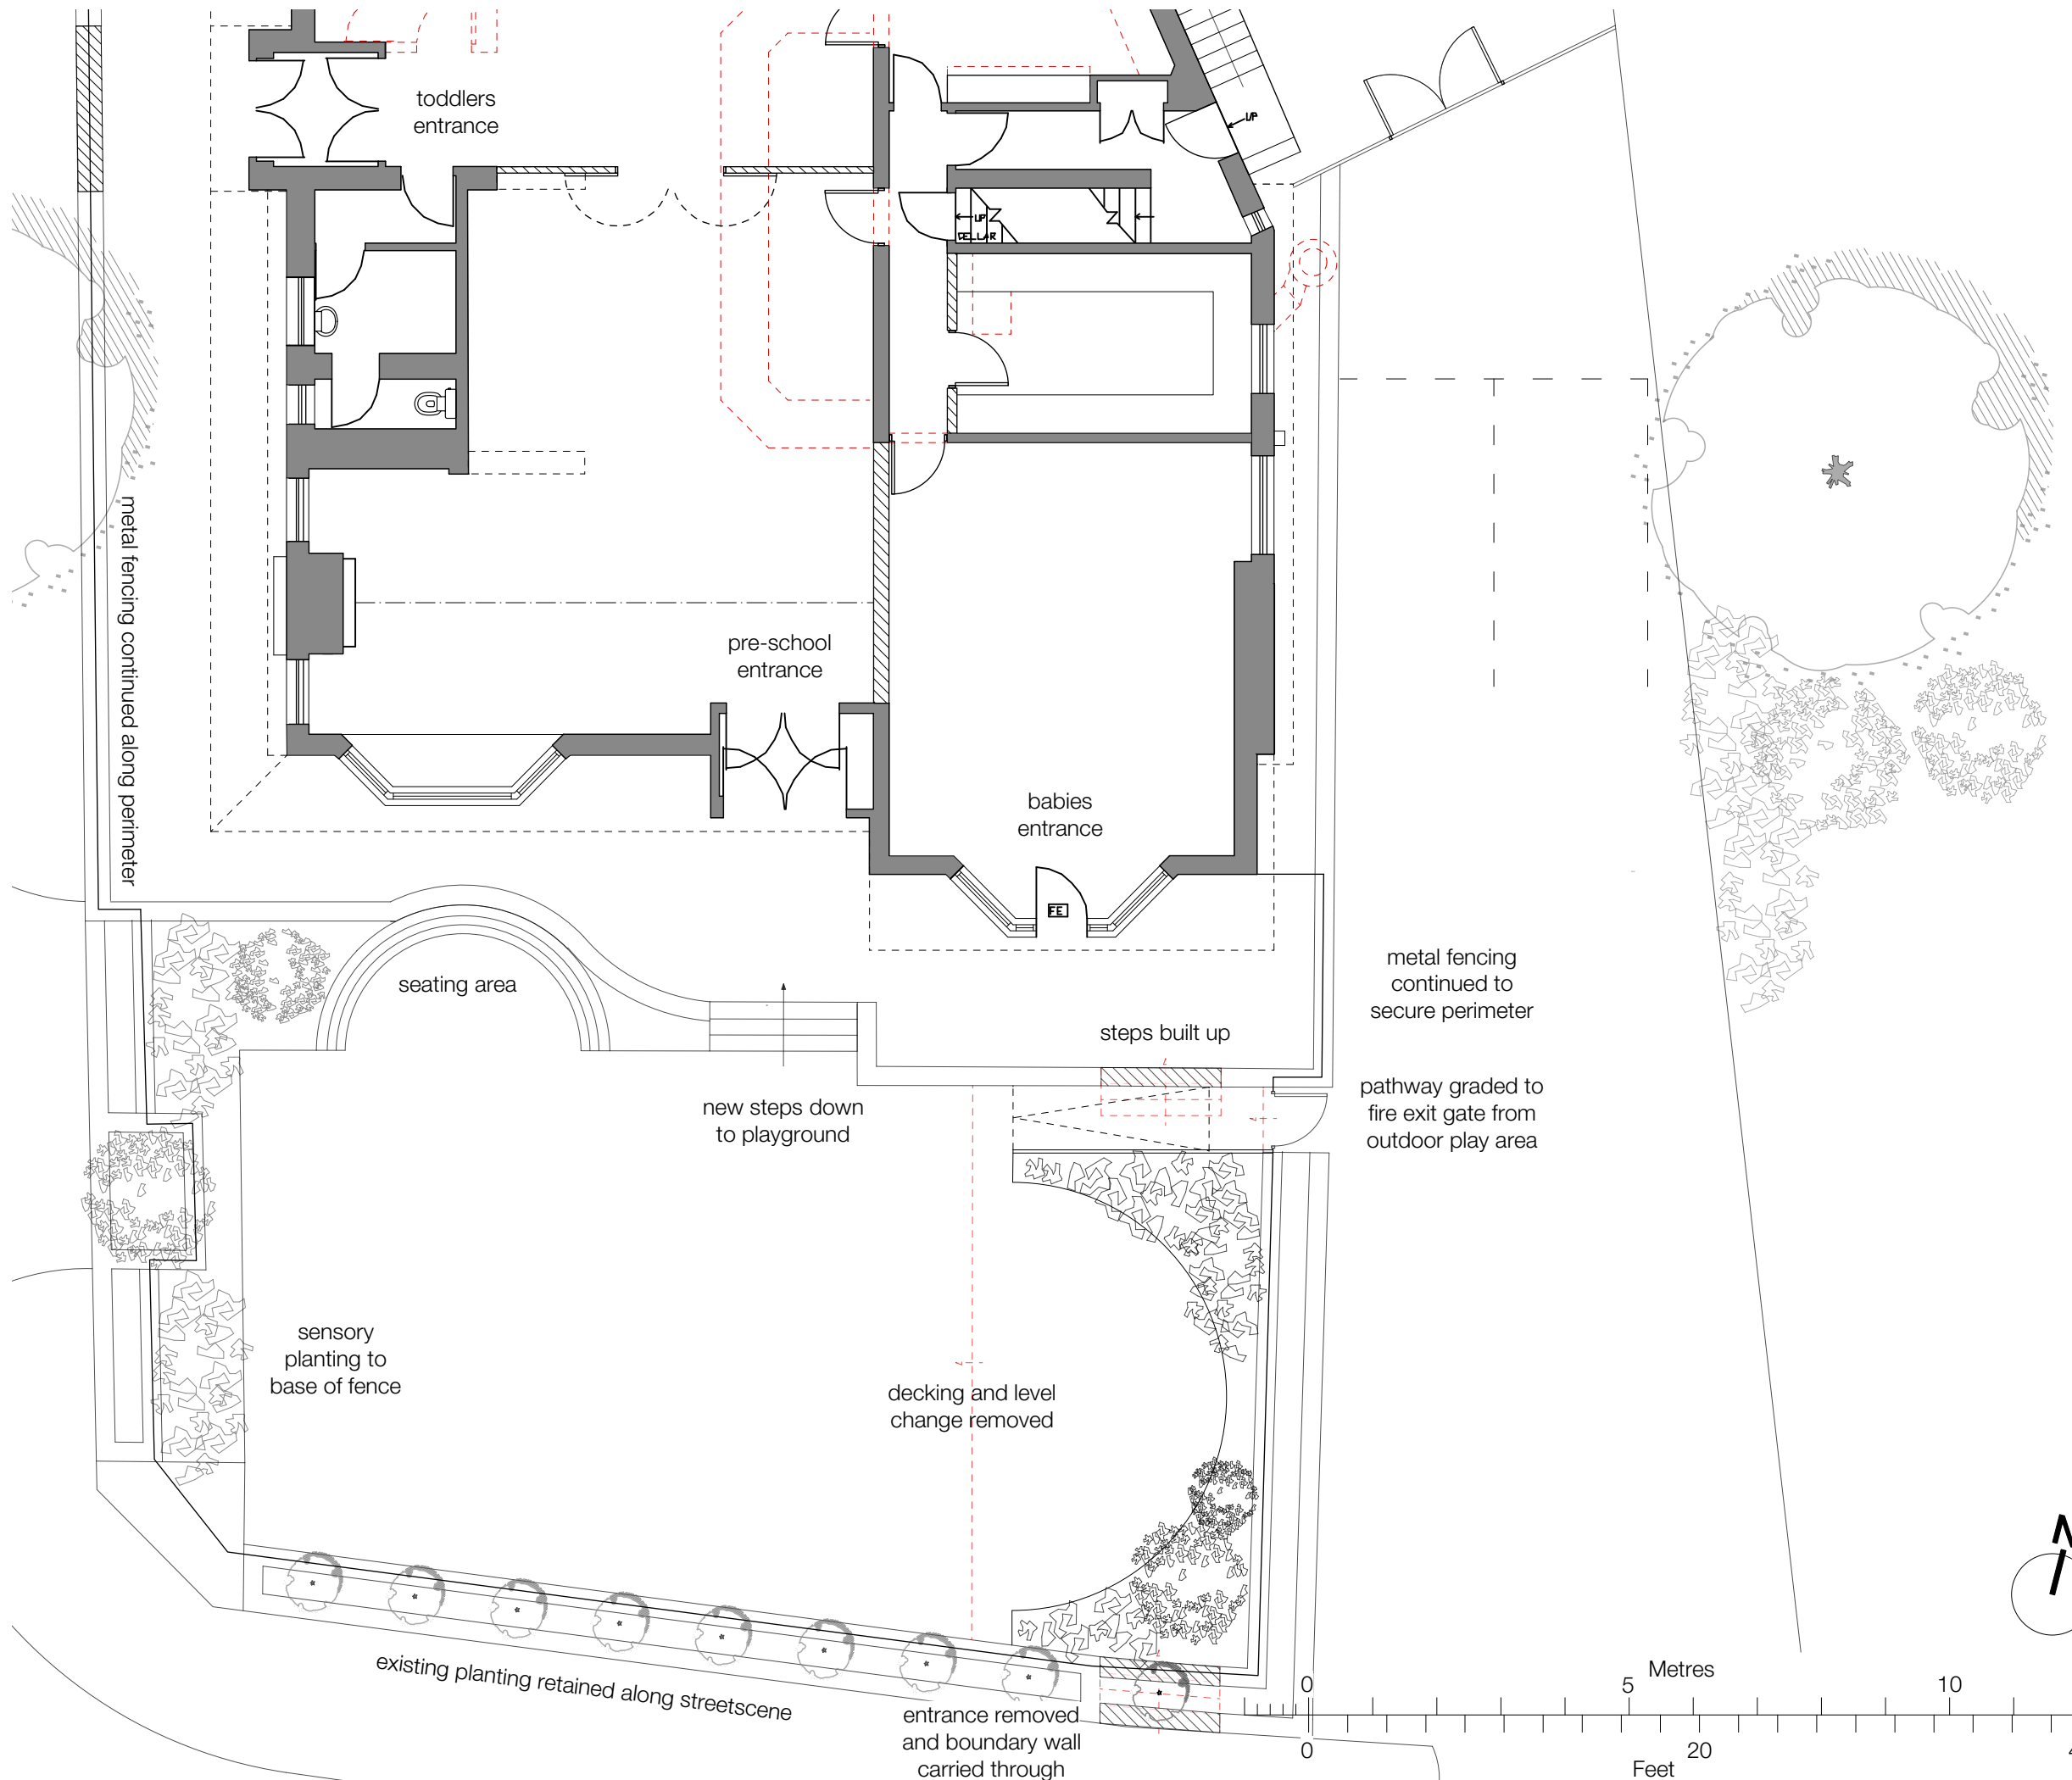

For Planning Application only
Not for Construction

Revision A 05/05/20 CI Fire escape altered

Project

Change of Use to Nursery

Address

520 Bury Road, Rochdale

Client

Mr E.Smethurst

Drawing

Proposed Outdoor Plan

storaharchitecture
Chartered Architects
RIBA Chartered Practice

www.storah.com mail@storah.com 01706 813214

Scale	Sheet Size	Date	Drawn
1:100	ISO A3	Feb 2020	LA

Drawing Number	Revision
----------------	----------

19-081 - 212 A

© Storah Architecture Ltd.