


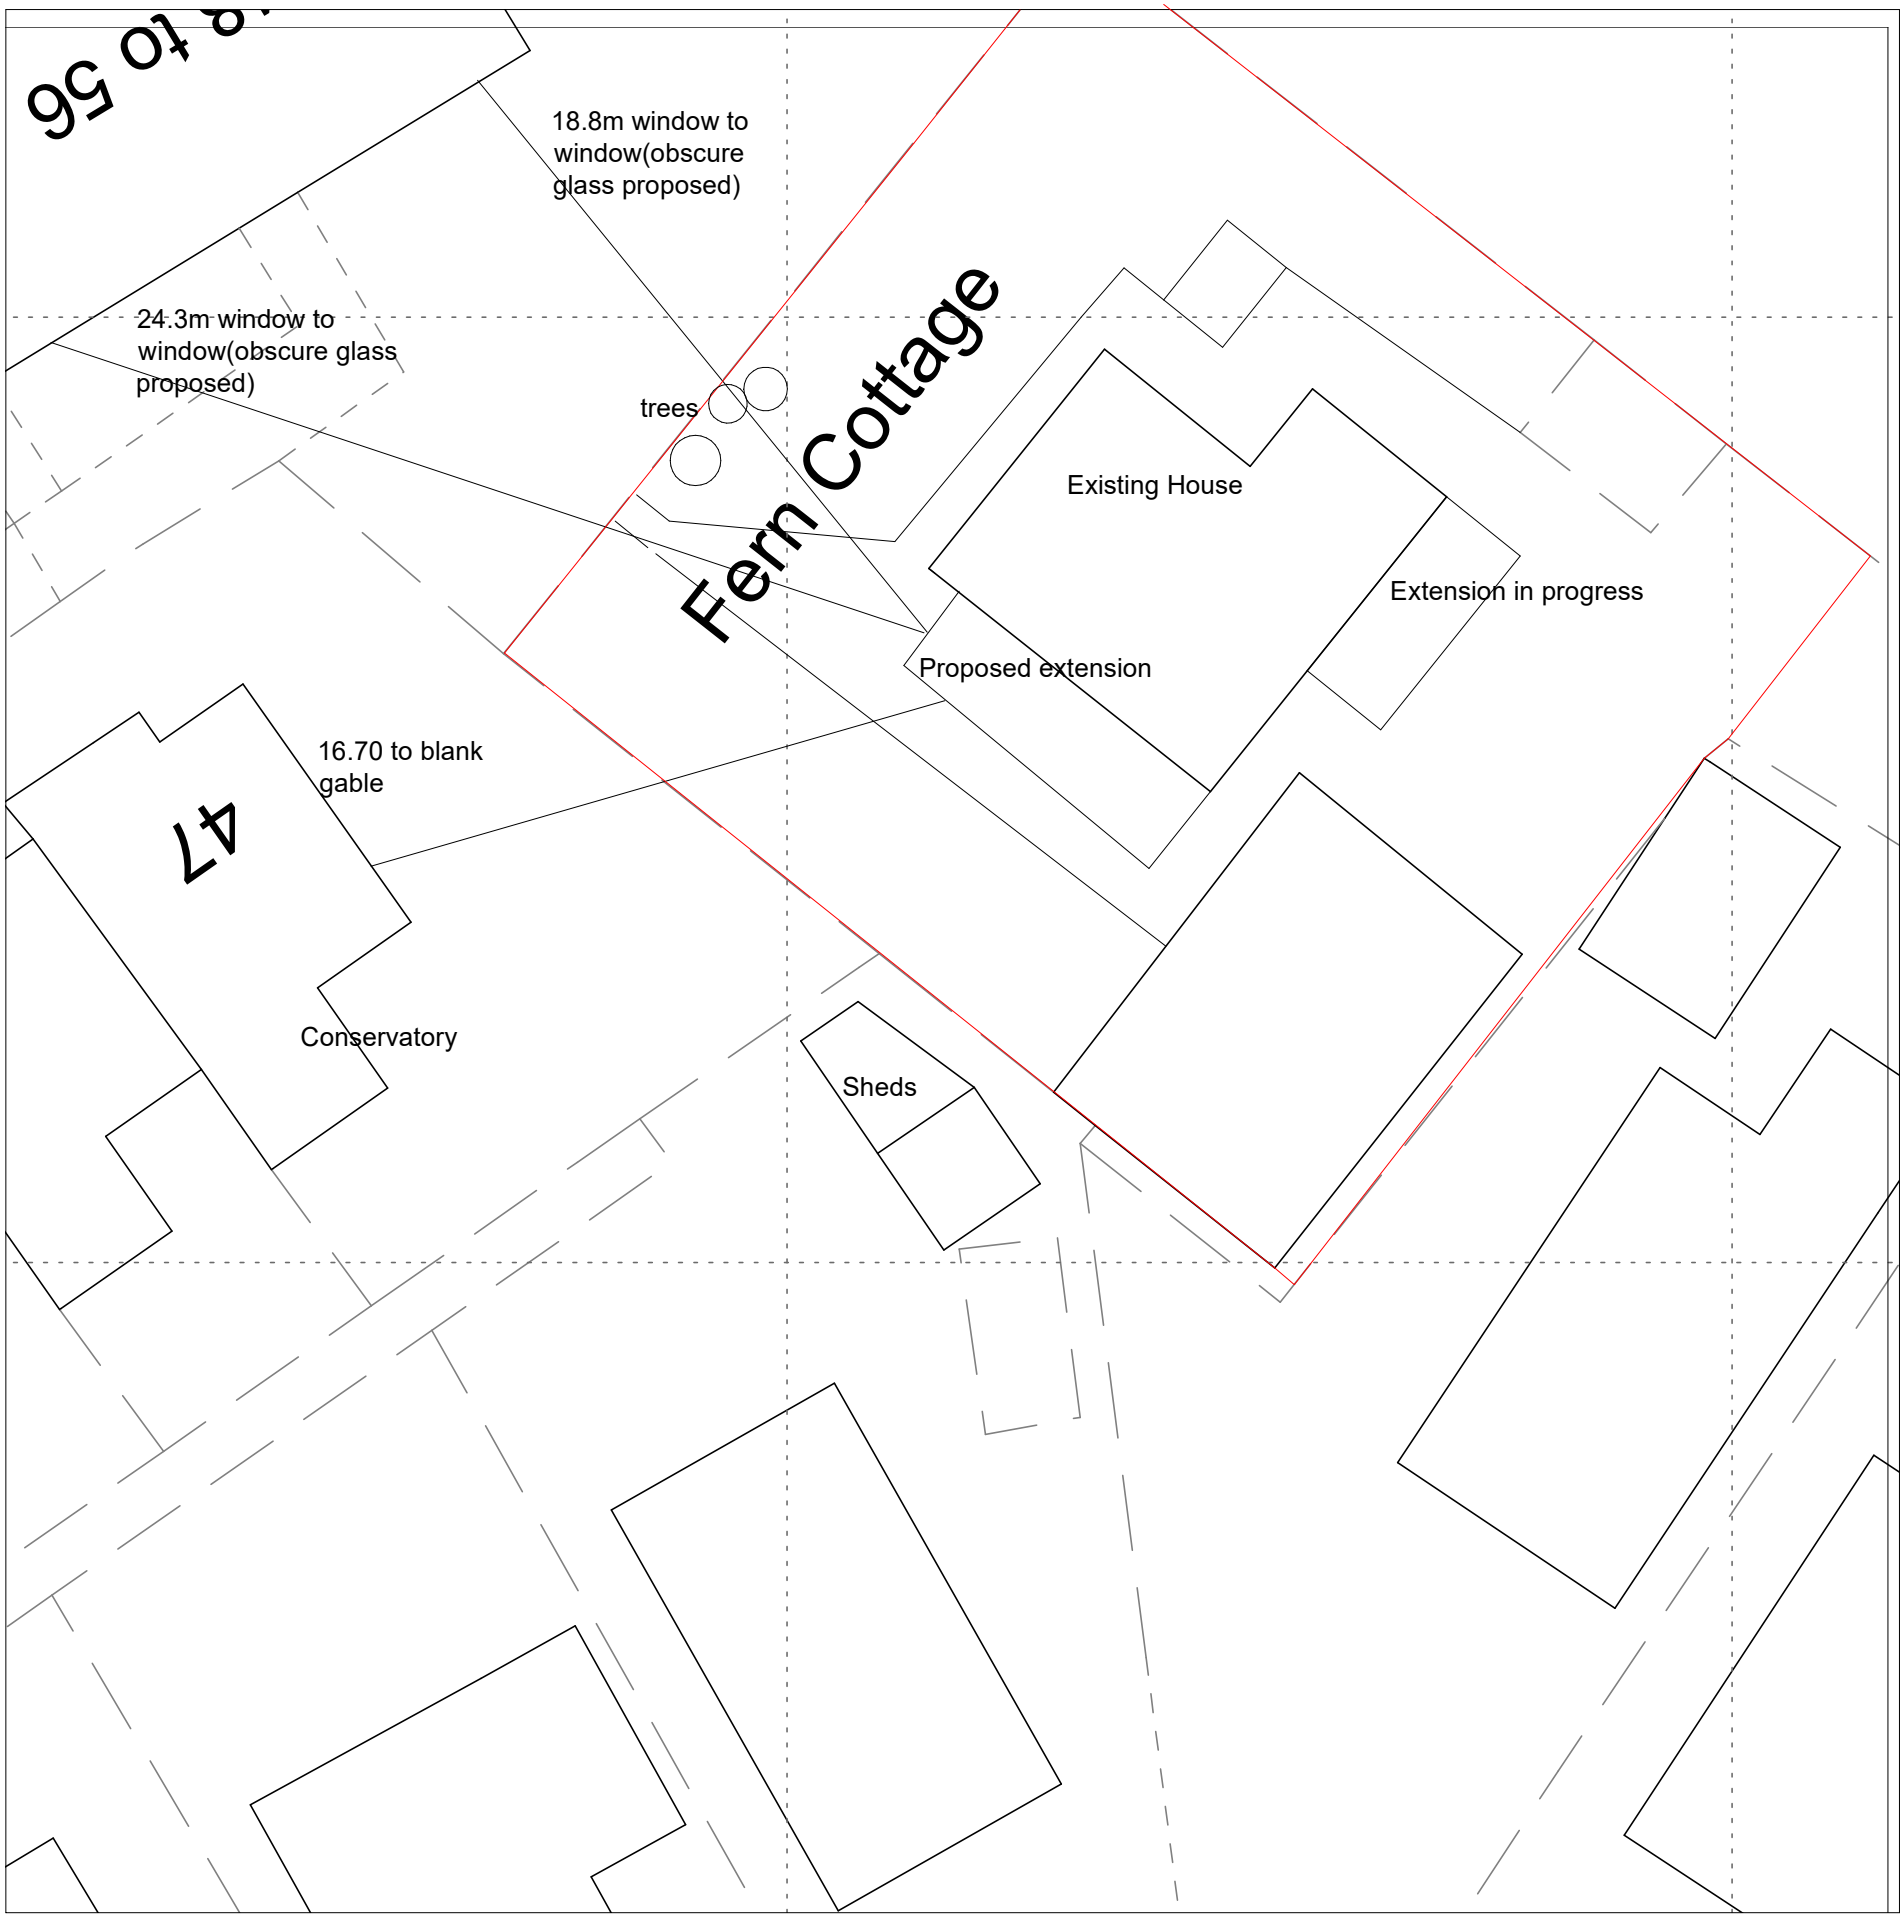

**Fern Cottage Baytree Lane Middleton  
M242FH**

**Two Single Storey Extensions**

**Drawing 2- Proposed Location  
and Blockplan**

**Drawing Number 2222-02**

**Loganbuilding@outlook.com**

**07904 649901**

**Scale 1:1250 and 1:200 @A3**