
LEVER STREET

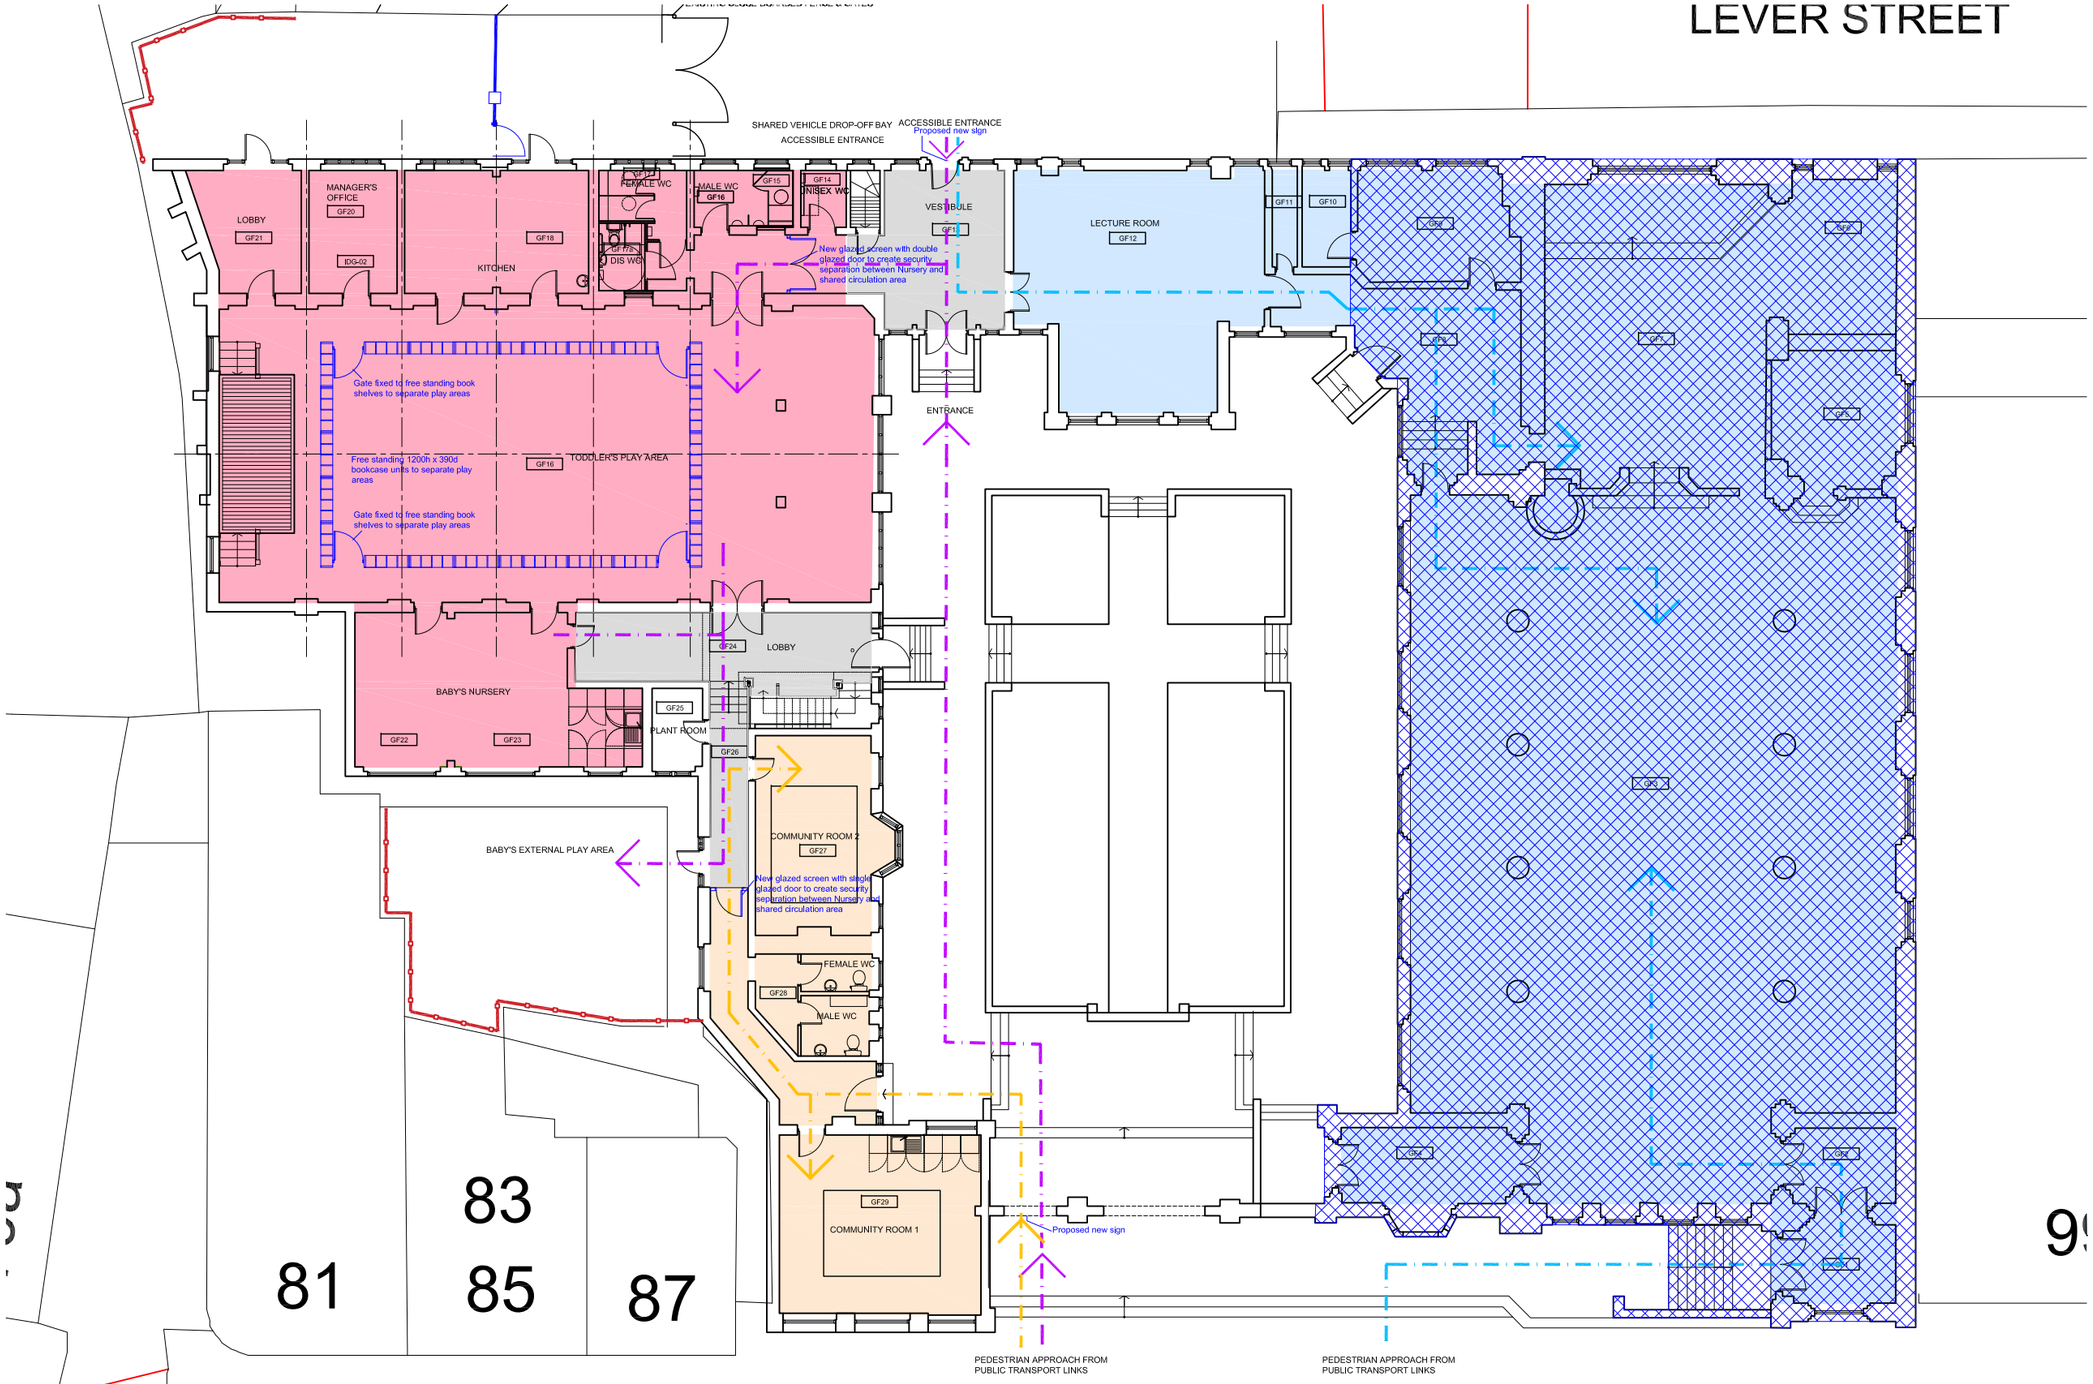

0m 5m 10m 20m

GROUND FLOOR LEVEL

KEY :-

PROPOSED ALTERATIONS TO FACILITATE NURSERY USE

KEY TO USES :-

AREAS OF CHURCH USE (EXCLUDED FROM WORK)

AREAS FOR PROPOSED NURSERY USE

AREAS RETAINED IN COMMUNITY USE

SHARED CIRCULATION AREAS

KEY TO ACCESS ROUTES :-

ACCESS FOR CHURCH USE (EXCLUDED FROM WORK)

ACCESS FOR PROPOSED NURSERY USE

ACCESS FOR COMMUNITY USE

notes:

1. DO NOT SCALE FROM THIS DRAWING - USE FIGURED DIMENSIONS ONLY.
2. TO BE READ IN CONJUNCTION WITH ALL OTHER CONSULTANTS / SPECIALISTS DRAWINGS. REPORT ANY DISCREPANCIES BEFORE AFFECTED WORK COMMENCES.
3. ALL SETTING OUT DIMENSIONS TO BE CHECKED ON SITE BY CONTRACTOR BEFORE WORK COMMENCES.

REVISIONS

P04	Red-line boundary removed following comments from LAPD.	01/06//22	LM	SG
P03	Updated following LAPD and GMBPT comments.	24/05/22	LM	SG
P02	Updated following client comments.	20/04/22	LM	SG
P01	First issue for client approval.	13/04/22	LM	SG

DATE; DRAWN; CHECK

CLIENT	Greater Manchester Building Preservation Trust
PROJECT	Long Street Methodist Church and Schools
TITLE	Ground Floor Plan_Proposed Uses
NUMBER	20695_P203
REVISION	P04
STATUS	PLANNING
SCALE	1:500@A3
DATE	13/04/2022
DRAWN BY	LM
CHECKED BY	SG

seven.
SEVENARCHITECTURE.CO.UK

Studios at :

Unit 1.3, Waulk Mill, 51 Bengal Street
MANCHESTER, M4 6LN
t : 0161 236 5655

Clarendon House, Victoria Avenue,
HARROGATE, HG1 1DY
t : 01423 709 807

24 Greville Street, **LONDON,**
EC1N 8SS
t : 0203 036 0691