
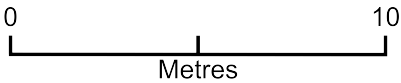


DonnieM

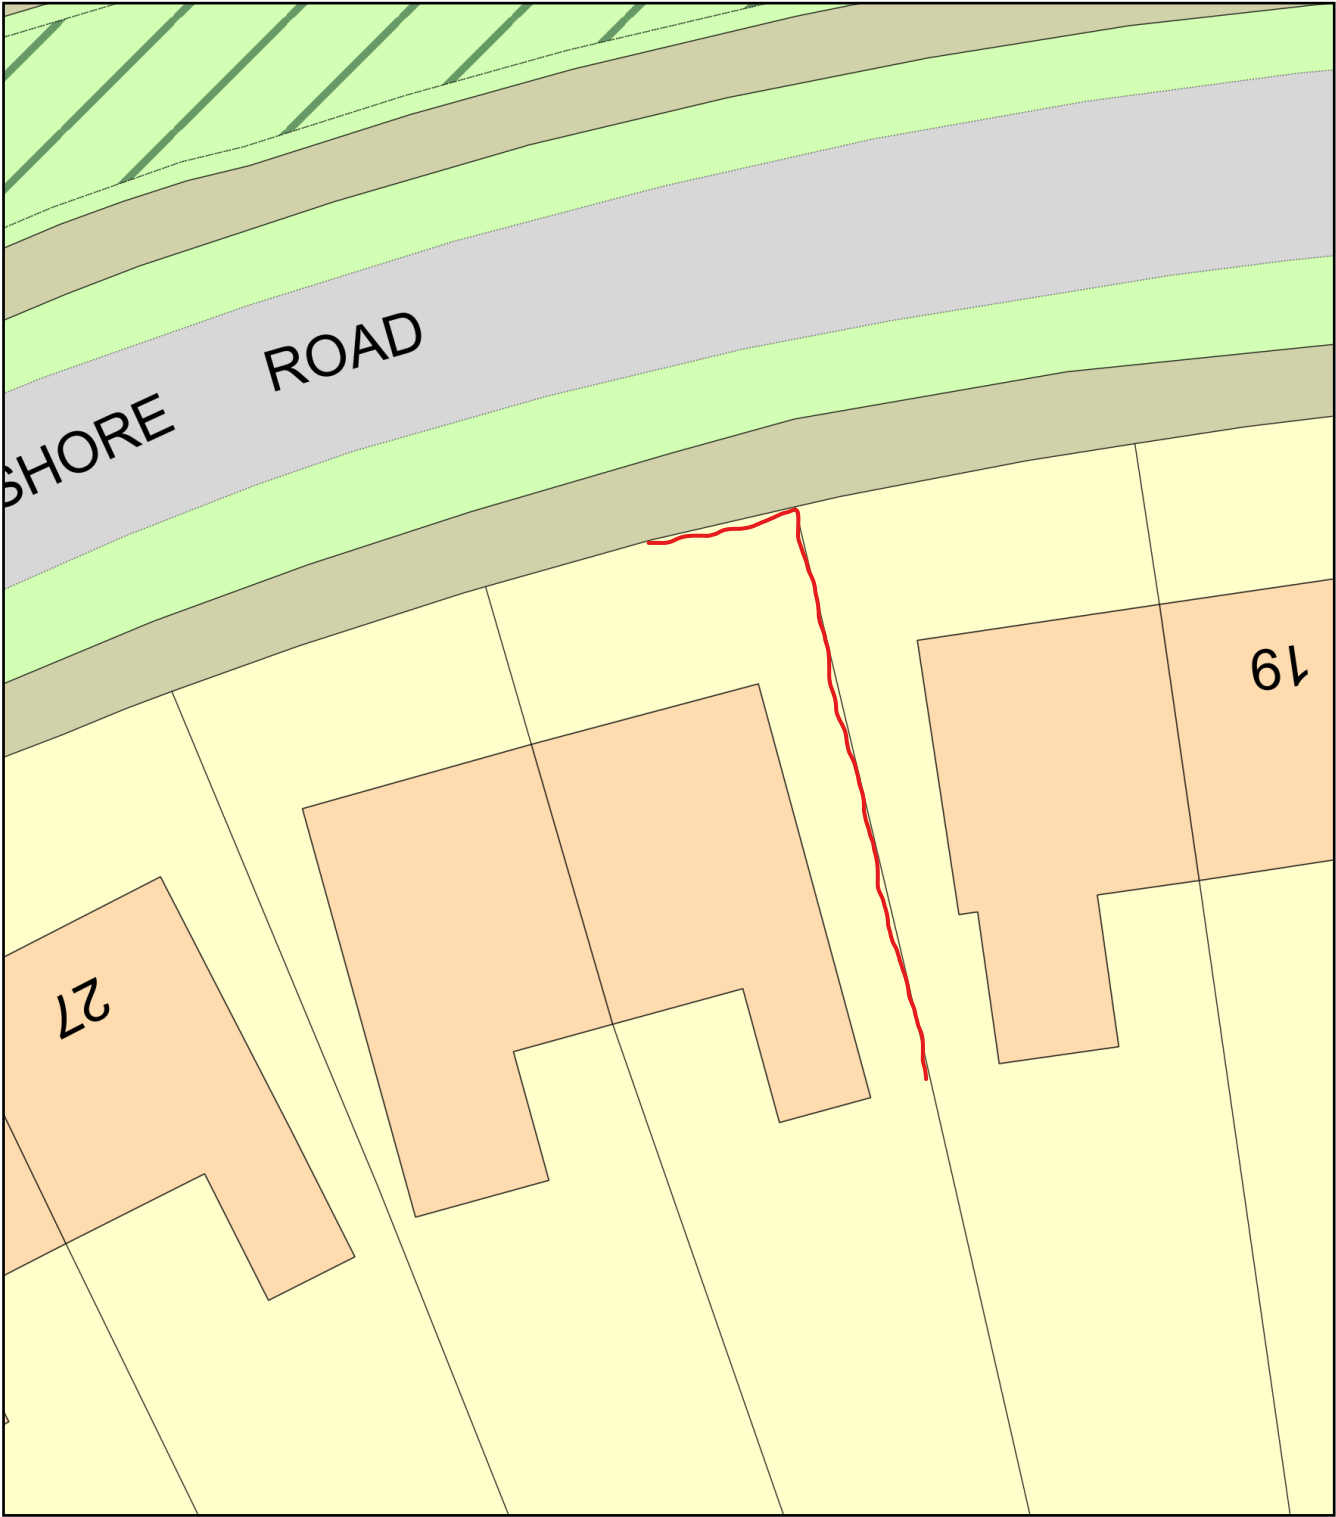

Plan Produced for: Rochdale Council

Date Produced: 15 Feb 2023

Plan Reference Number: TQRQM23046154156039

Scale: 1:200 @ A4