
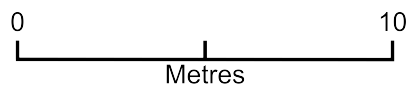


Existing Block Plan 225 Manchester New Road

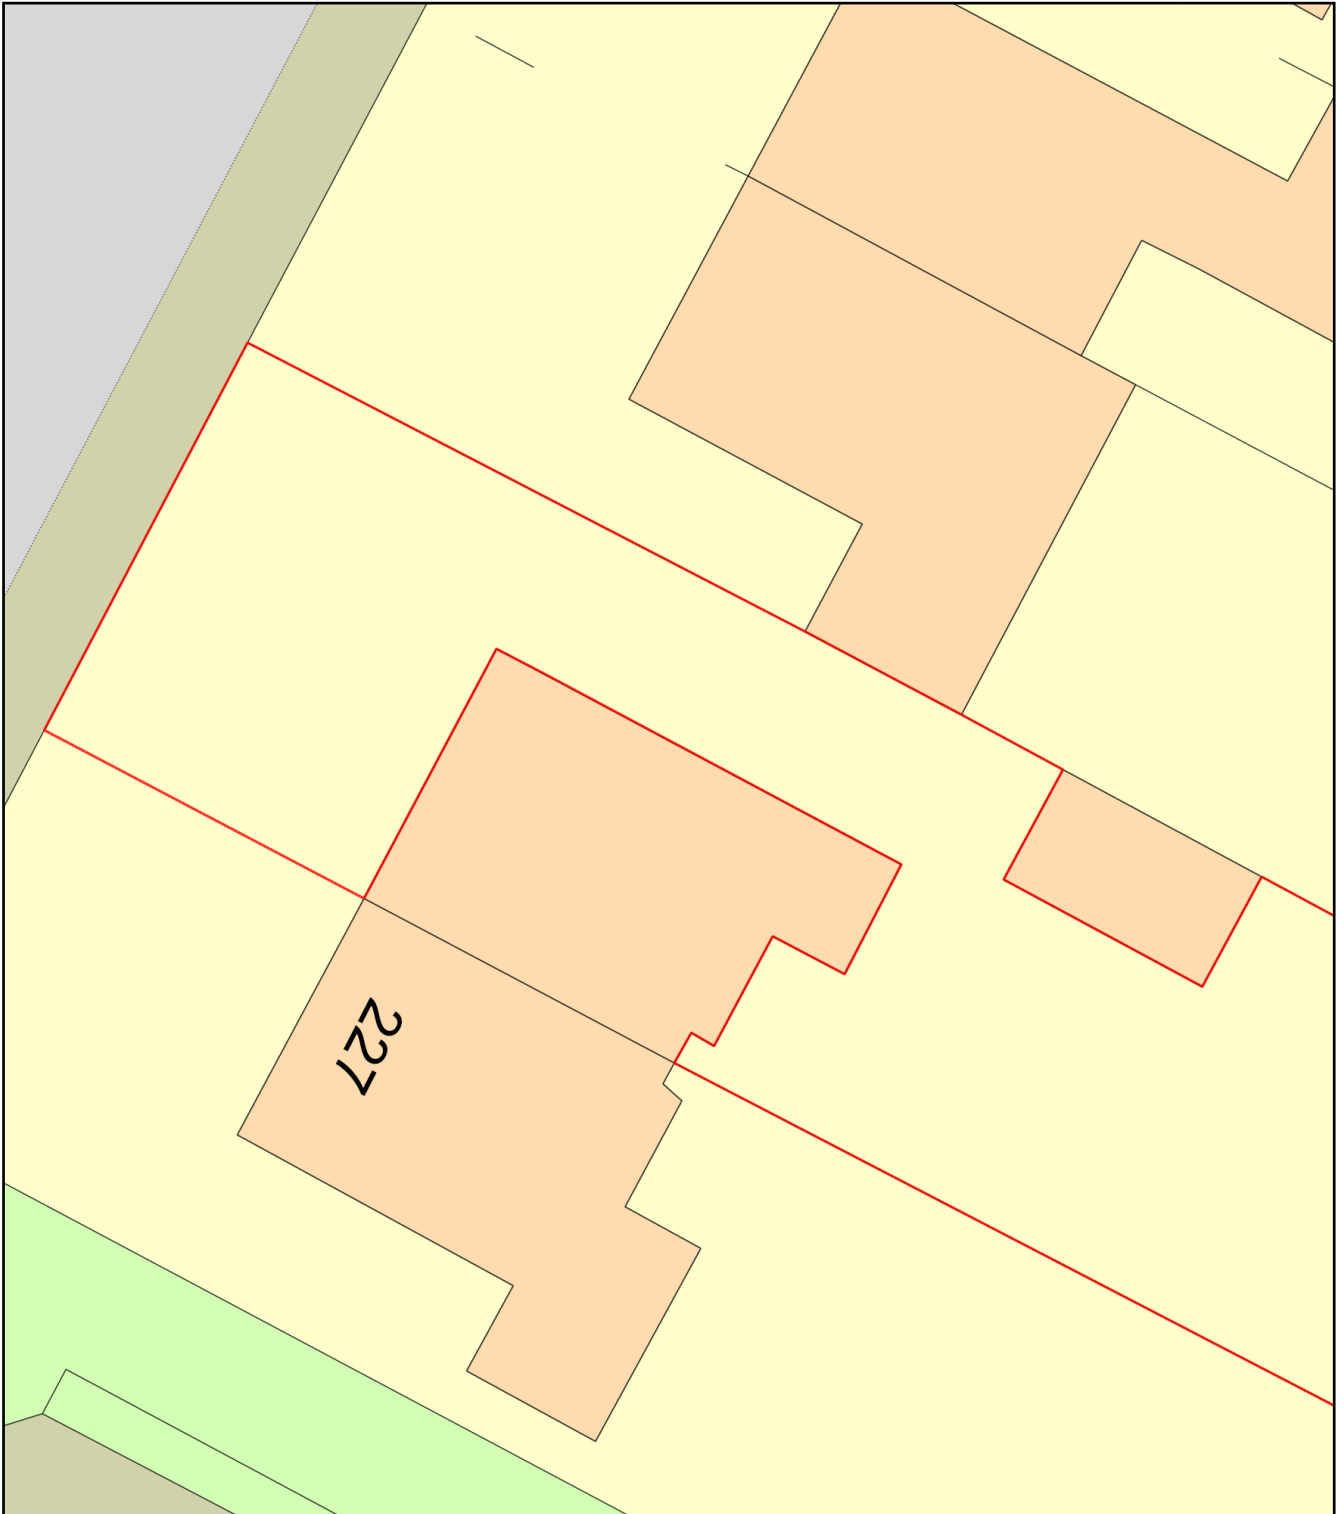

Plan Produced for: Andy Turner

Date Produced: 03 Apr 2023

Plan Reference Number: TQRQM23093215105945

Scale: 1:200 @ A4