


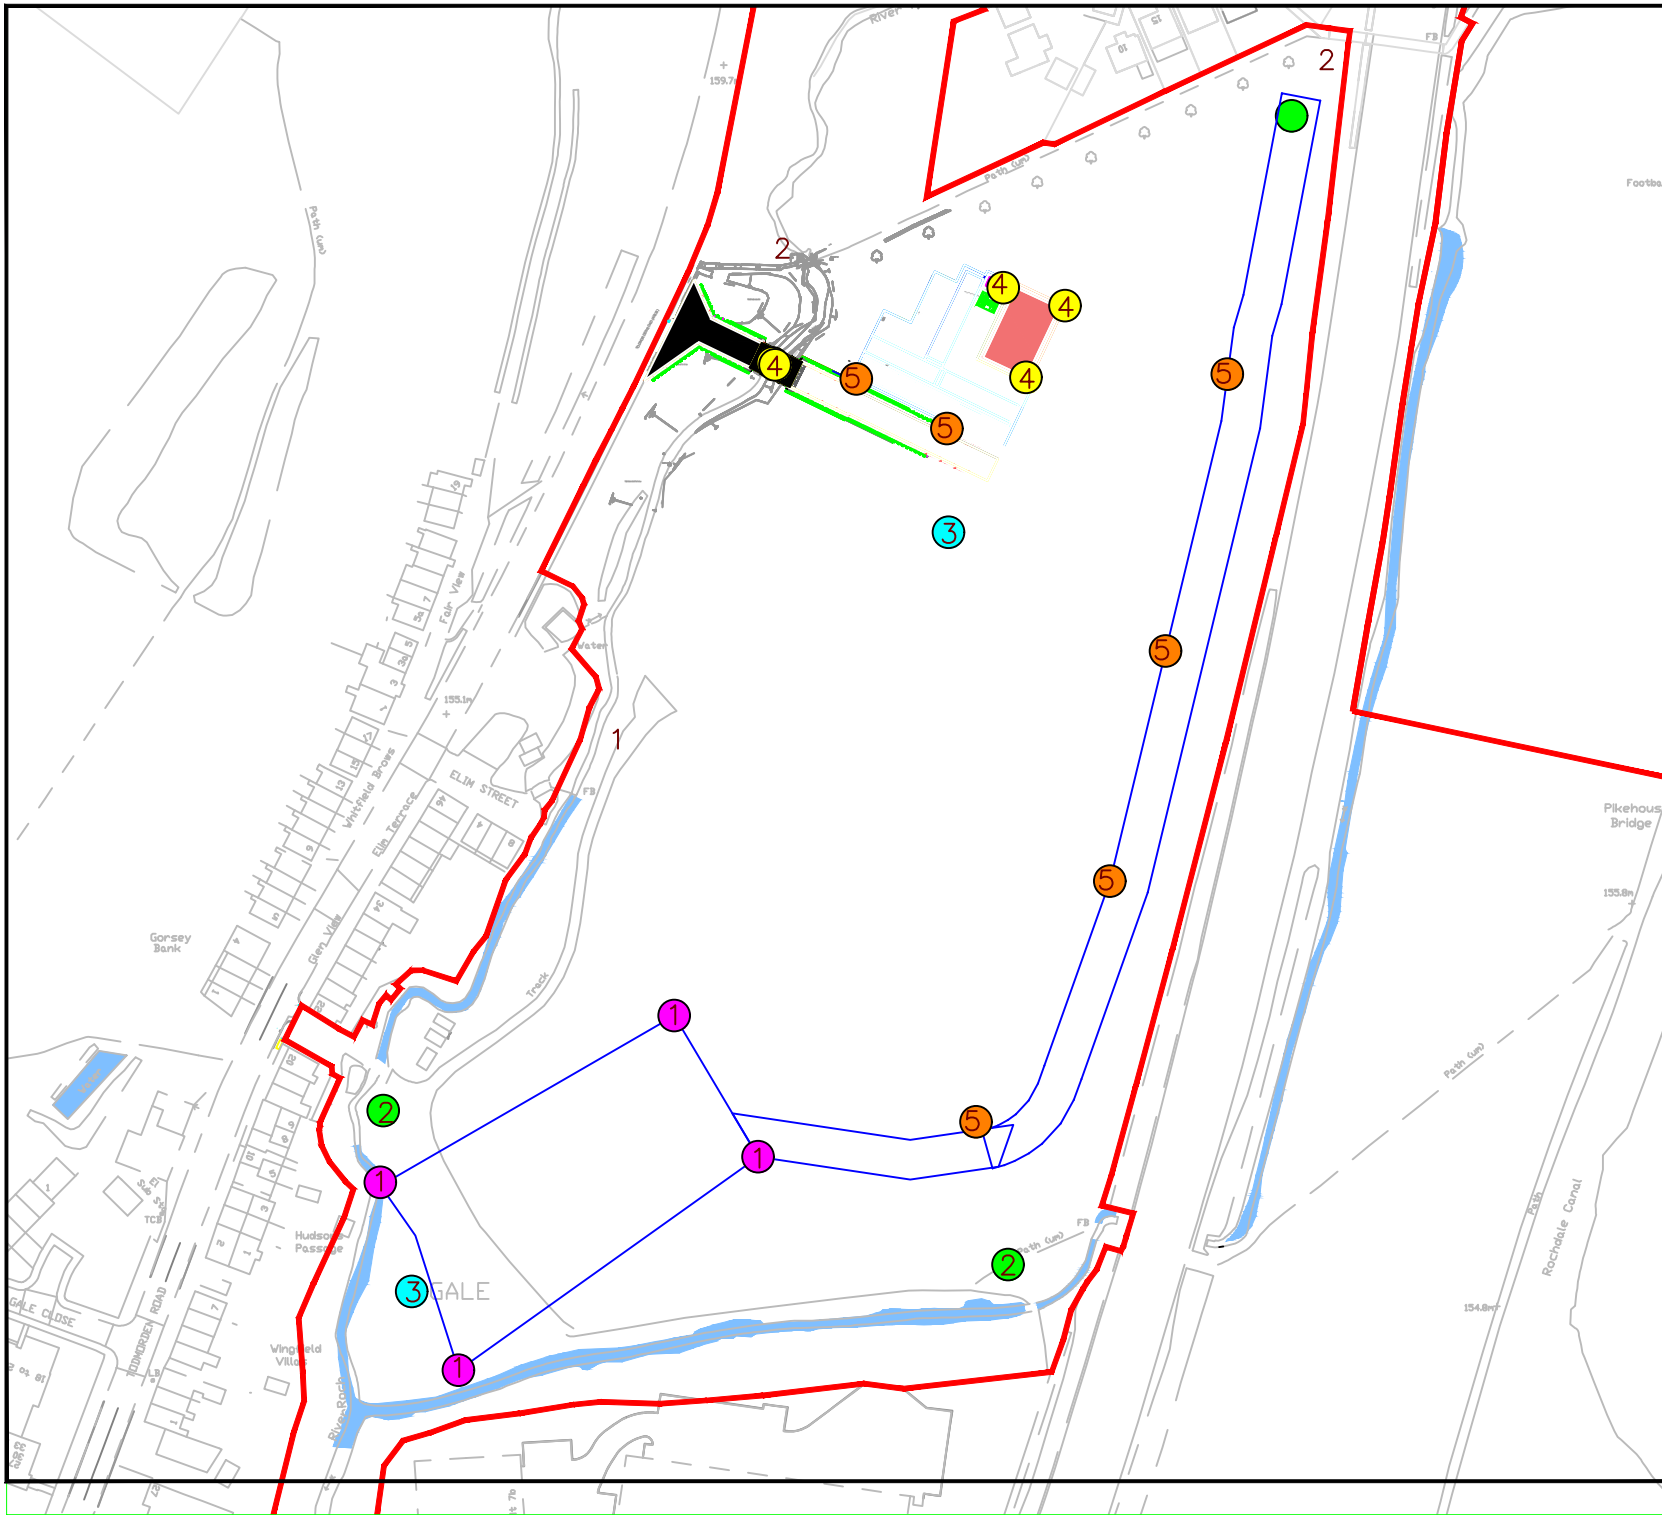

Key

- 1 Mobile Lighting Tower Locations – Task Specific
- 2 Mobile CCTV Tower Locations
- 3 Timelapse Camera Location
- 4 Mains Fed CCTV
- 5 Sensor – Lighting – Patrol Watch

A	16/05/23	CCTV/Lighting Locations
REV	DATE	DESCRIPTION
REVISION		

DRAWING STATUS
ISSUED FOR PLANNING DISCHARGE
CONDITIONS



VolkerStevin Ltd.
The Lancashire Hub
Preston City Park
Bluebell Way
Preston, PR2 5PE
Telephone: 01772 708 620
Registered in England No. 288392



CLIENT

Environment Agency

PROJECT

Littleborough Phase 1B

TITLE

Appendix 2C Gale West
CCTV/Lighting Locations Proposal

Designed	JM	04/05/23	Scales AS SHOWN
Drawn	JM	04/05/23	Drawing No.
Checked	JM	04/05/23	C143583-JM-GW-PD2-001