


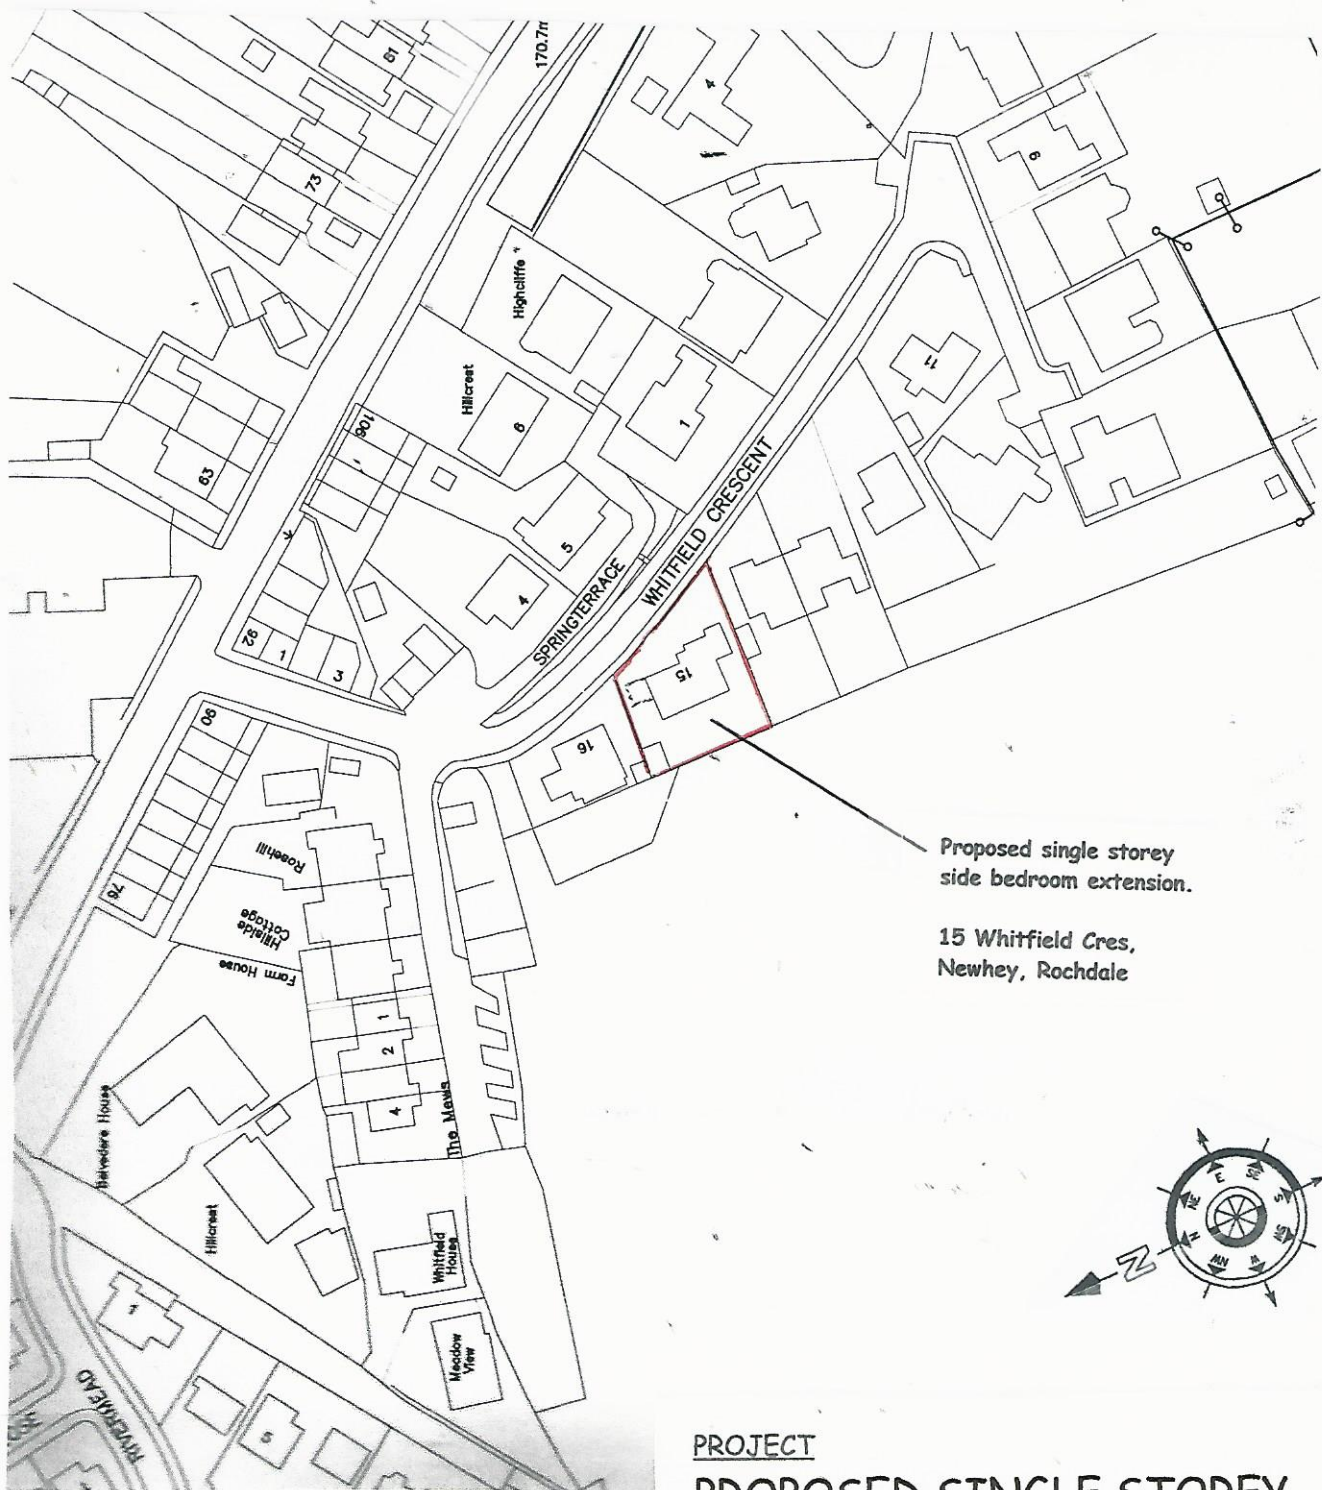

LOCATION PLAN **SCALE 1:1250**

PROJECT

**PROPOSED SINGLE STOREY
SIDE BEDROOM EXTENSION.**

DRAWING TITLE

LOCATION PLAN.

CLIENT

MR. D. BREWSTER.

ADDRESS

**15, WHITFIELD CRE,
NEWHEY, ROCHDALE.**

SCALE

SCALE 1:1250@A4

DATE

SEPT 2023.

DRAWING No

FO 09235854/6.