




NOTES:			
The copyright of this drawing is held by Lea Hough & Co Chartered Surveyors LLP.			
Do not scale from this drawing. All dimensions must be checked and verified by the contractor prior to works commencing on site.			
REVISIONS			
REV	DESCRIPTION	DATE	AMENDED

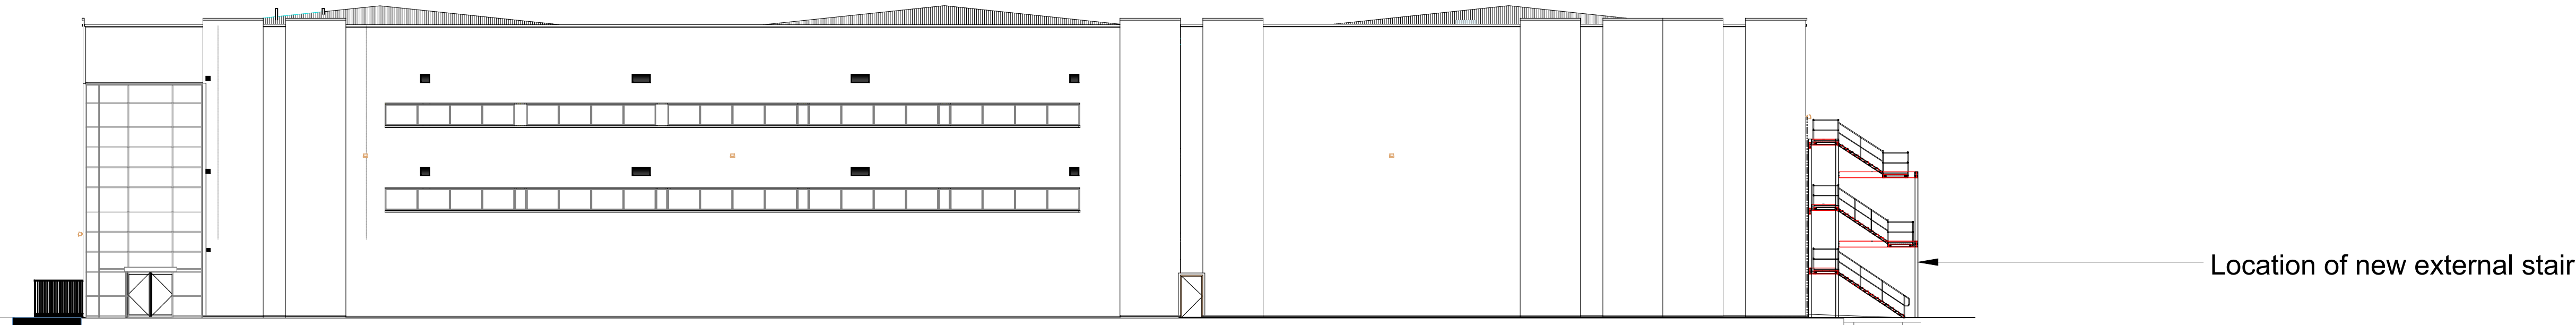


Proposed Elevation A Scale 1:200

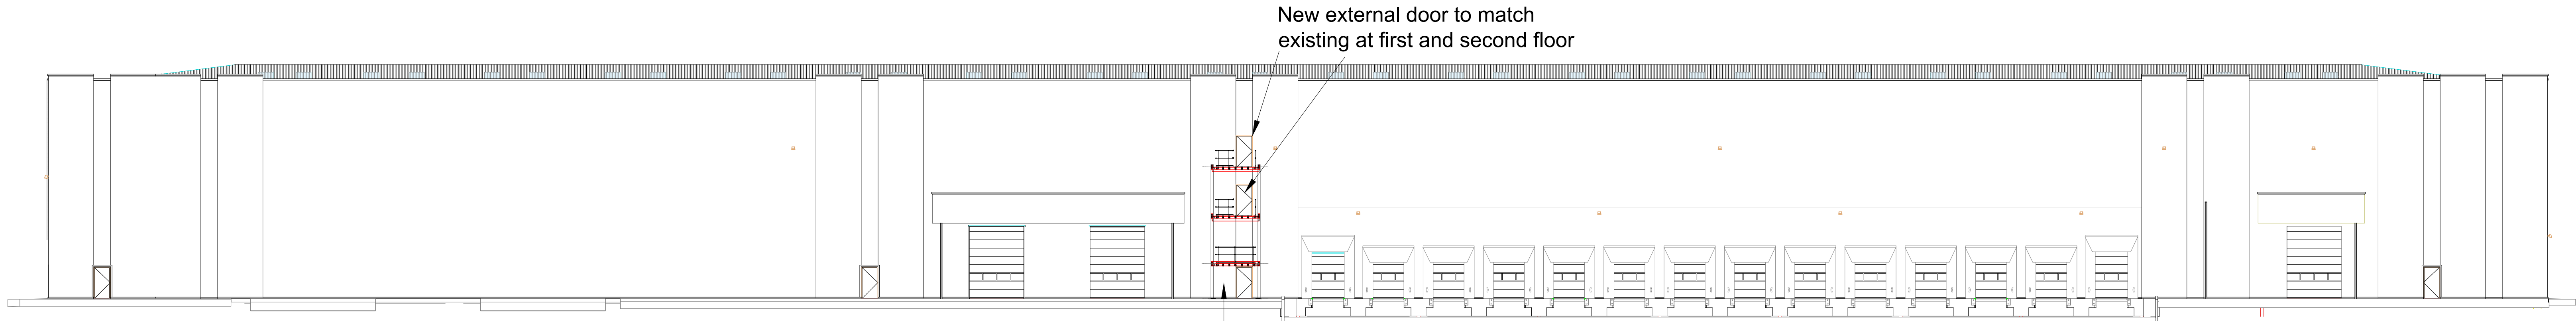

Proposed Elevation B Scale 1:200

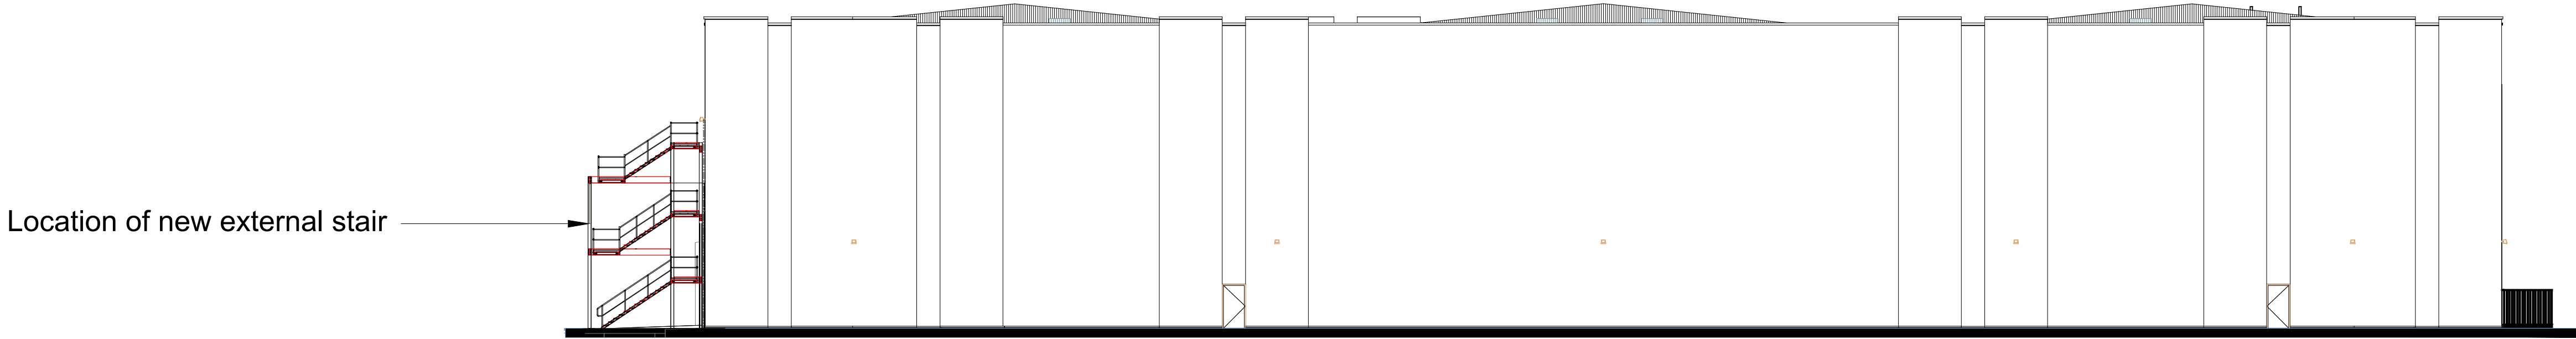

Proposed Elevation C Scale 1:200

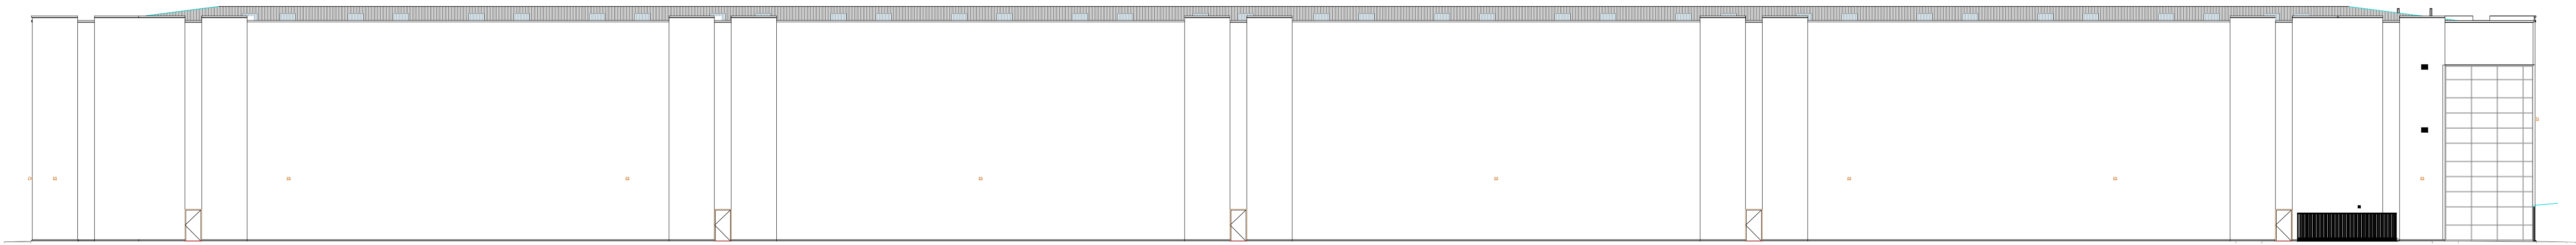

Proposed Elevation D Scale 1:200

LeaHough
CHARTERED SURVEYORS
Survey Valuation Design Planning Sales

Oakshaw House
2 Capricorn Park
Blackburn
BB1 5QB
Tel: 01254 260196

8 Eaton Avenue
Matrix Office Park
Buckshaw Village
Preston
Lancashire
PR7 7NA
Tel: 01772 458866
Email: info@leahough.co.uk
Web: www.leahough.co.uk

RICS

CLIENT:	Cleveland Mover Limited Hollingworth Mill Smithy Bridge Road Littleborough OL15 8QF		
PROJECT ADDRESS:	Imperial 165 Kingsway Business Park John Milne Avenue Rochdale OL16 4NZ		
PROJECT TITLE:	External Alterations		
DRAWING TITLE:	Proposed Elevations		
PAPER SIZE:	DRAWING NUMBER:	REV	
A0	BS 24-085/09	-	
SCALE:	DATE:	DRAWN BY:	
1:200	August 2024	RO	