




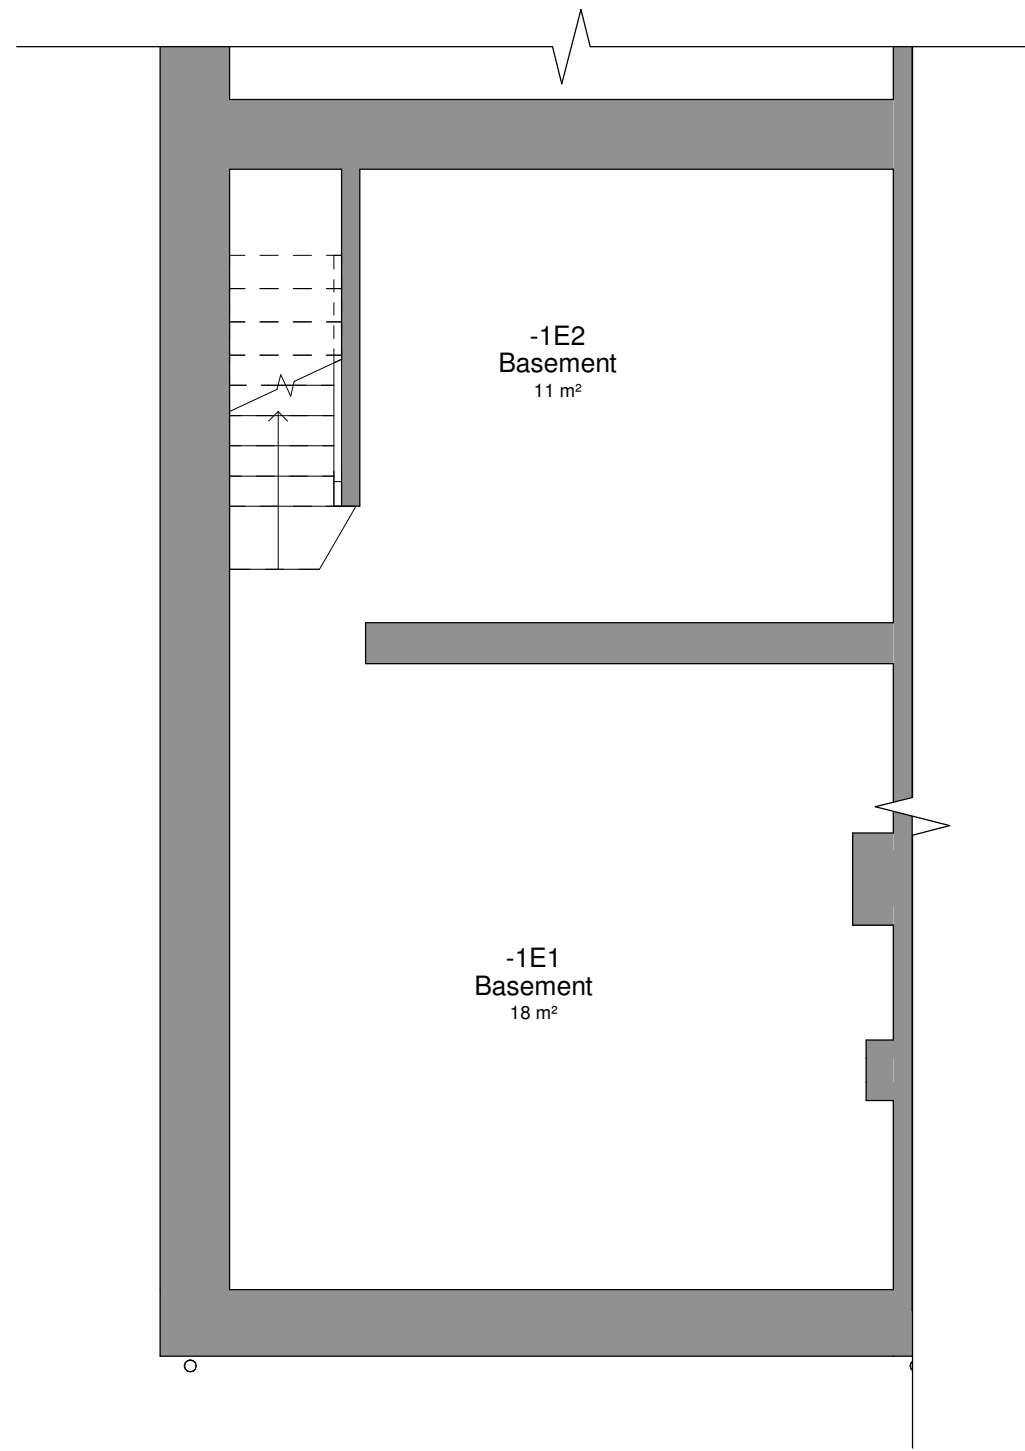


1 Level B1 - Existing
1 : 50

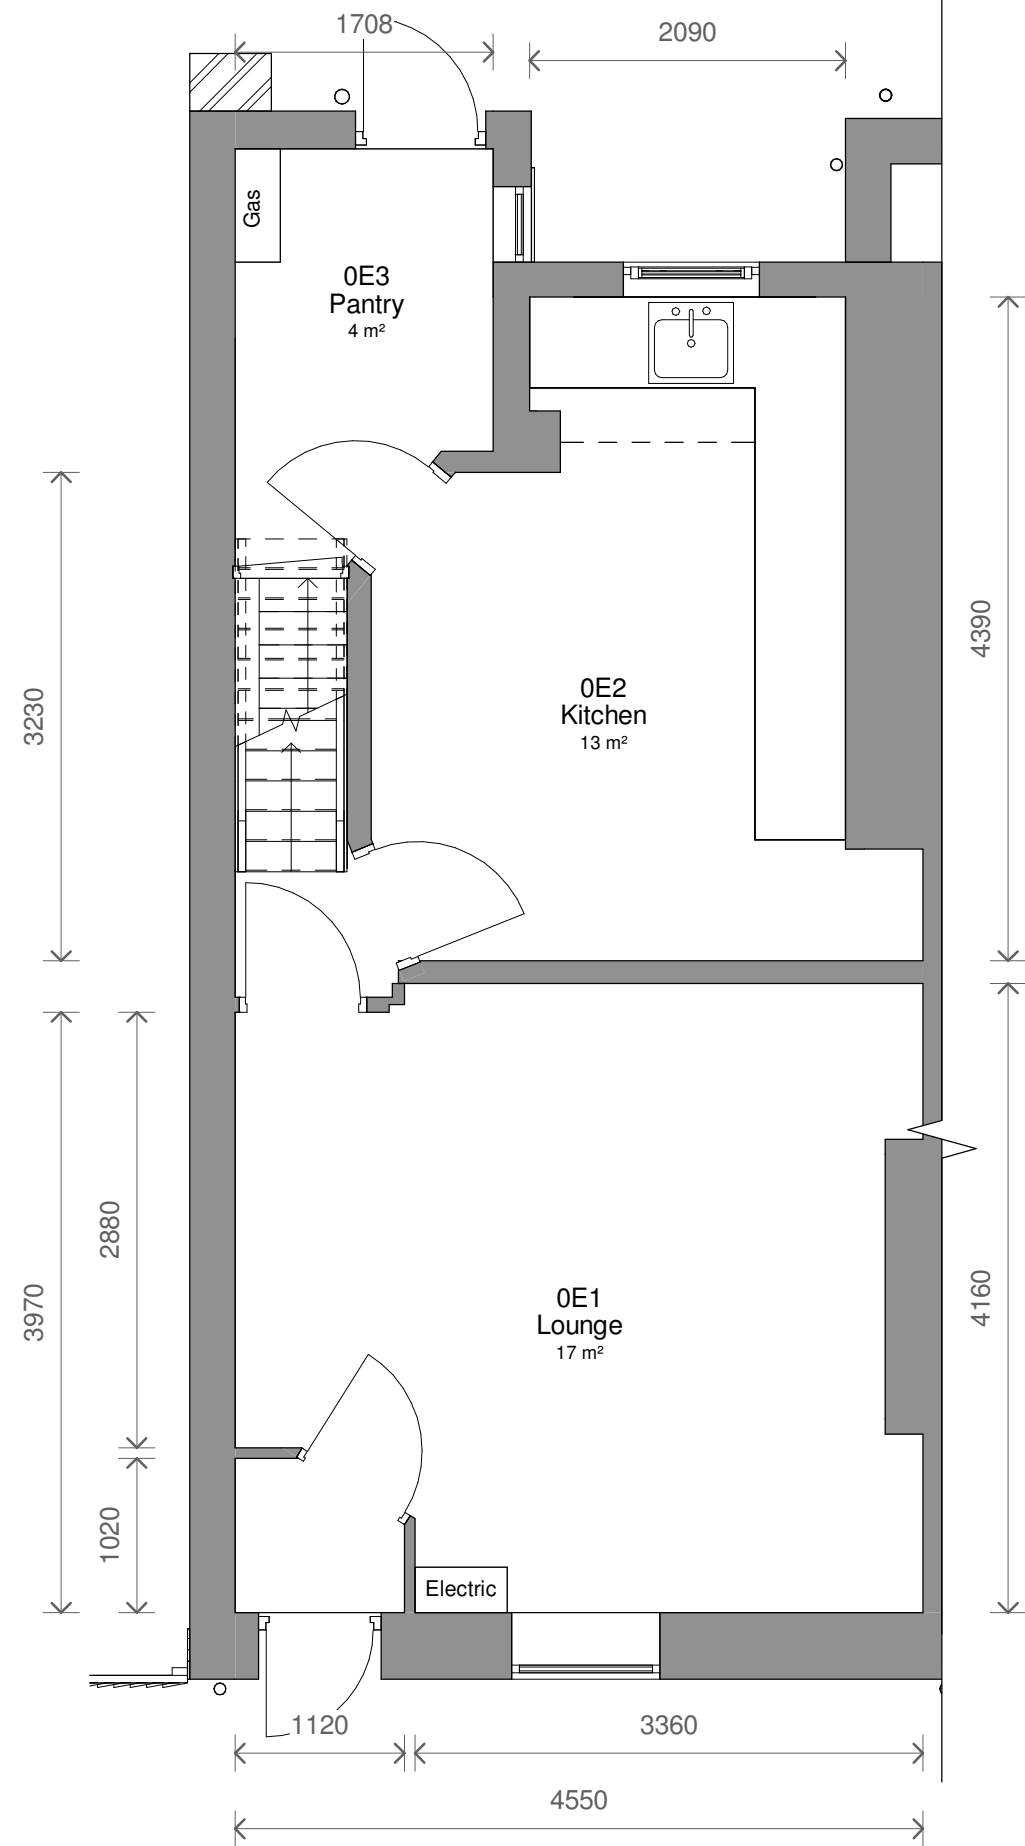

2 Level 0 - Existing
1 : 50

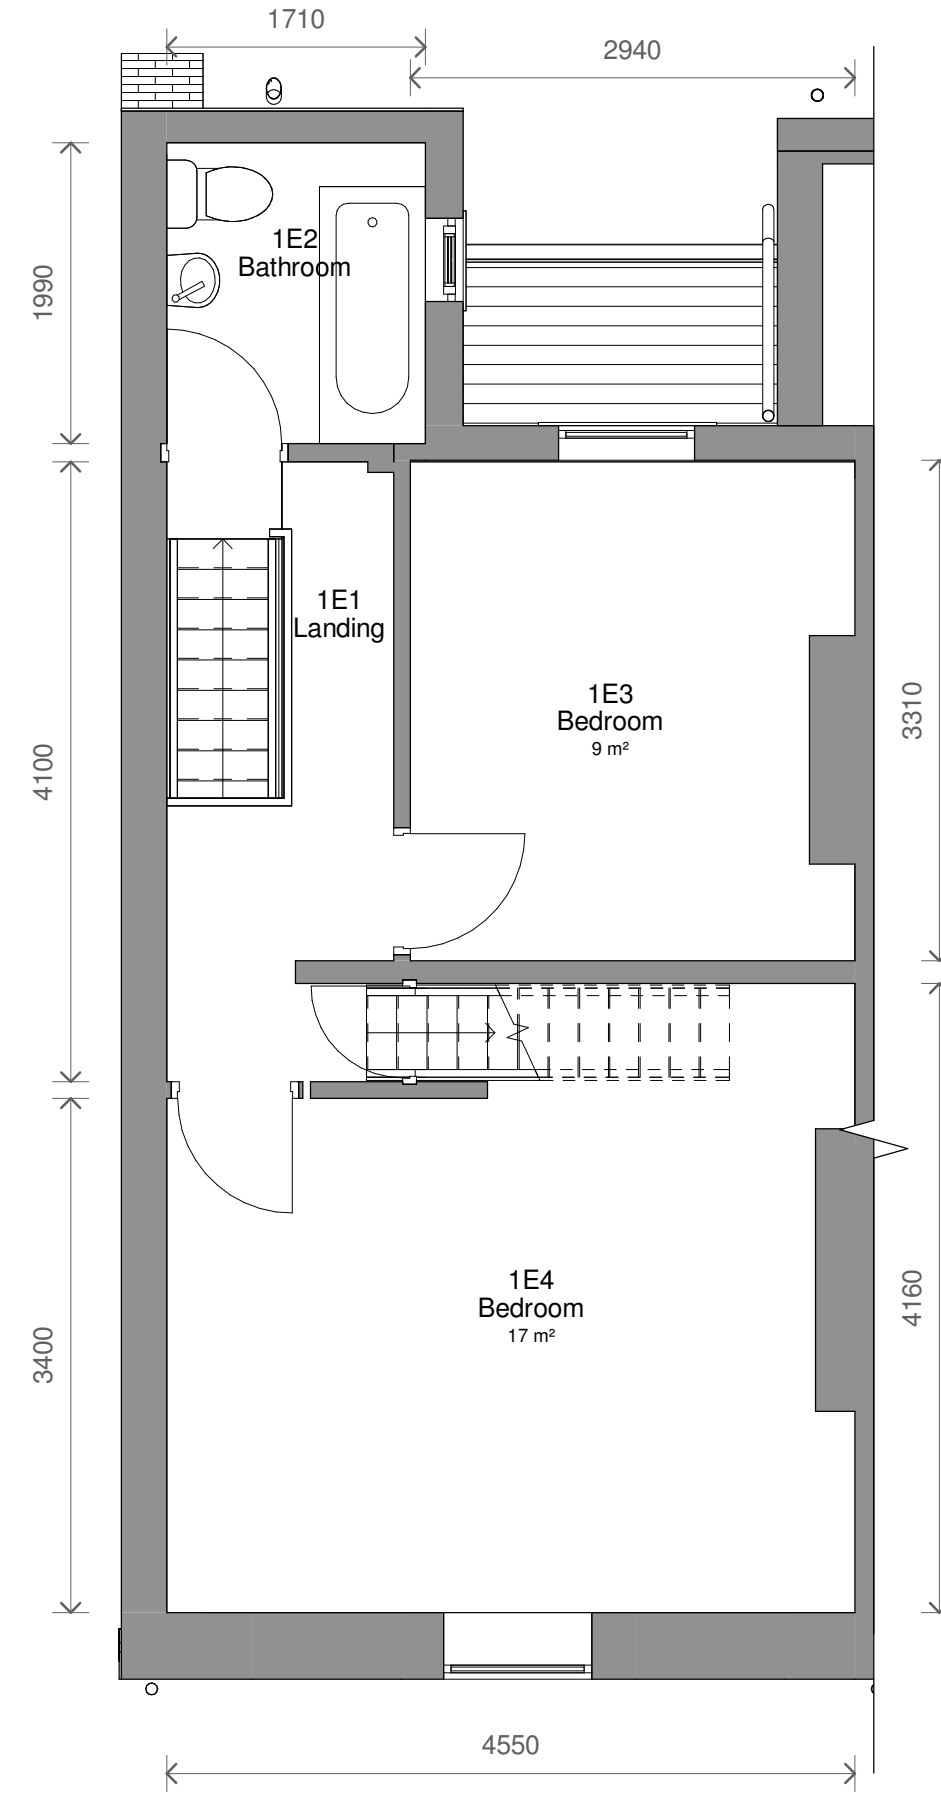


3 Level 1 - Existing
1 : 50

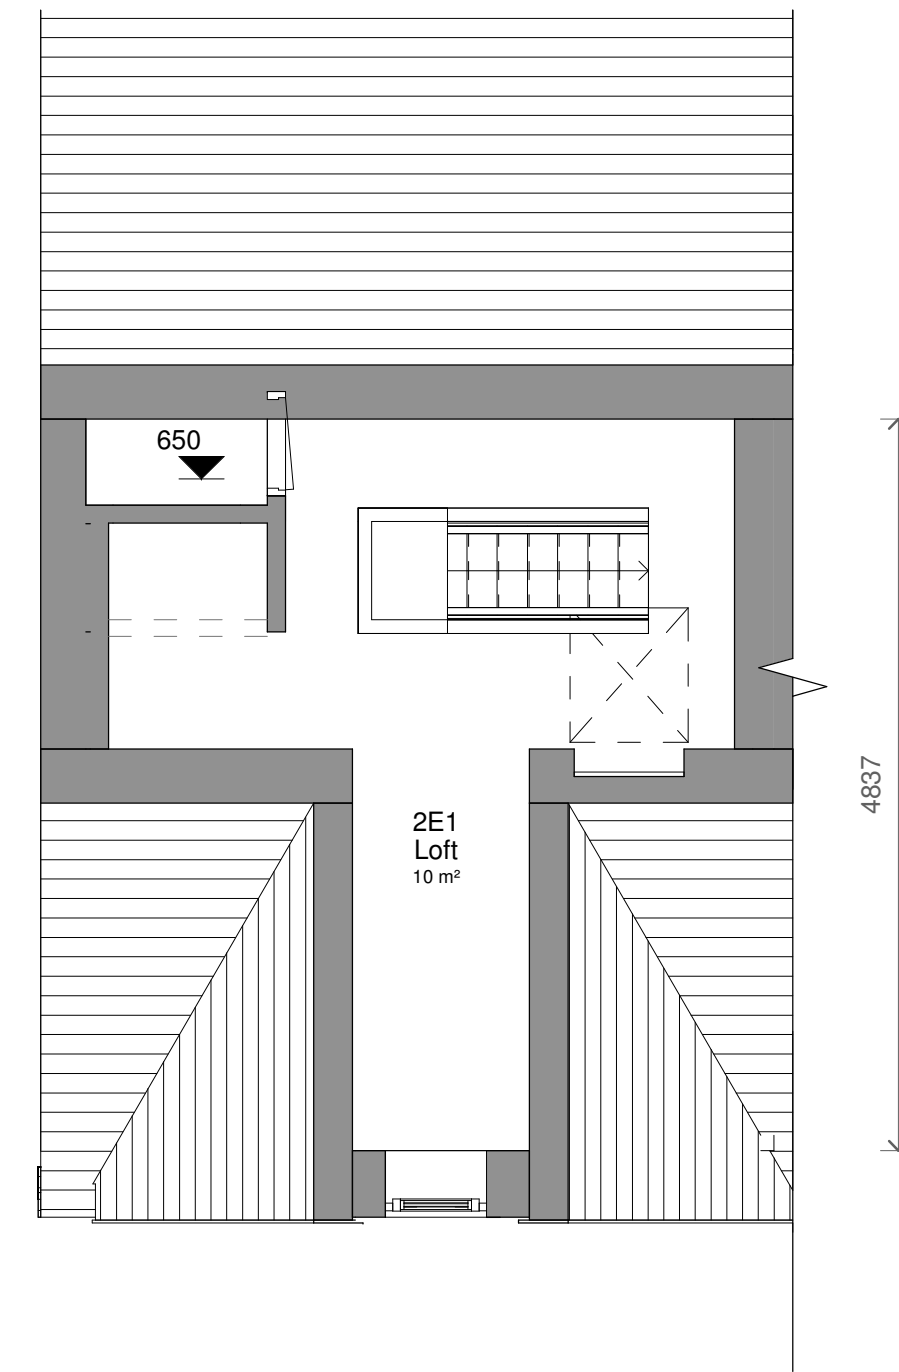


4 Level 2 - Existing
1 : 50


----- Height of boundary walls, adjacent and rear

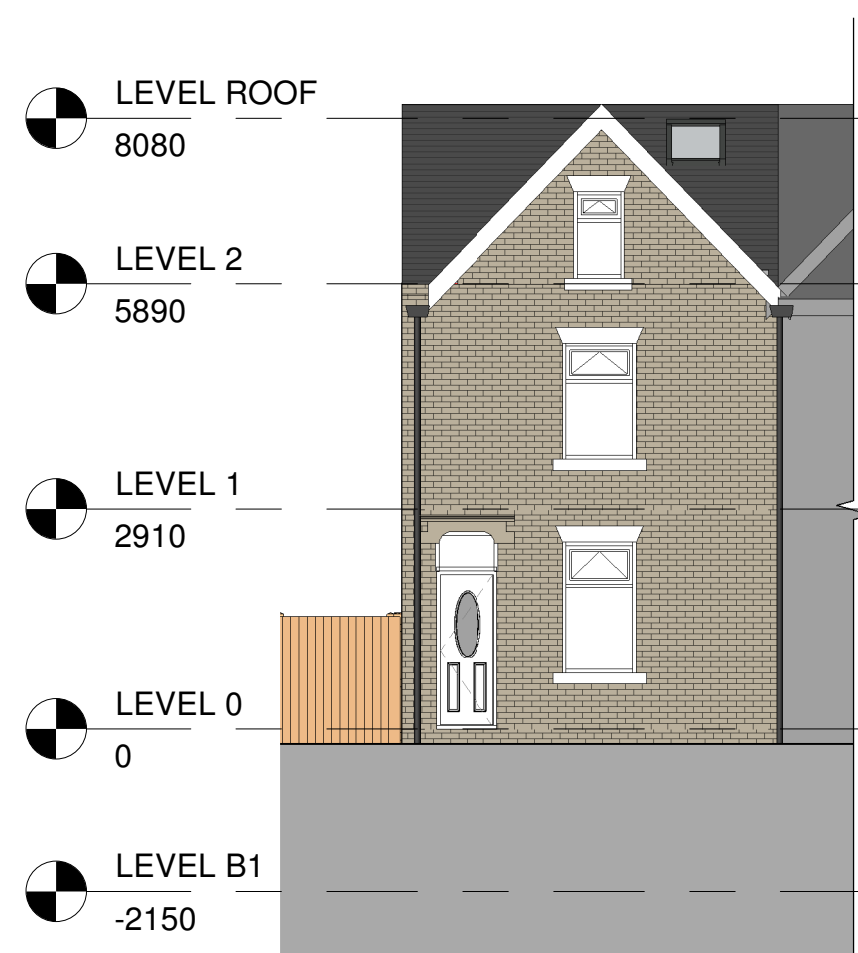


5 Front - Existing
1 : 100

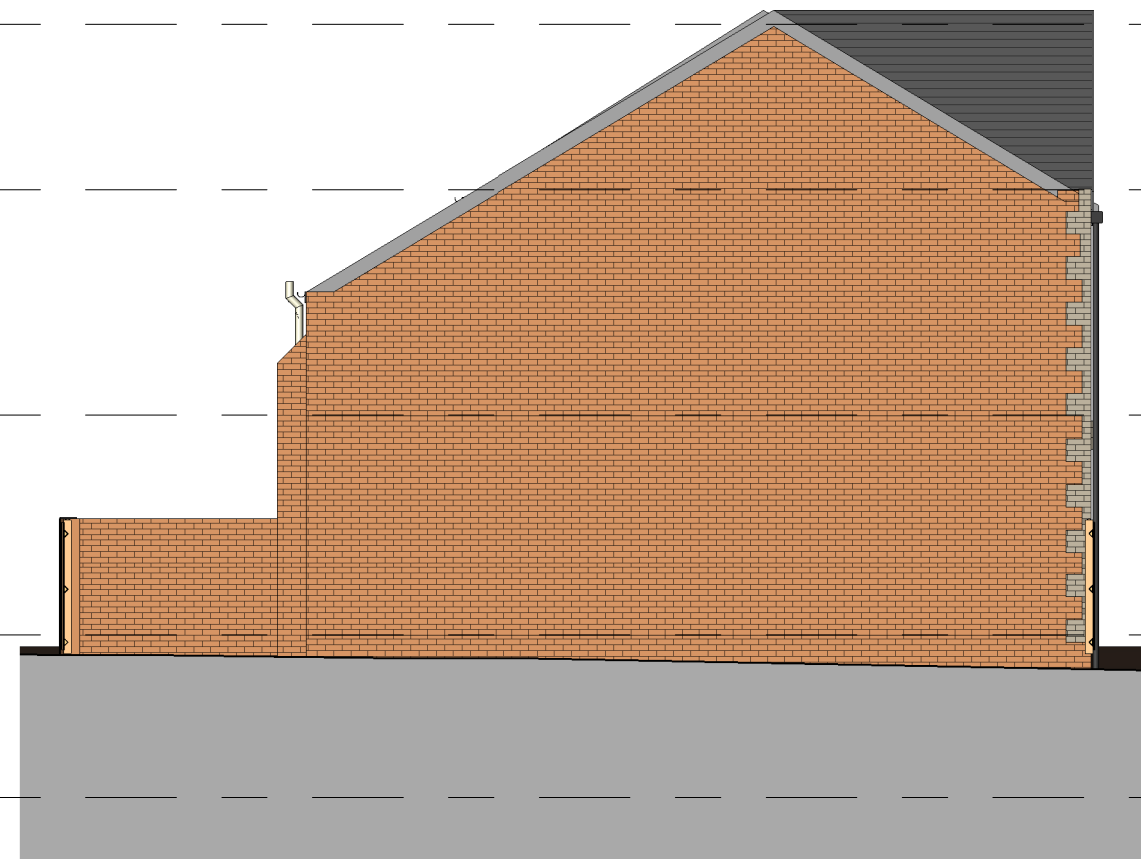


6 Left Side - Existing
1 : 100

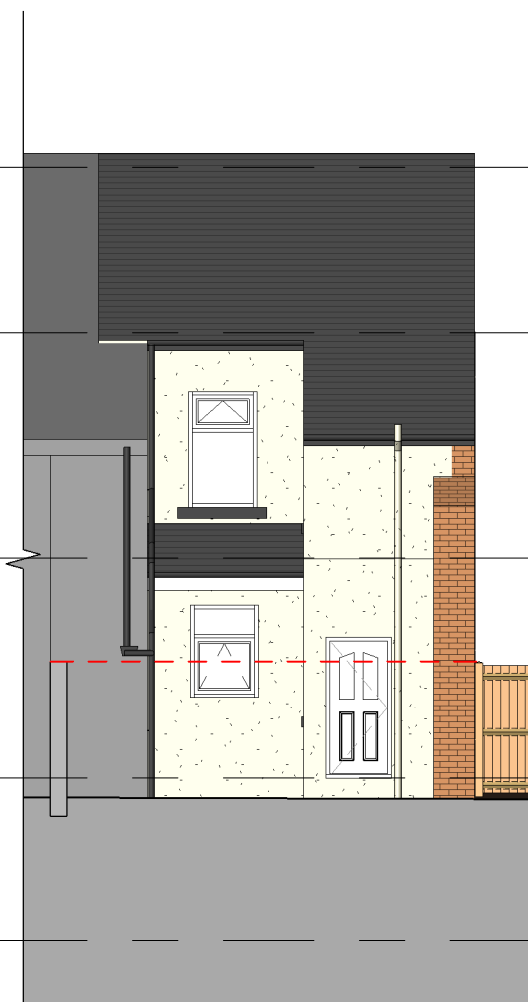

7 Rear - Existing
1 : 100

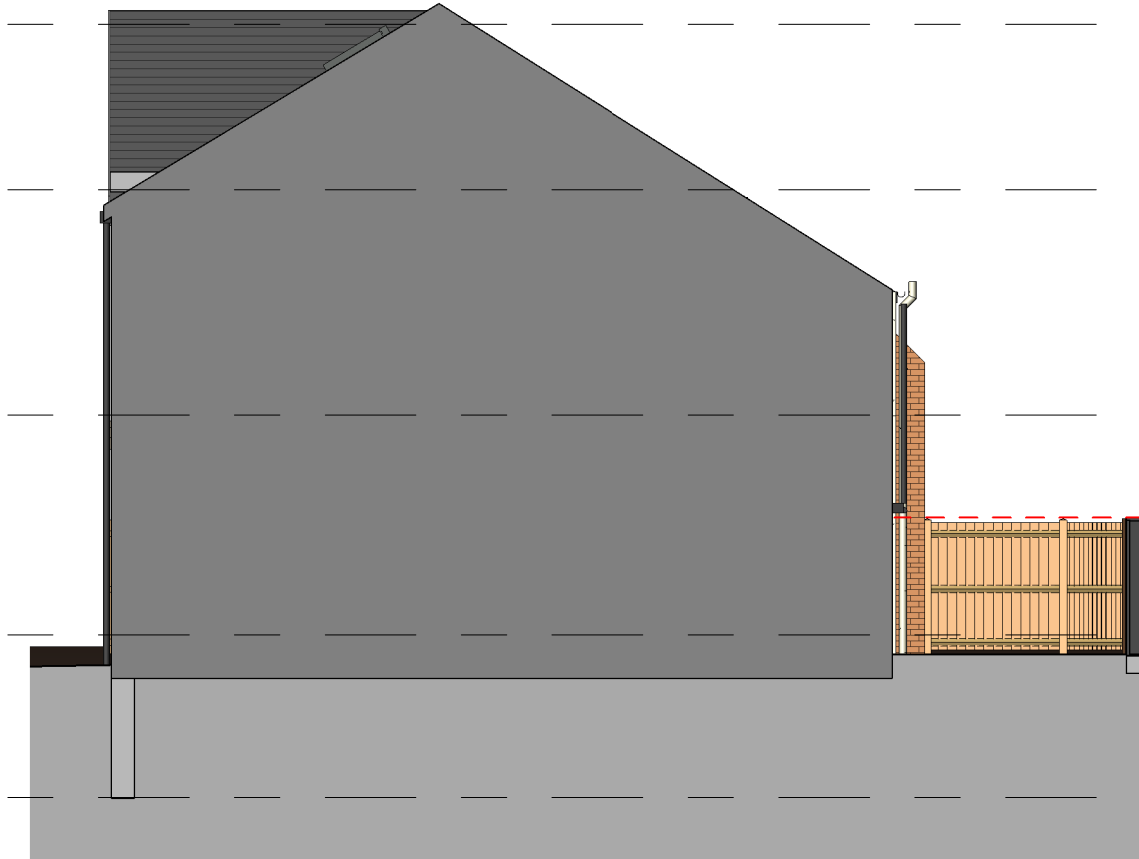

8 Right Side - Existing
1 : 100

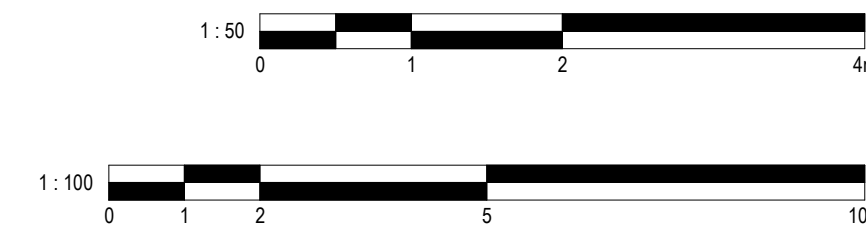

1	Revised Elevations	14/05/2025	CB
No.	Description	Date	Initial
PROJECT 33 Stanley Street, Heywood			
TITLE Existing Plans and Elevations			
STATUS DESIGN			
DRAWN BY CB	DATE 20/12/2024	SCALE (@ A1) As indicated	
PROJECT NUMBER GSS24183	DRAWING NUMBER 002	REV 1	
GOLD SKETCH S T U D I O S www.goldsketch.co.uk info@goldsketch.co.uk 0161 792 9595			
NOTES COPYRIGHT: ALL RIGHTS RESERVED. DISCLAIMER: MUST NOT BE REPRODUCED WITHOUT WRITTEN CONSENT. DRAWING TO BE USED FOR THE STATUS INDICATED ONLY. ANY DISCREPANCIES TO BE REPORTED TO THE ALL DIMENSIONS ARE SET OUT AND DIMENSIONS TO THE FACE UNLESS OTHERWISE STATED. LEGISLATION, RELEVANT CODES OF PRACTICE AND BRITISH STANDARDS. ALL DIMENSIONS ON THIS DRAWING ARE IN MILLIMETRES UNLESS OTHERWISE STATED.			