

REVISIONS

P01	14/12/21	PSL	BLG
P01	15/02/22	PSL	BLG
P02	11/02/22	PSL	BLG
P03	17/02/22	PSL	BLG
P04	12/04/23	PSL	BLG

REVISED TO LATEST BWW ESTATE ROAD PROPOSALS


REVISED TO LATEST SITE PROPOSALS

ISSUED FOR PLANNING


REVISED TO LATEST SITE PROPOSALS

THAMES FENCE TO WESTERN BOUNDARY ADDED.


CONDENSER COMPOUND FENCING ADDED

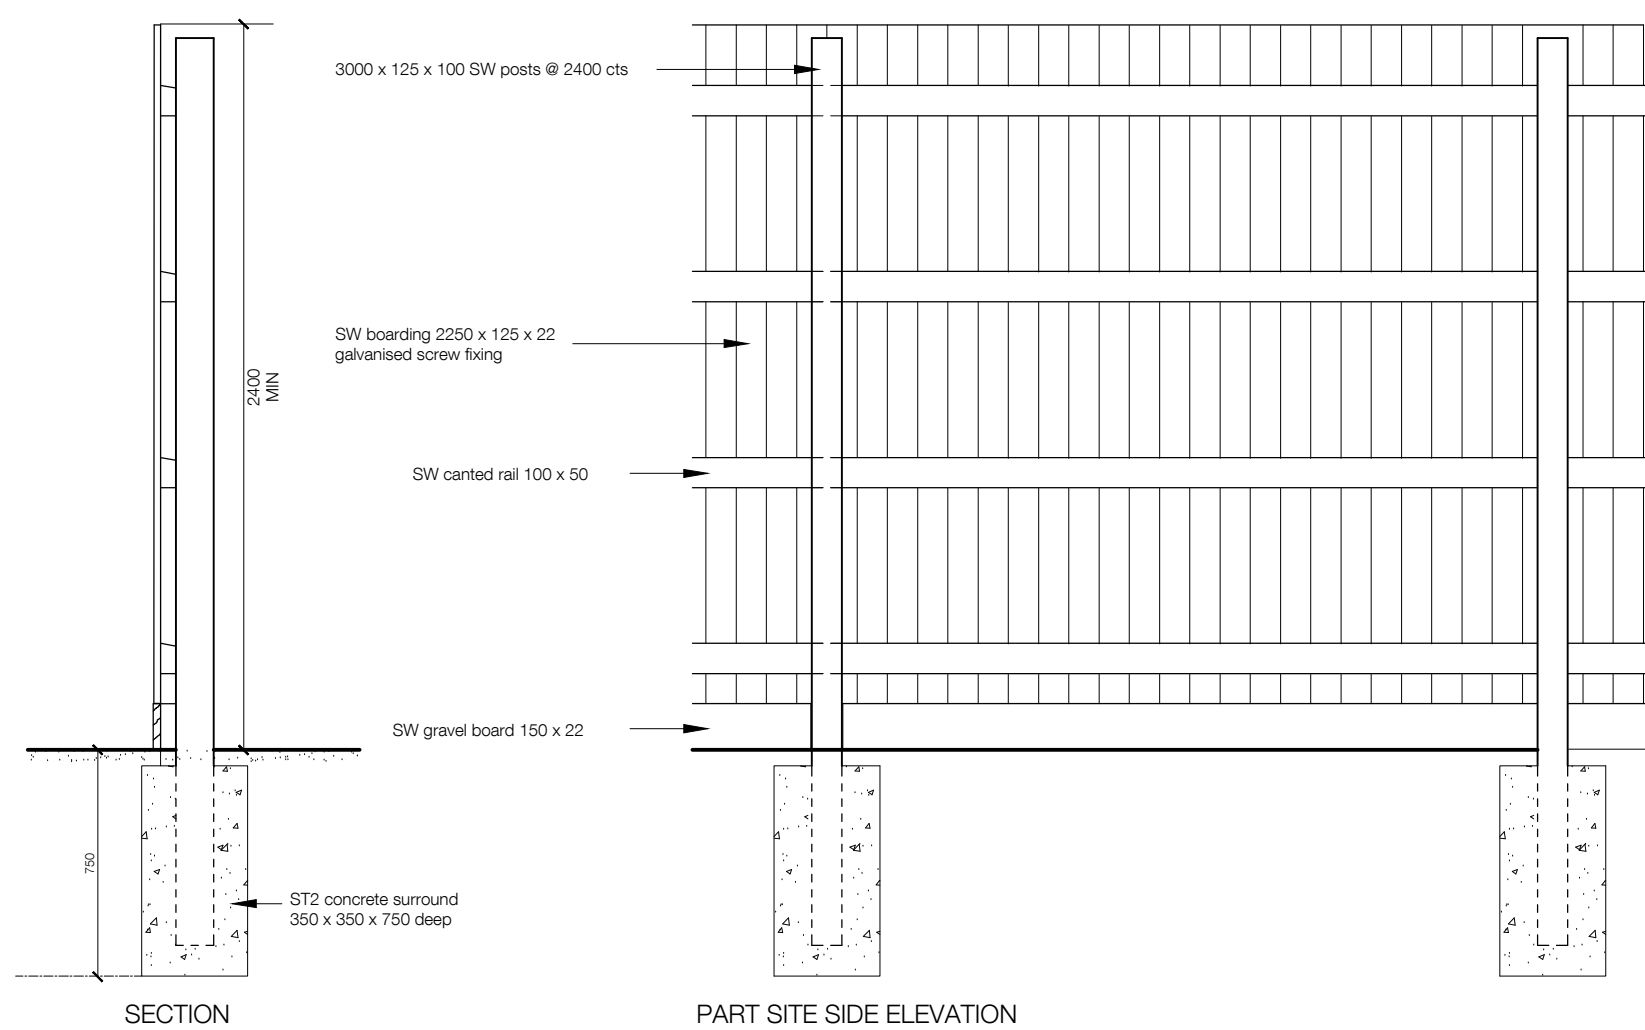

Timber Fence to Western Boundary 1:25

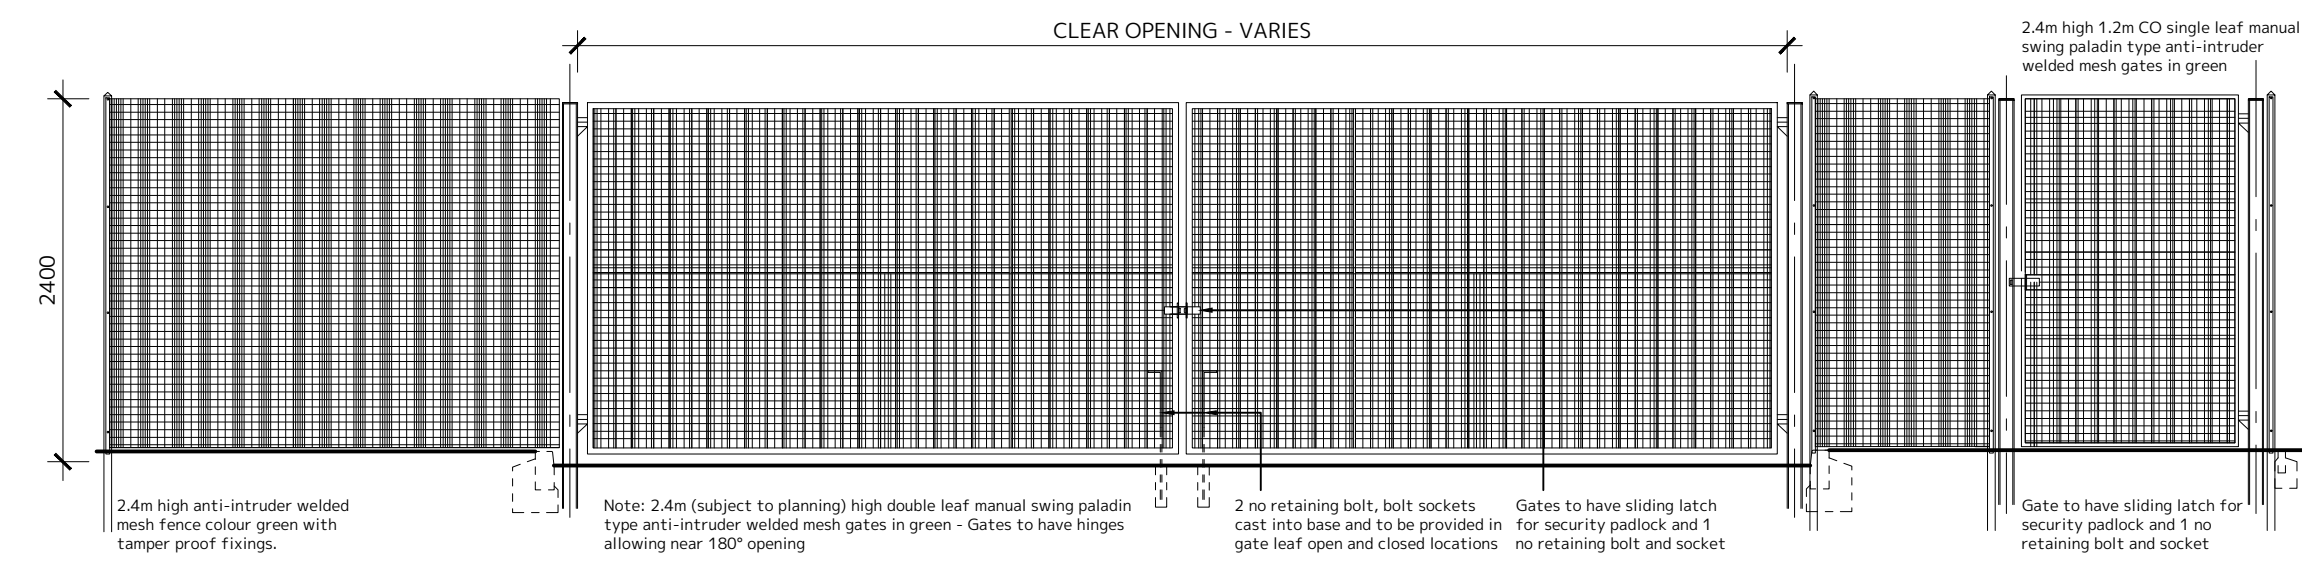


Weldmesh Fence, Vehicle and Pedestrian Gates 1:50

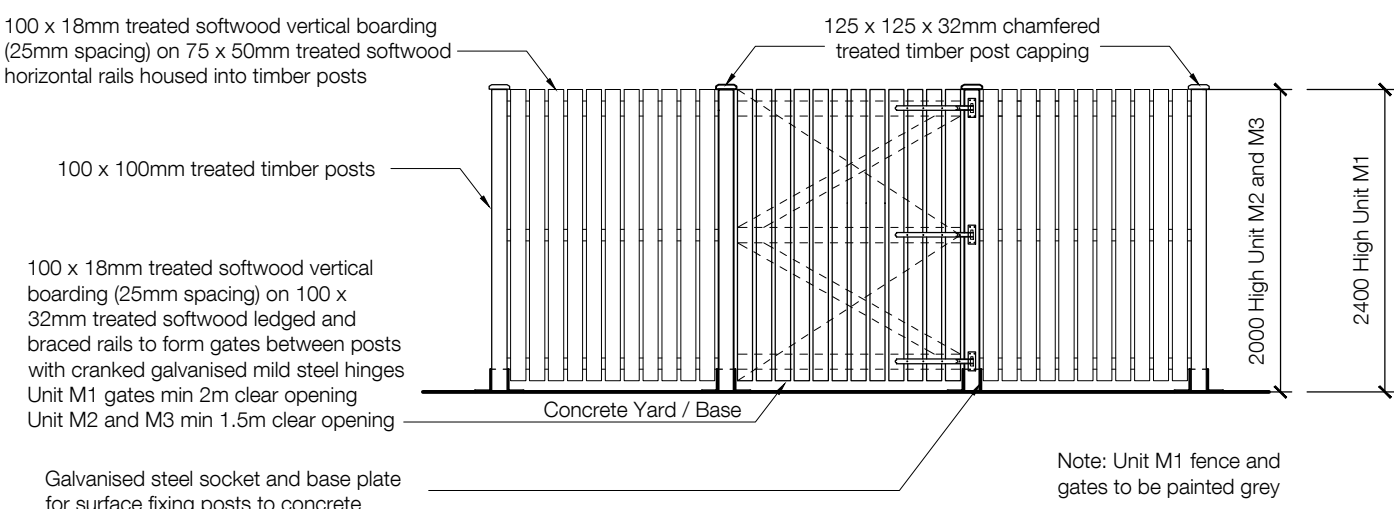

Timber Fence to Condenser Compounds 1:50

- Plot M
- Plot M Planning Boundary
- 2.4m high anti-intruder weld mesh type fencing over soft / gravel / asphalt surfaced area - root fixed
- 2.4m high close boarded timber fence replacing existing fence adjacent residential boundary.
- 2.4m (Unit M1) / 2.0m (Units M2 and M3) high 'hit and miss' timber fence to condenser compounds
- Note : Potential hazard as new timber fence to be installed adjacent LV ducted cable

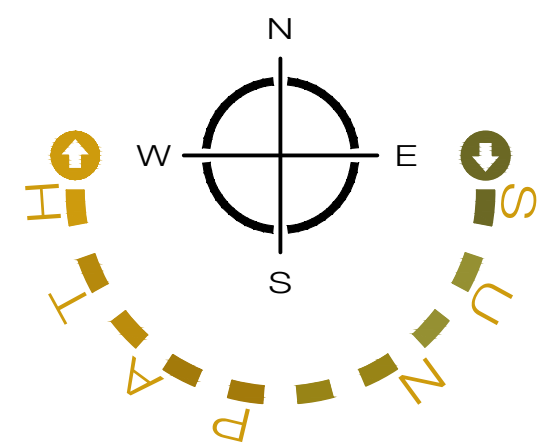

55 St Pauls Street | Leeds | LS1 2TE
0113 887 3100
www.dla-architecture.co.uk

PROJECT
KINGSWAY BUSINESS PARK
PLOT M

TITLE
NEW FENCING

SCALE
1:500

DATE
14/12/21

DLA REF
2021-135

DRAWN
PSL

REVIEWED
BLG

PROJECT
KPM

ORIGINATOR
DLA

ZONE
MS

LEVEL
XX

TYPE
DR

ROLE
A

NUMBER
90024

STATUS
PLANNING

REVISION
P04

T:\2021\2021-135\CAD\05 - AutoCAD\Drawings\90024.dwg