




01_P-Elevation
1 : 100

Marley Modern Roofing Tile Smooth Grey

Ibstock Anglian Red Multi Rustic

Grey Upvc window and door

Metal gate

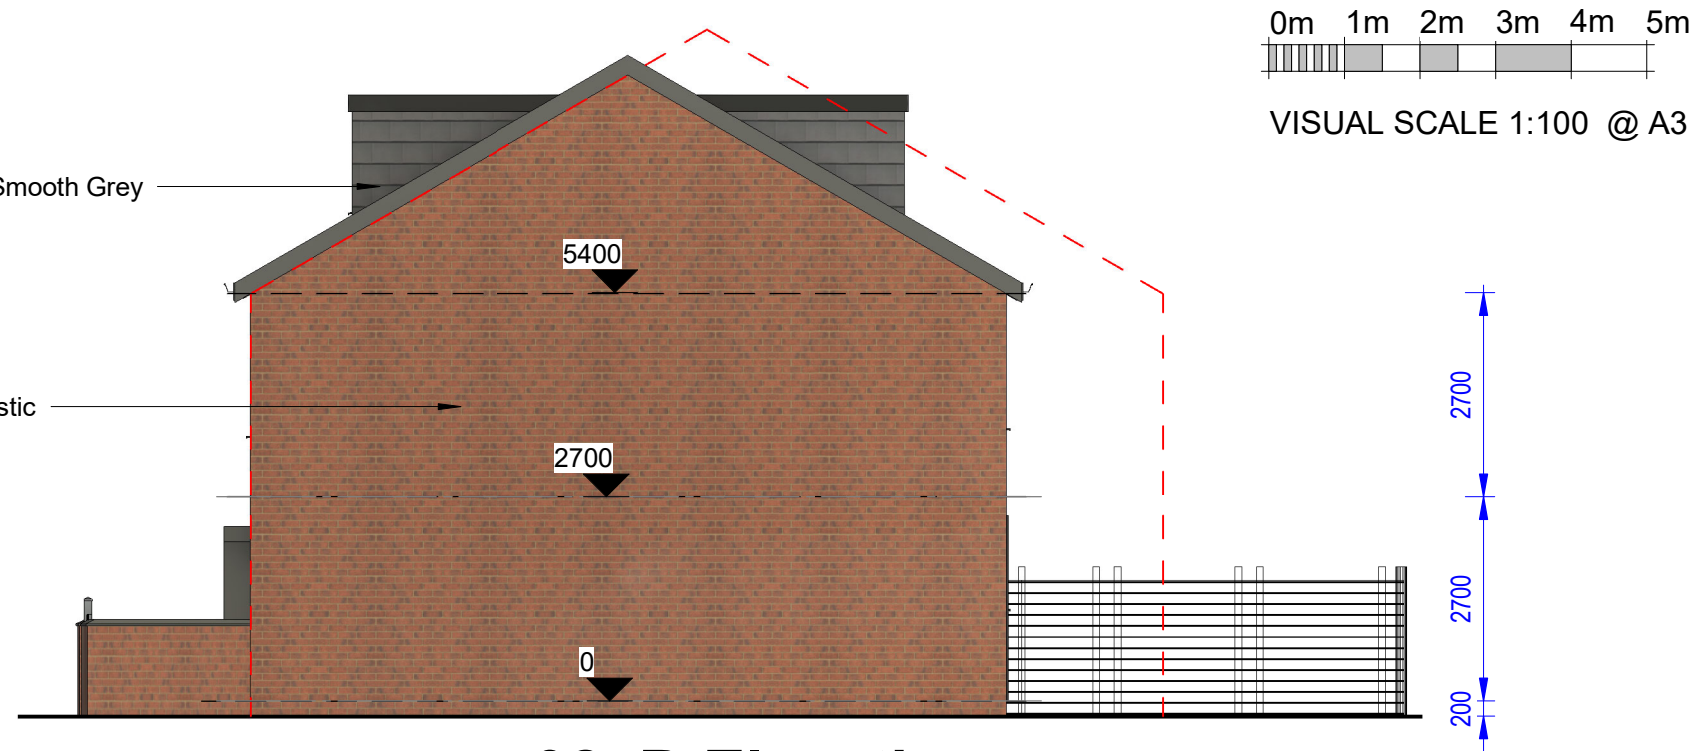

02_P-Elevation
1 : 100



03_P-Elevation
1 : 100

Timber panel fence



04_P-Elevation
1 : 100

COPYRIGHT © ALL RIGHTS RESERVED BY VIKAS ALYAS LTD. DO NOT SCALE FROM DRAWING. DRAWING INDICATES DESIGN INTENT ONLY. REPORT ANY DISCREPANCIES TO CLIENT / VA LTD. NOT TO BE USED FOR CONSTRUCTION UNLESS STATED SO. TO BE READ IN CONJUNCTION WITH OTHER DRAWINGS OR SPECIFICATION WHERE PROVIDED.

ARCHITEK
BUILDING DESIGN CONSULTANCY

0161 511 8479

vikas@architek.uk
916 Stockport Road, Levenshulme, Manchester, M19 3AB

No.	Description	Date
P1	Issue to Planning	14.02.2023

PROJECT New replacement 3 Bed Dwelling		ADDRESS 1136_Land adjacent to 32 Henry St, Rochdale OL11 1EN, UK		CLIENT Mr Soban Rafi			
		SHEET Proposed Elevations		Date 22.06.2022	Project number 1136	Scale (@ A3) 1 : 100	
Rochdale MB Council				PURPOSE OF ISSUE Planning	DRAWING NUMBER A103		REV P1