
NATIONAL MAP CENTRE

OS Plan Black / White

Entwistle

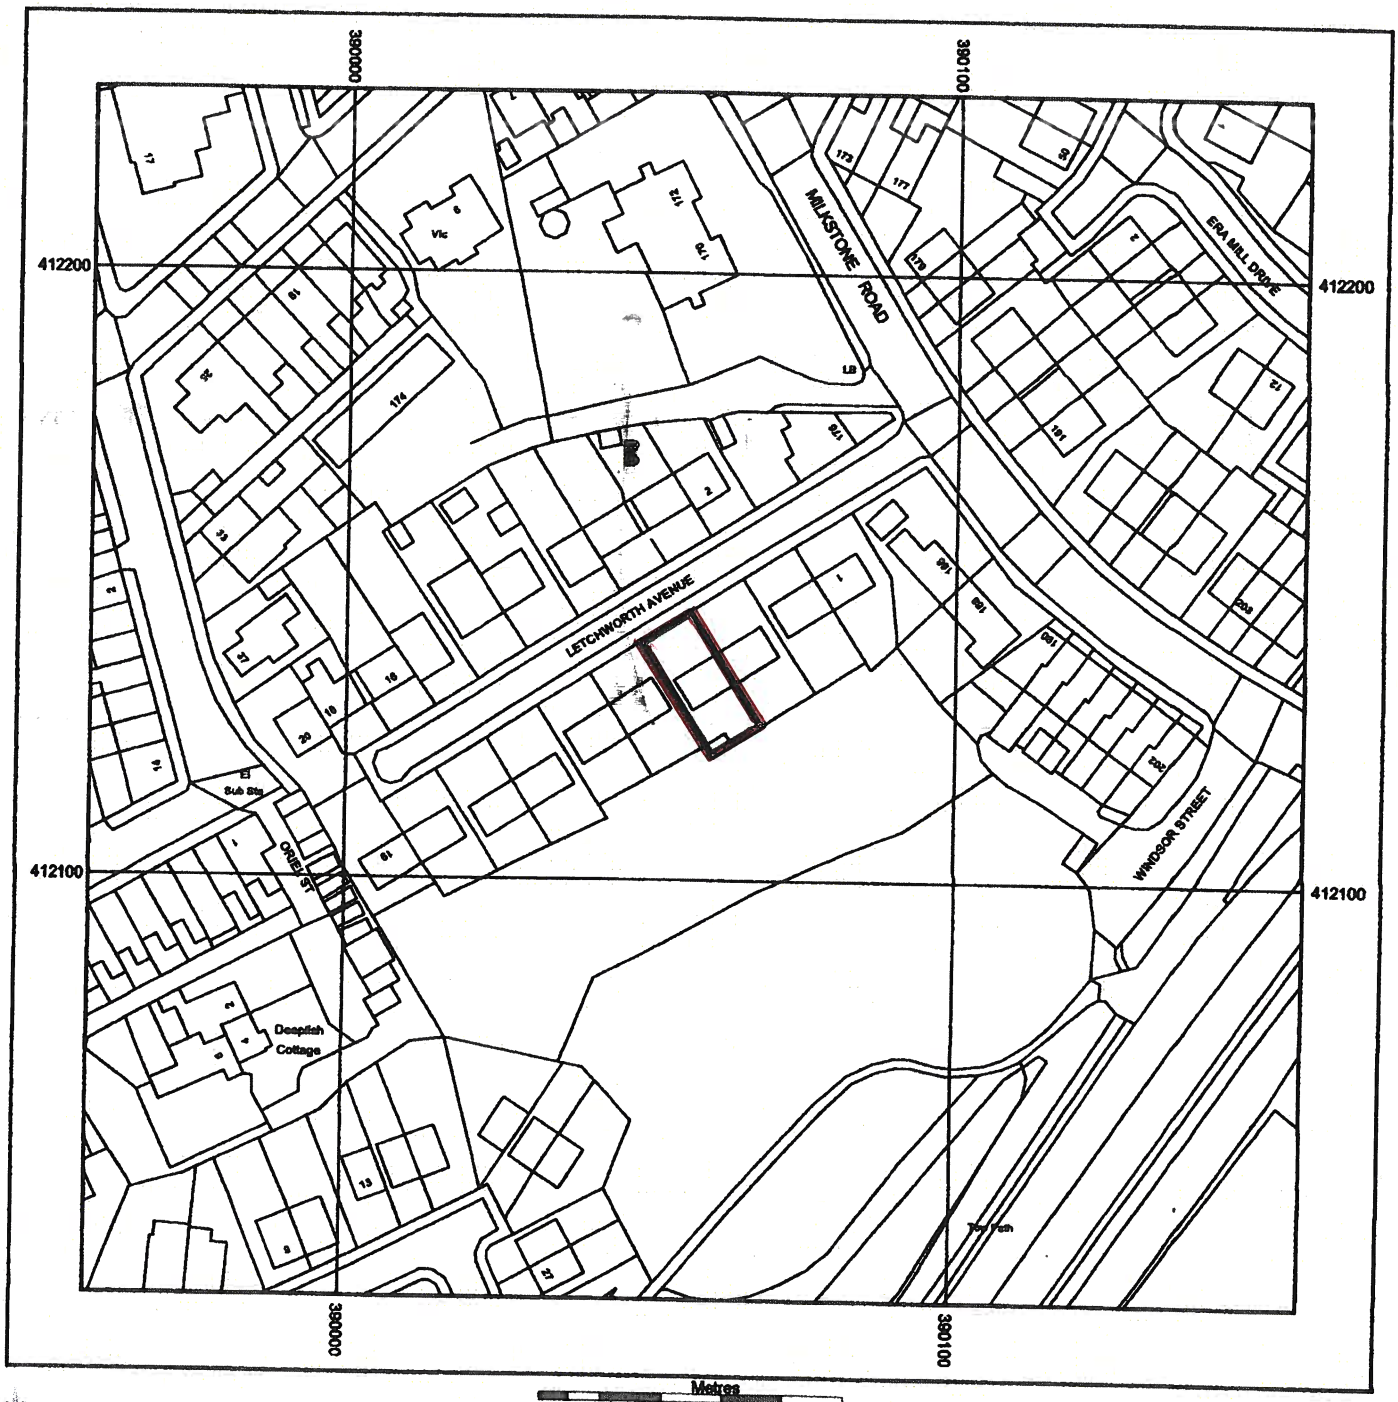

Scale: 1: 1250

Map data

Supplied by:	National Map Centre
License number:	100031961
Produced:	18/01/2022
Serial number:	111401

7 LETCHWORTH AVENUE
ROCHDALE
OL11 1NB

Plot centre co-ordinates:	390058,412130
Download file:	
Project name:	7 LETCHWORTH AVENUE OL11 1NB

© Crown copyright and database rights 2021. OS 100031961