


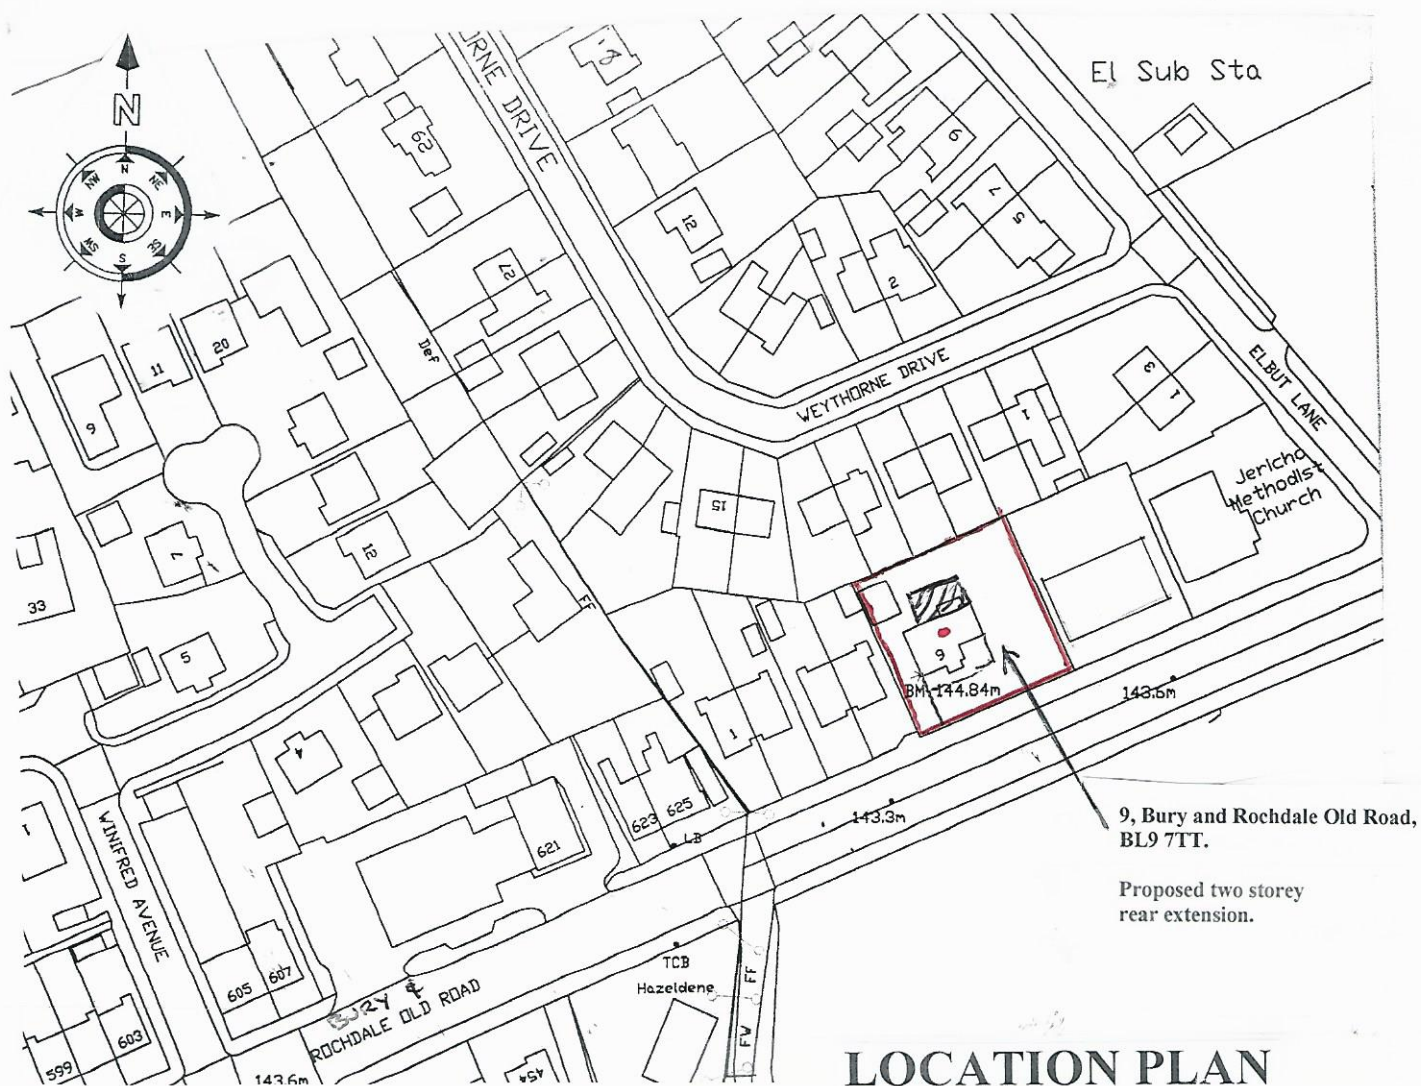

LOCATION PLAN SCALE 1:1250

PROJECT

PROPOSED TWO STOREY
REAR EXTENSION.

DRAWING TITLE

LOCATION PLAN.

CLIENT

MR. A. A. CHOUDARY,
MRS. A. KOUSAR.

ADDRESS

9, BURY AND ROCHDALE OLD
ROAD,
BURY. BL9 7TT.

SCALE

SCALE 1:1250@A4

DATE

JAN 2023.

DRAWING No

FO 01235805/8.