

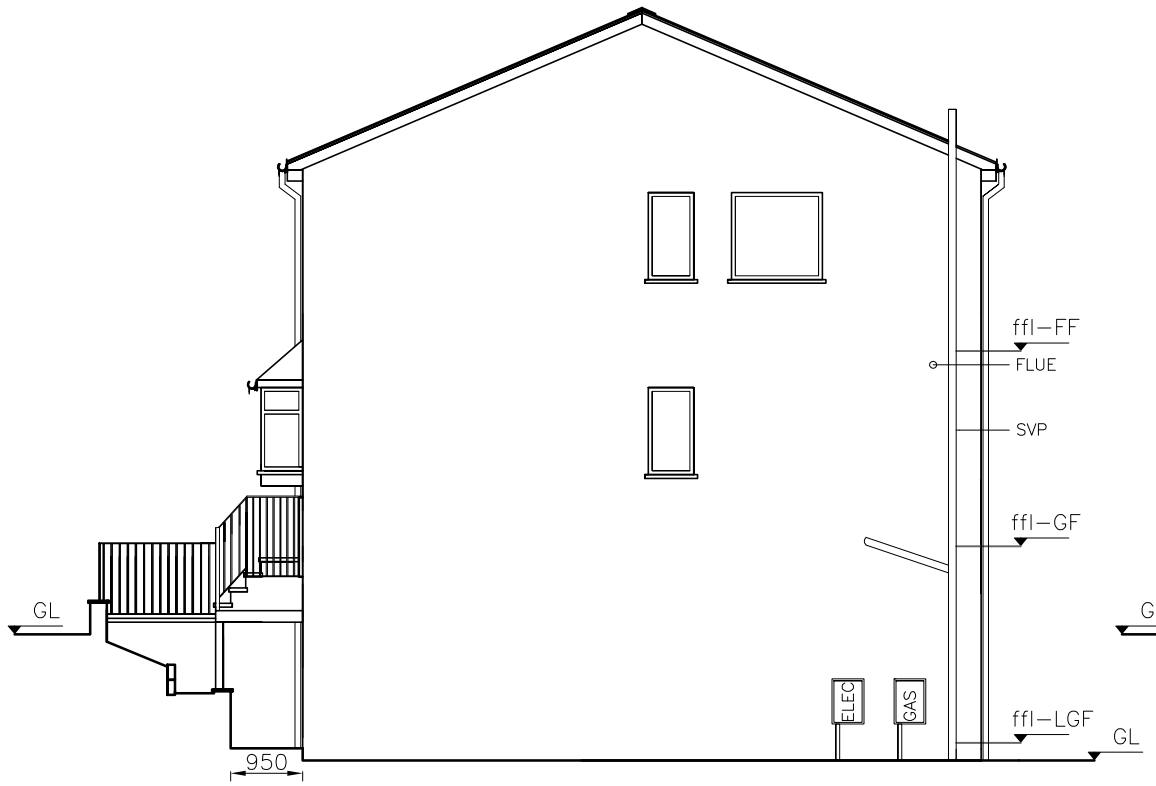


EXISTING SIDE ELEVATION

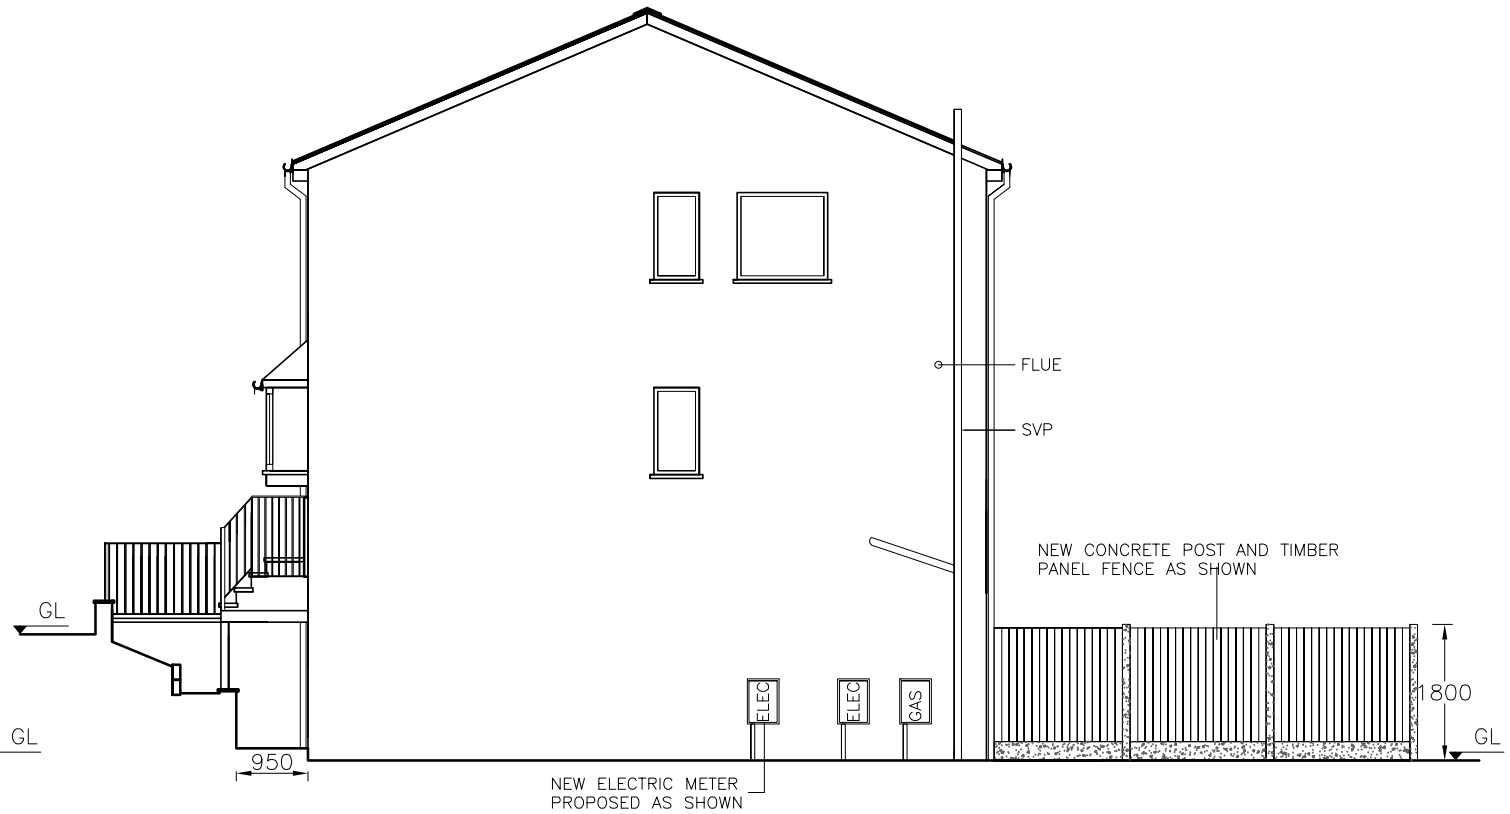

PROPOSED SIDE ELEVATION

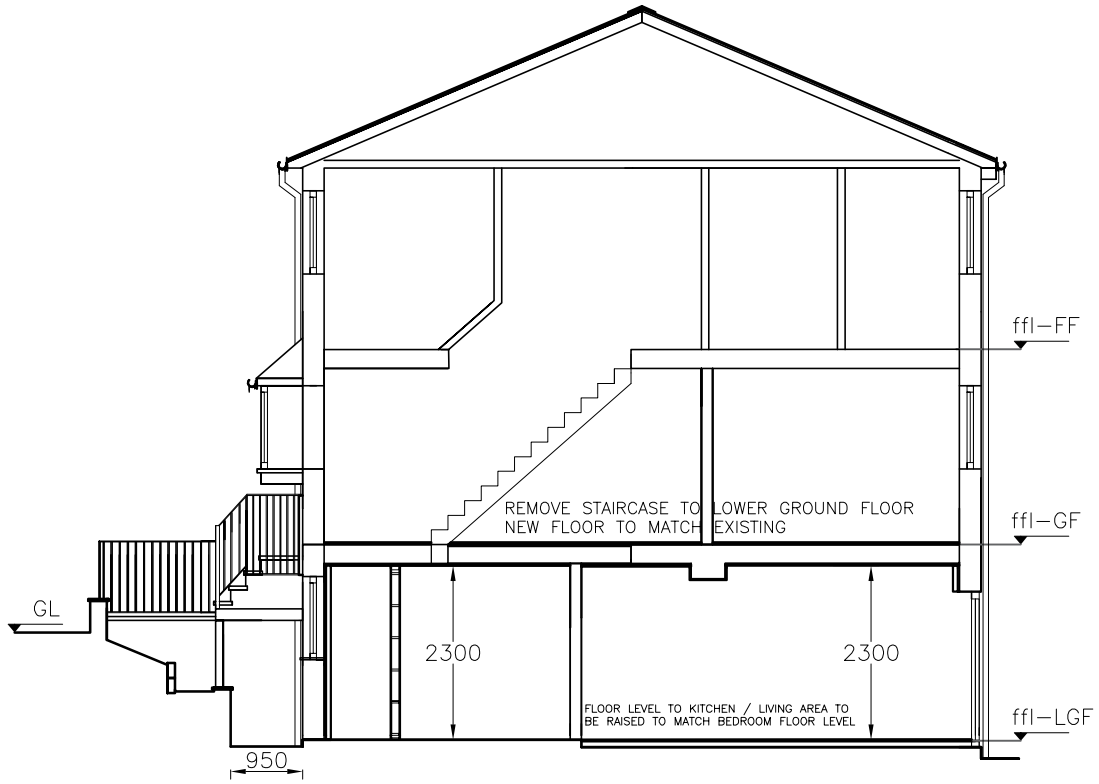

PROPOSED SECTION A–A

NOTES

COPYRIGHT:
ALL RIGHTS RESERVED
THIS DRAWING MUST NOT BE REPRODUCED WITHOUT WRITTEN PERMISSION FROM NORDEN QUANTITY SURVEYING AND CONSTRUCTION SERVICES LIMITED.

DO NOT SCALE OFF THIS DRAWING.

ALL DIMENSIONS ARE TO BE CHECKED ON SITE BY THE CONTRACTOR / SUB–CONTRACTOR. ANY DISCREPANCIES ARE TO BE REPORTED TO NORDEN QUANTITY SURVEYING AND CONSTRUCTION SERVICES LIMITED.

Rev.	Description	Dr'n	Chk	Date
		-	-	-

Norden **Quantity Surveying** and **ConstructionServices** LTD
732 Edenfield Road, Norden, Rochdale, OL12 7PP

Contract	730 EDENFIELD ROAD, ROCHDALE, OL127PP
Title	PROPOSED CHANGE OF USE OF LOWER GROUND FLOOR TO SELF CONTAINED 1 BEDROOM APARTMENT

Scales	1:100	Sheet Size	A3
Drawn	-	Checked	-
		Date	12.09.2024
Drg. No.	DWG 3 OF 4	Revision	A