


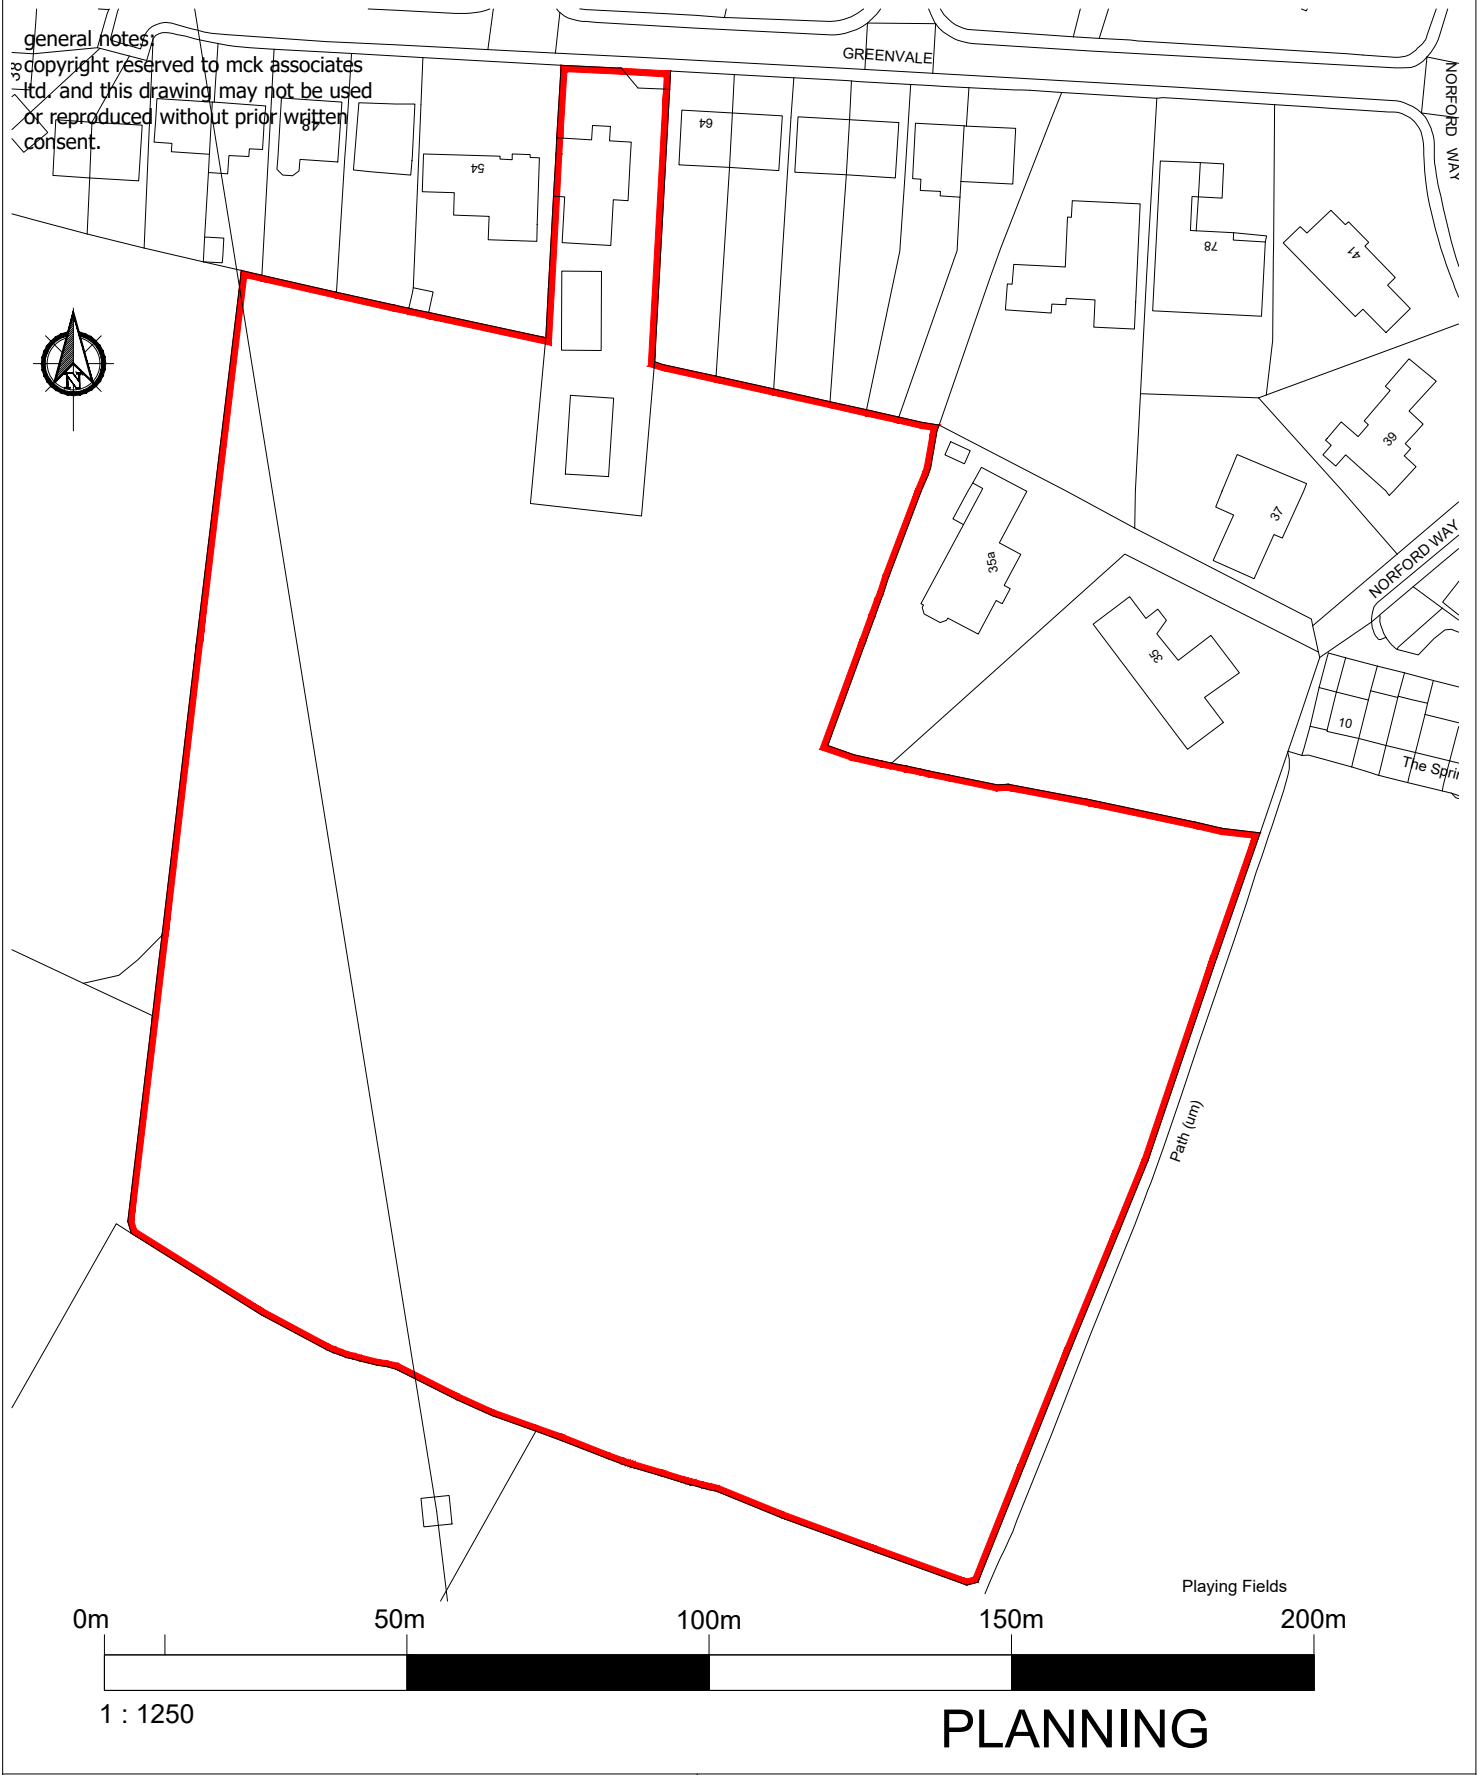

Client:			
Project: GREENVALE, BAMFORD, ROCHDALE			
Drawing Title: SITE LOCATION PLAN			
Drawn: W.L	Checked:	Scale: 1:1250 @A4	Date: JULY 2023



associates limited

architecture ■ building surveying ■ urban design

burnaby villa ■ 48 watling street road ■ fulwood ■ preston ■ pr2 8bp
tel: 01772 774510 fax: 01772 774511 email mck@mckassociates.co.uk

Job No: 23-025	Drawing No: 406	Rev:
-------------------	--------------------	------

Dwg Name & Location: Z:\Job's\2023\jobs\23-025\Main Homes - Greenvale, Bamford, Rochdale\Drawings\Planning Pack\23-035-406 Location Plan.dwg.