




front elevation

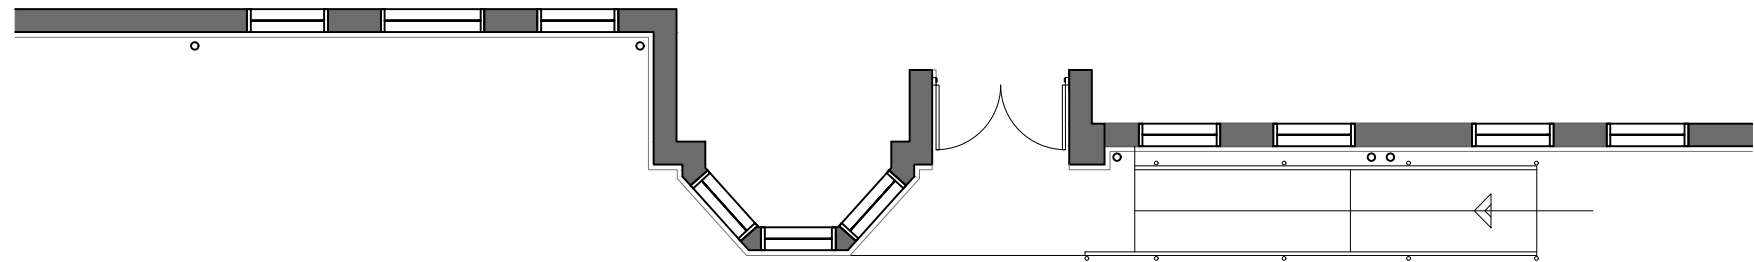

plan of entrance