



New Street, Littleborough

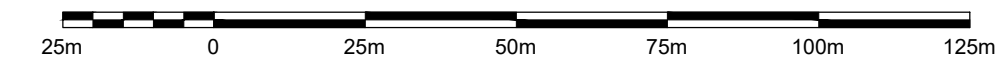


1:1250



- The Copyright of this drawing belongs to MPSSL Planning & Design Ltd. and shall not be used or reproduced in any form without its express permission.
- Do not scale from this drawing - Work to figure dimensions only. All dimensions to be checked on site prior to the execution of any work.
- For the avoidance of doubt all dimensions are measured to wall structure and not the finishes unless otherwise stated.
- Where any discrepancy is found to exist within or between drawings and/or documents it should be reported to the architect immediately.
- MPSSL Planning & Design Ltd. shall not be liable for any use of drawings and documents for any purpose other than for which the same were prepared by or on behalf of MPSSL Planning & Design Ltd.

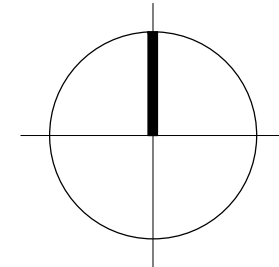

KEY:

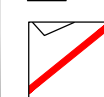

 Red line denotes application site boundary.

A	25.11.22	Red edge amended to exclude land leased to adjacent property.	ad
Rev	Date	Revision	Initial

+ Client



Russell Homes

+ Drawing Title

SITE LOCATION PLAN

+ Project

Proposed Residential Development
New Street, Littleborough

Job No 19060	Drg No 00	Drawn slr	Rev A
Scale 1:1250 @ A2	Date MAY 2021	Stage FOR PLANNING	

mpsl planning & design ltd
14 west point enterprise park,
clareance avenue, trafford park,
manchester. M17 1QS
t: 0161 772 1999
e: info@mpsdesign.co.uk
www.mpsdesign.co.uk



planning&design