


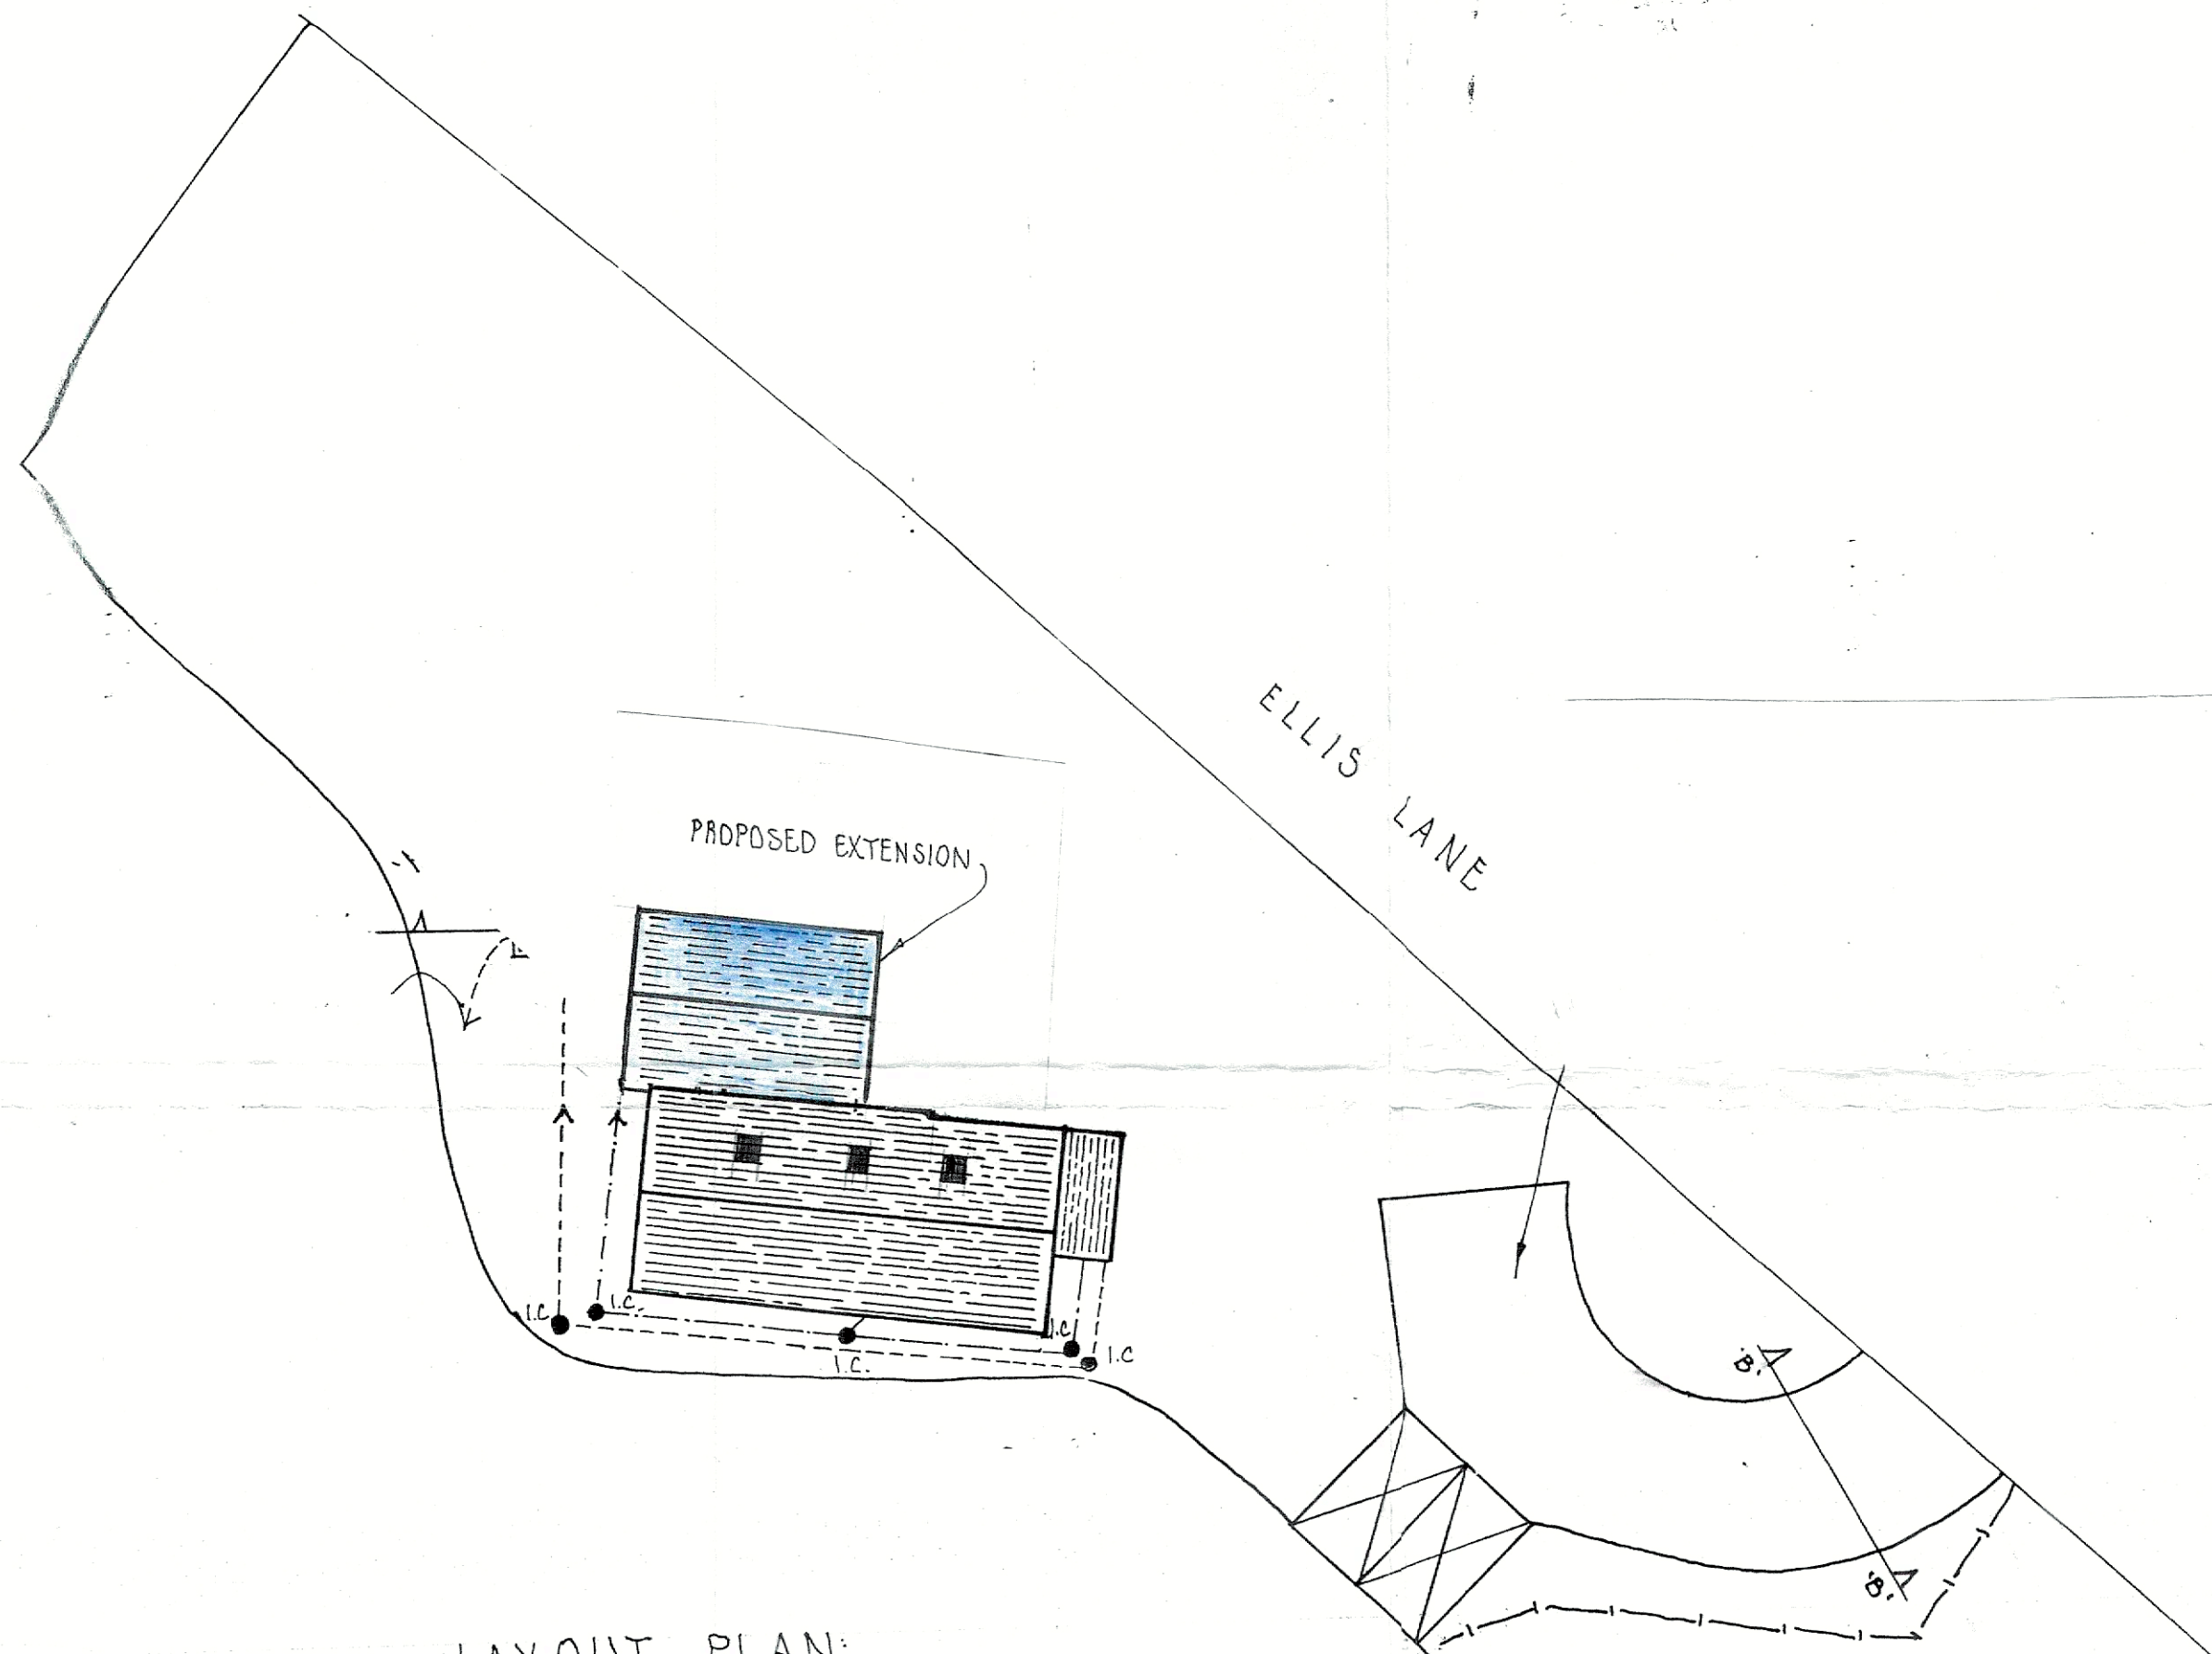

LAYOUT PLAN

CLIENT DEAN & REBECCA

PROJECT PROPOSED EXTENSION

LOCATION 23, RHODES GREEN,
MIDDLETON. M24 4SL

S. INGRAM & ASSOCIATES
Building Surveyors & Design Consultants

CIVIC TRUST AWARD 2002 - COMMENDATION FOR GOOD DESIGN

DESIGN STUDIO
HEIGHTS LANE
HEIGHTS DELPH
OLDHAM OL3 5TU

Telephone: 0145 787 6500
Mobile: 07753 834 352

SCALES: 1:200

DRAWN BY: S. INGRAM A.B.Eng.M.R.S.H.

DATE: MARCH 2024

DRAWING No. 34 'D' B.R.