


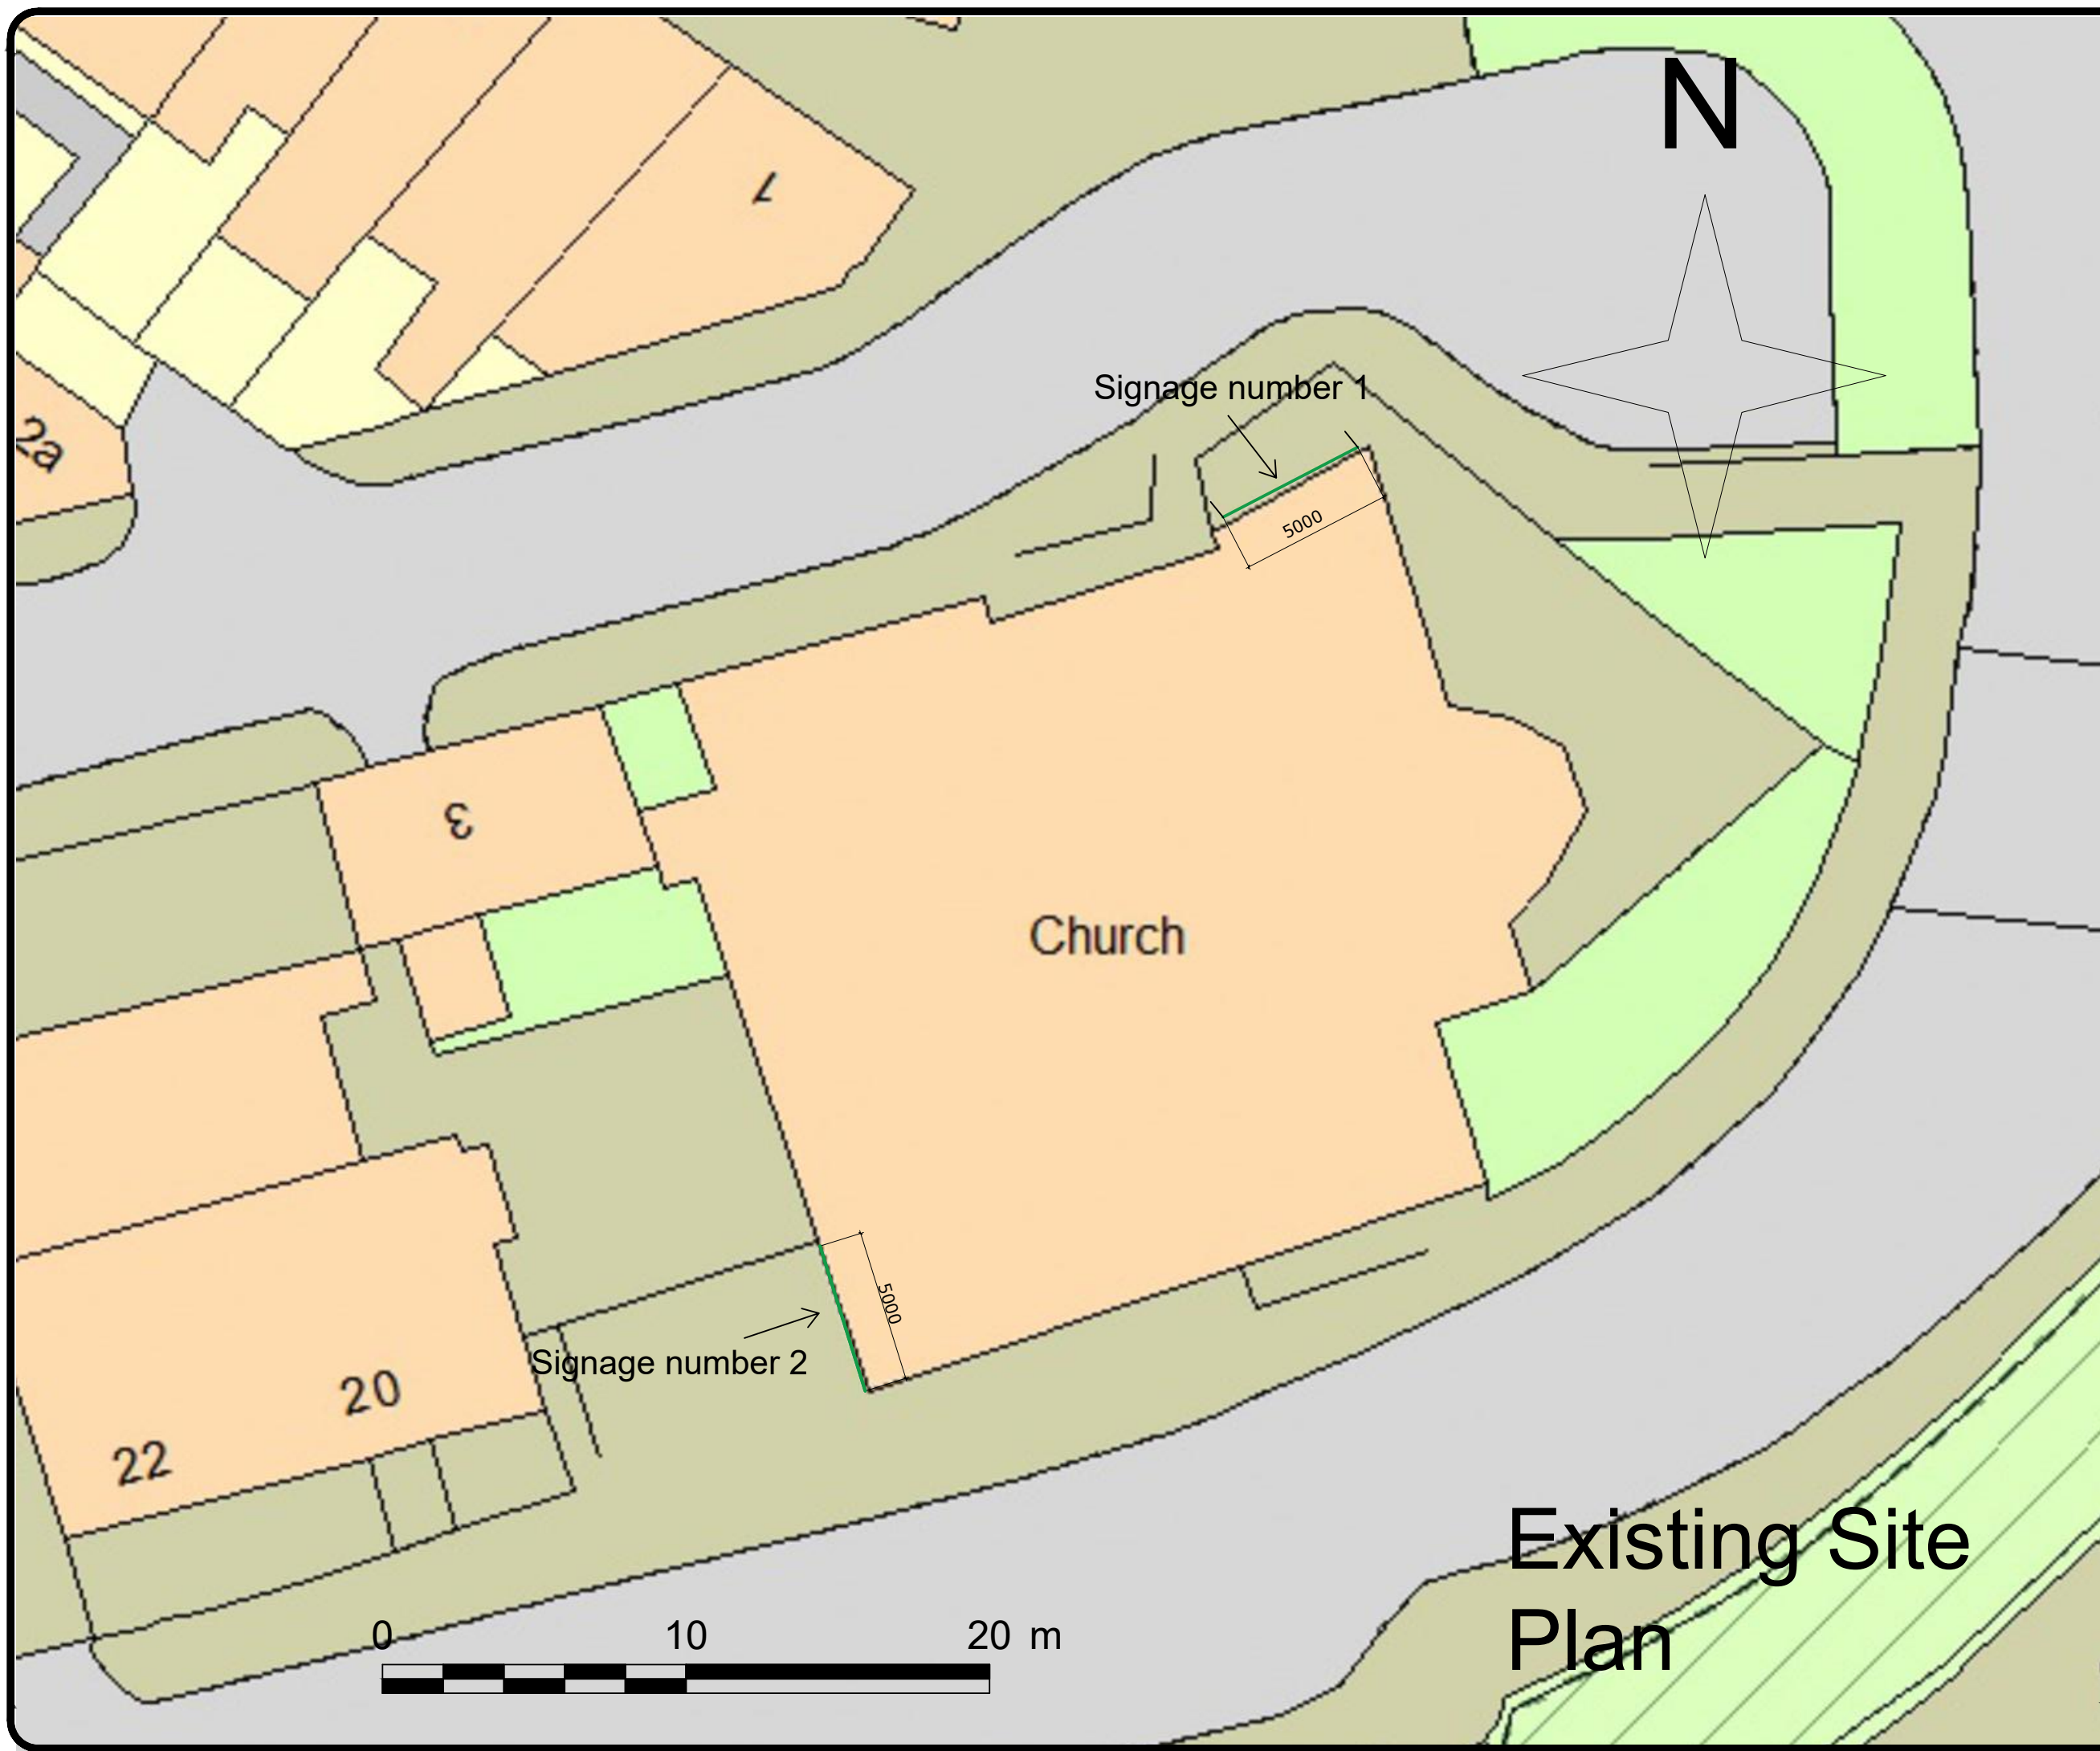

General Notes

No.

Revision/Issue

Date

Firm Name and Address



Mason and Marlowe

Mason and Marlowe Ltd.
Architects, Project Managers and
Quantity Surveyors

5 Picadilly Place
Manchester, M1 3BR

Project Name and Address

ROCHDALE UNITARIAN
CHURCH
CLOVER ST.
ROCHDALE,
OL12 6TP

Project

Date
27/04/2024

Scale
1/200

Sheet

A3