


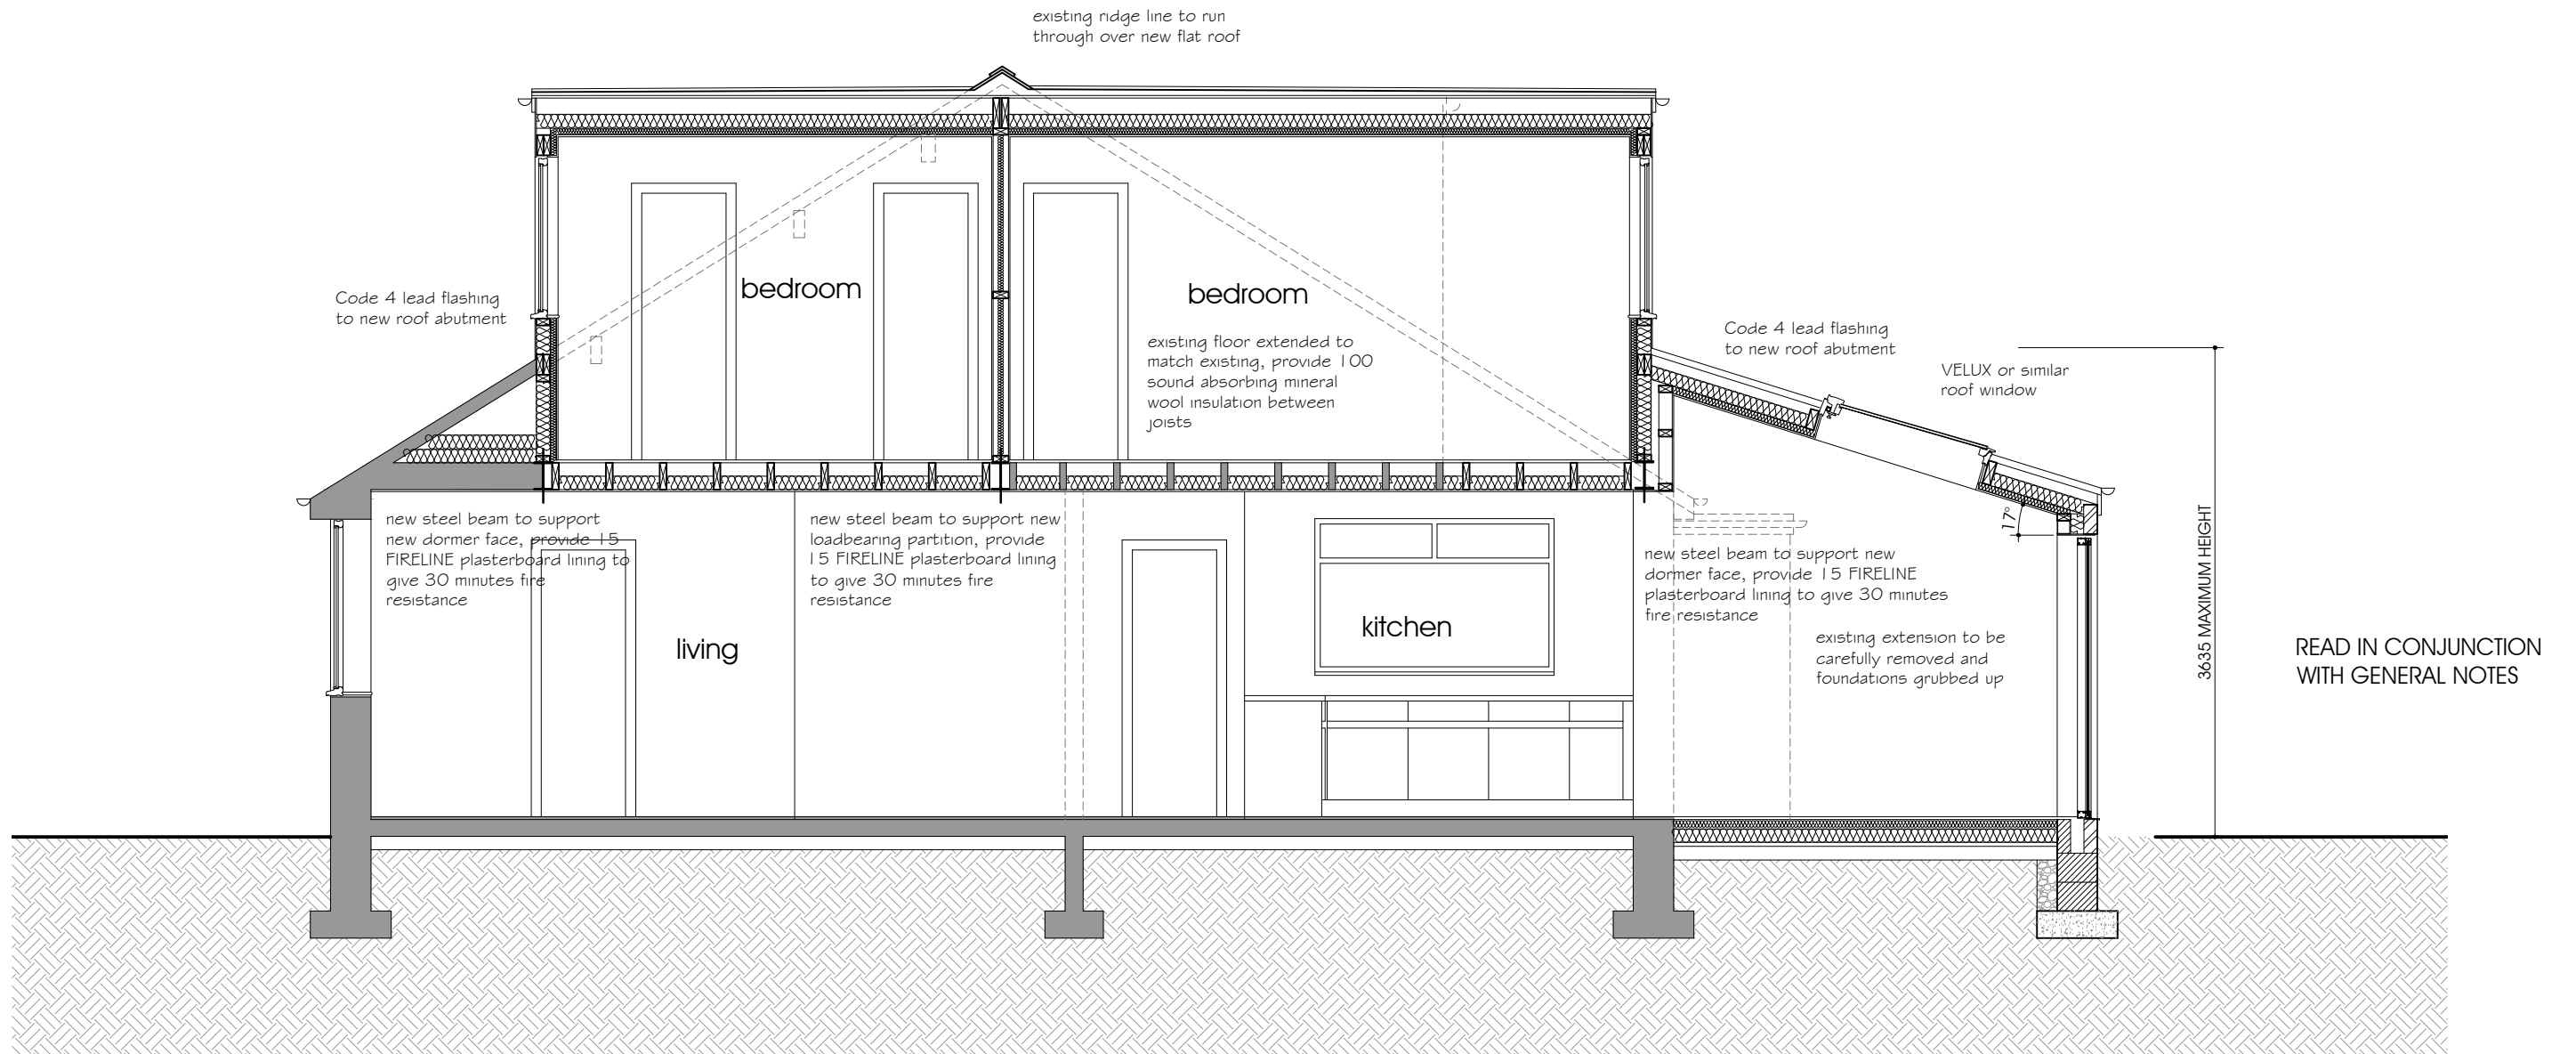

a proposed section
Scale: 1:50

GROUND FLOOR CONSTRUCTION

20 moisture resistant chipboard flooring on 195x47 treated SW joists @ 400 centres, Recticel Eurothane GP insulation 120 thick between joists, provide minimum 100 ventilated space below and rolled and blinded sub base.
'U' value 0.18w/m²k

PROJECT
proposed extensions
11 piethorne close,
newhey
TITLE
proposed section

CLIENT
mr d padron

DRAWN dph
DATE may 2024
SCALE 1:50 @ A3

DWG No.
09 A