



 To be removed

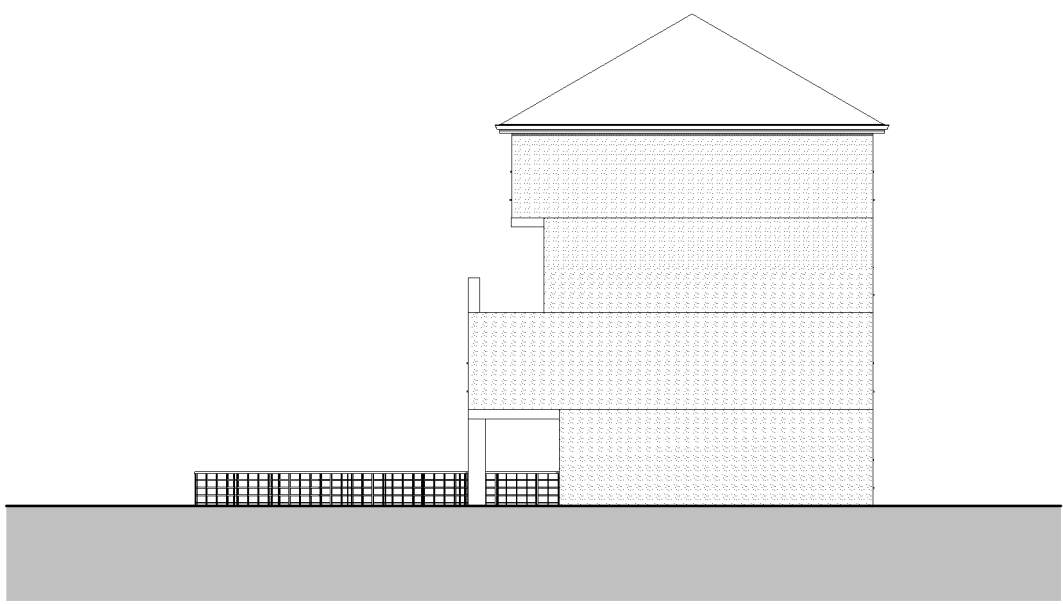


Stavordale - NE Elevation - As Existing
1 : 200




Stavordale - NW Elevation - As Existing
1 : 200

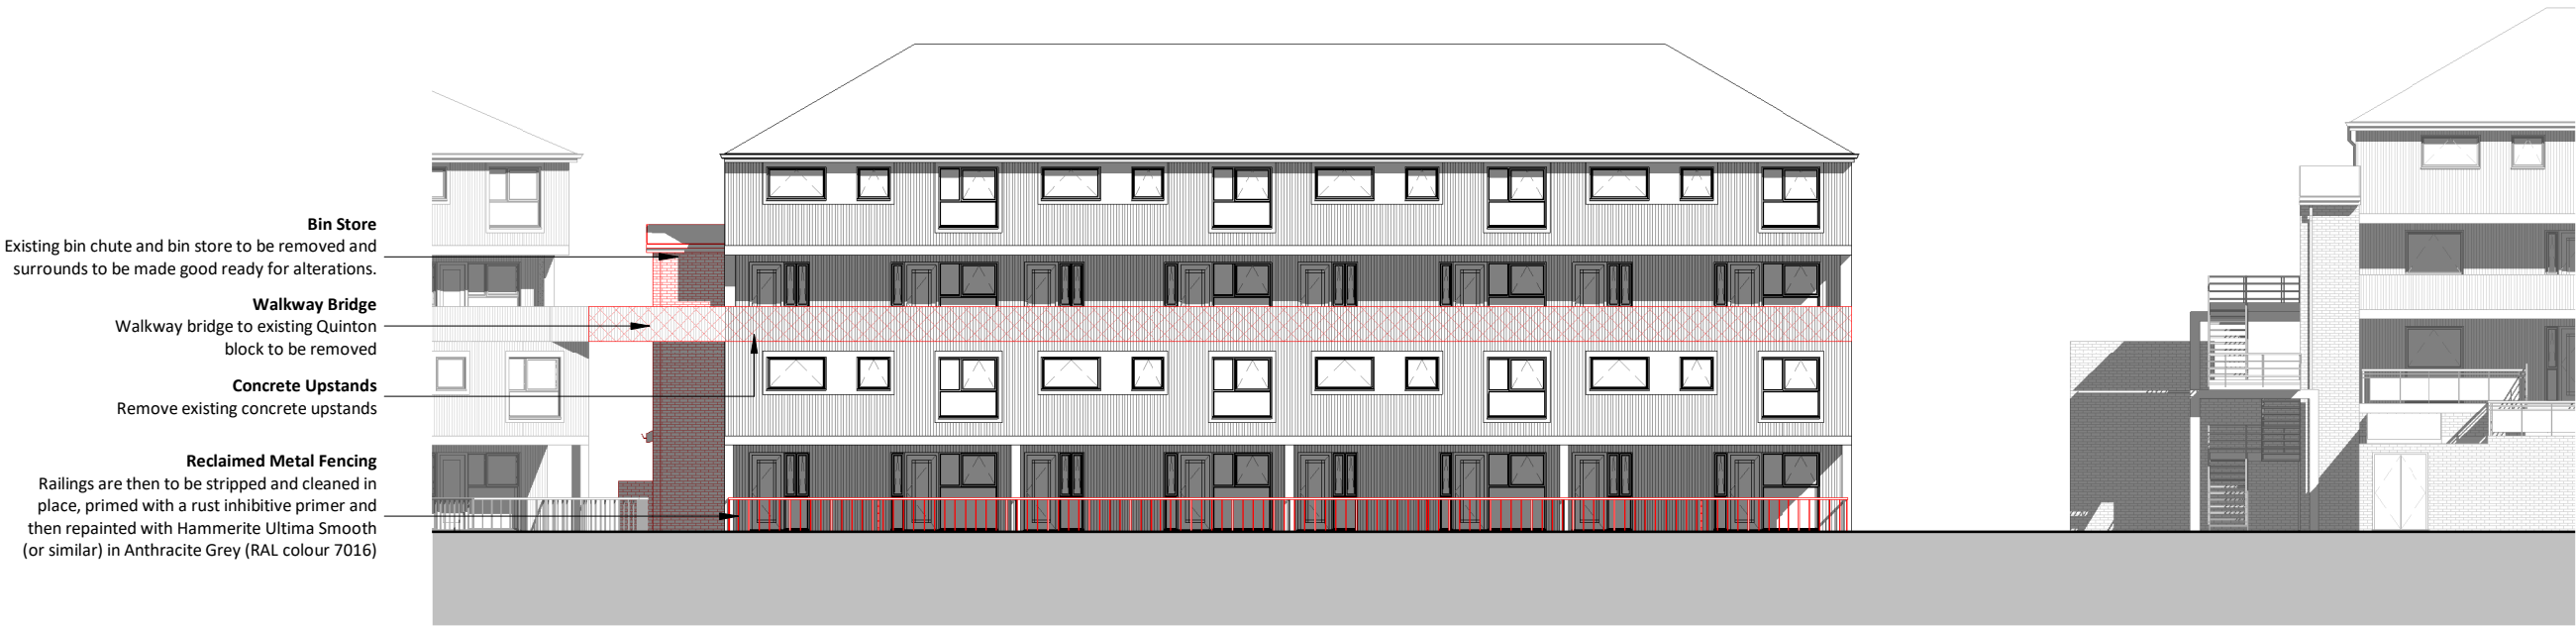


Stavordale - NE Elevation - Removal
1 : 200

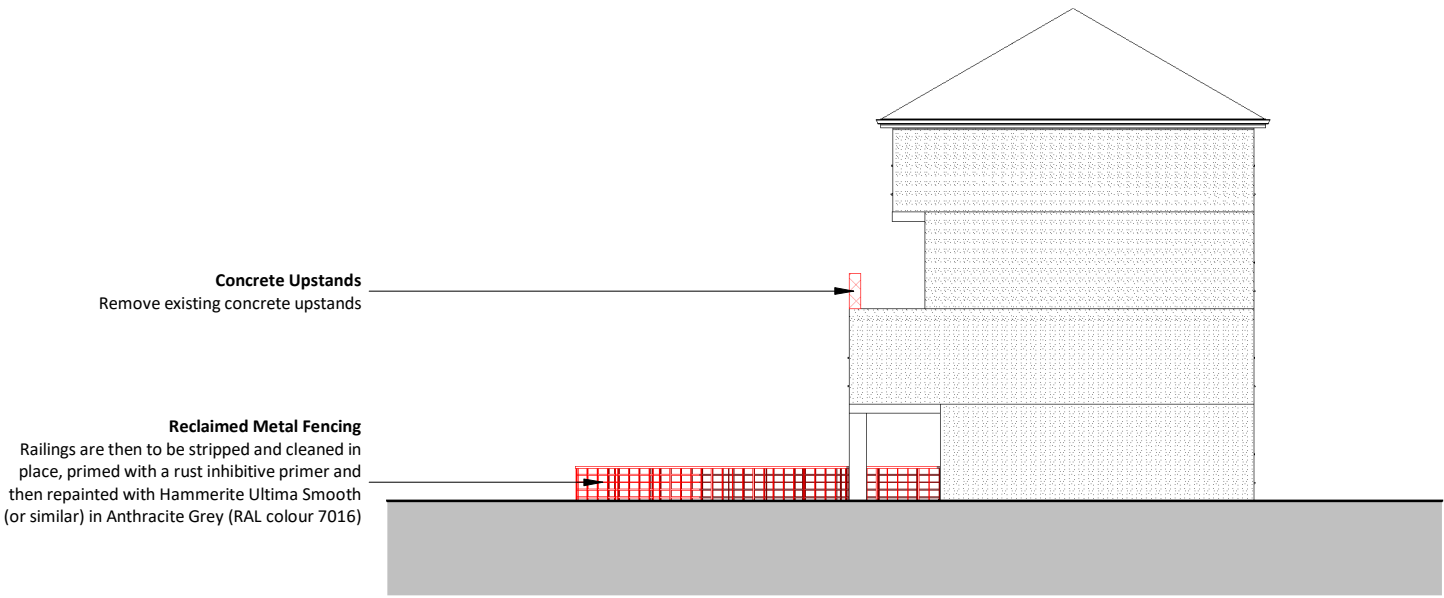


Stavordale - NW Elevation - Removal
1 : 200

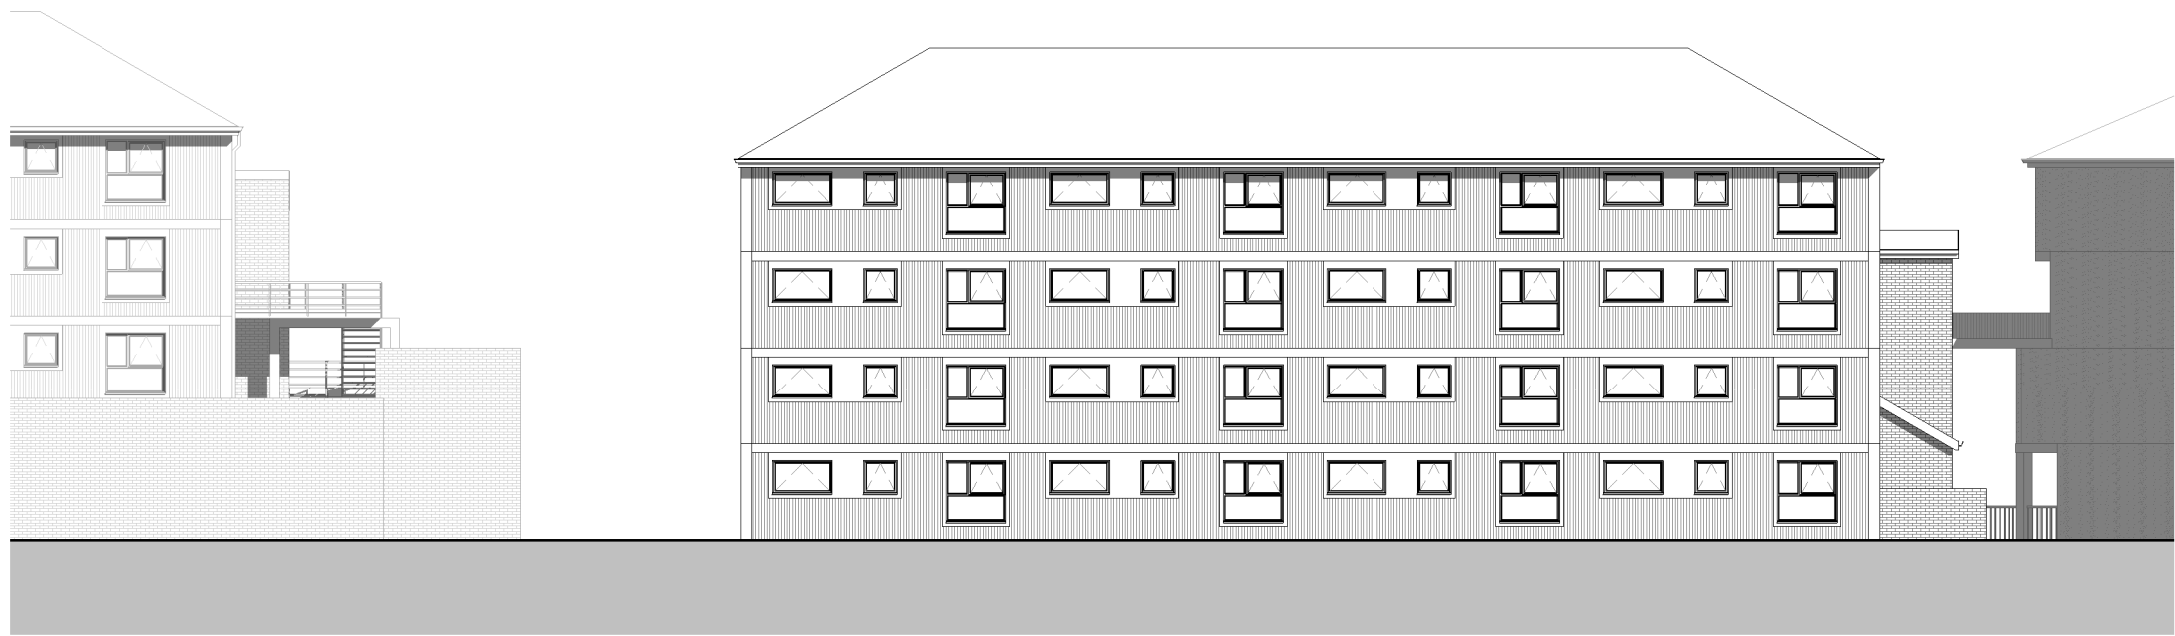


Stavordale - SW Elevation - As Existing
1 : 200

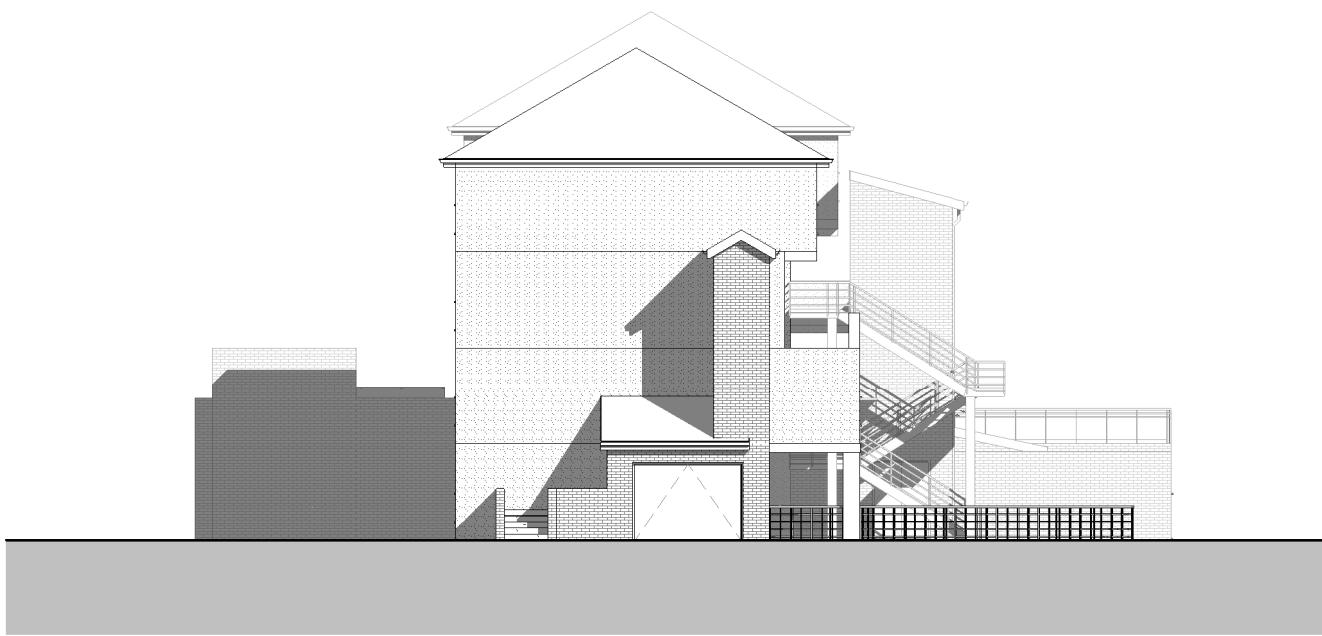

Stavordale - SE Elevation - As Existing
1 : 200

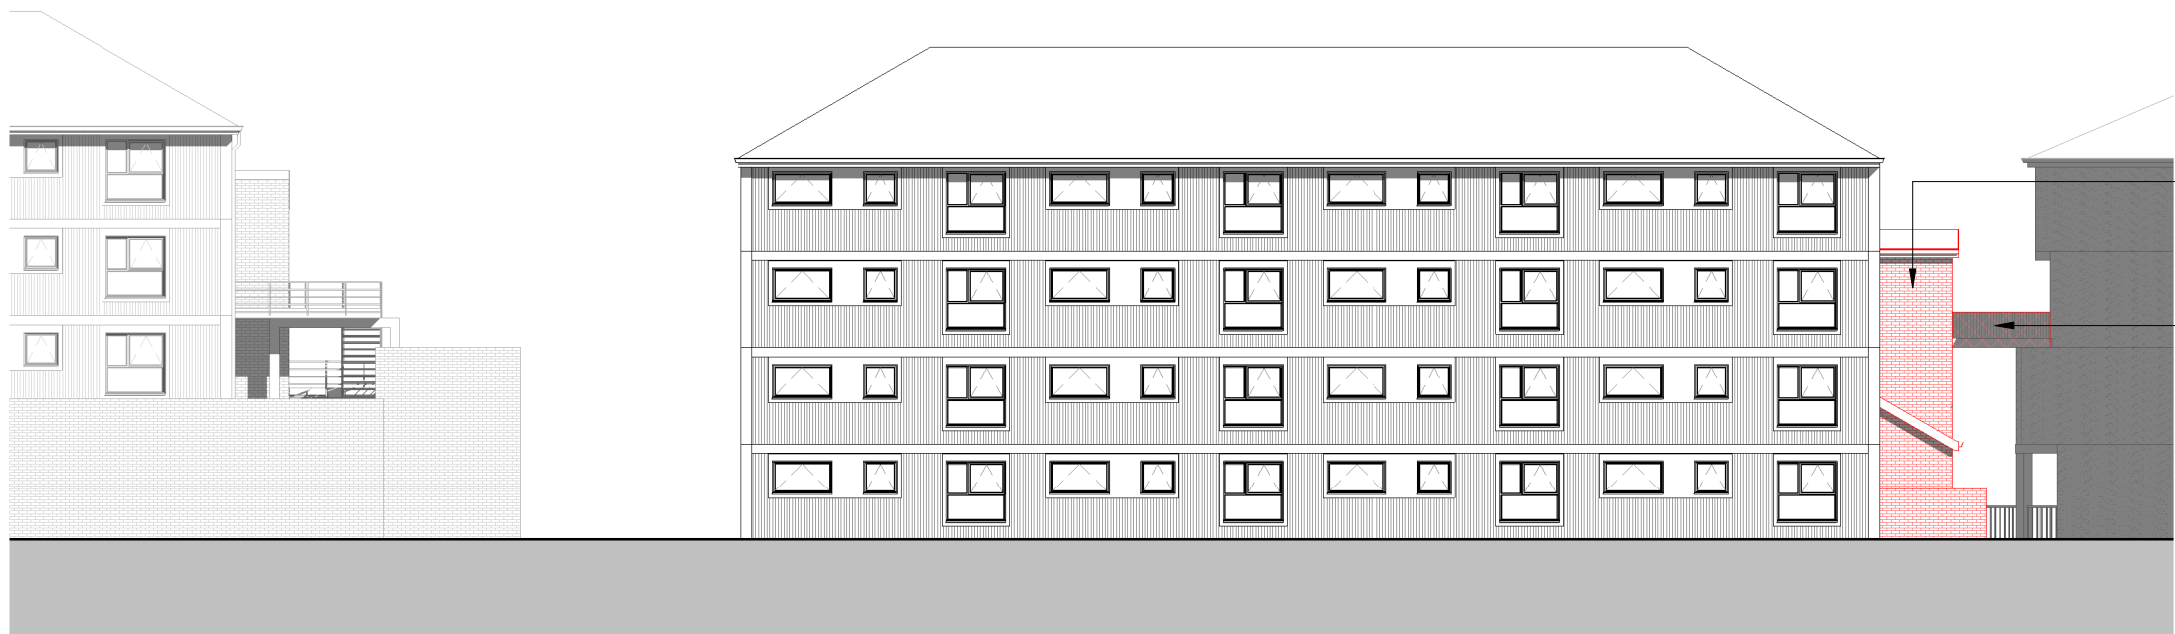

Stavordale - SW Elevation - Removal
1 : 200

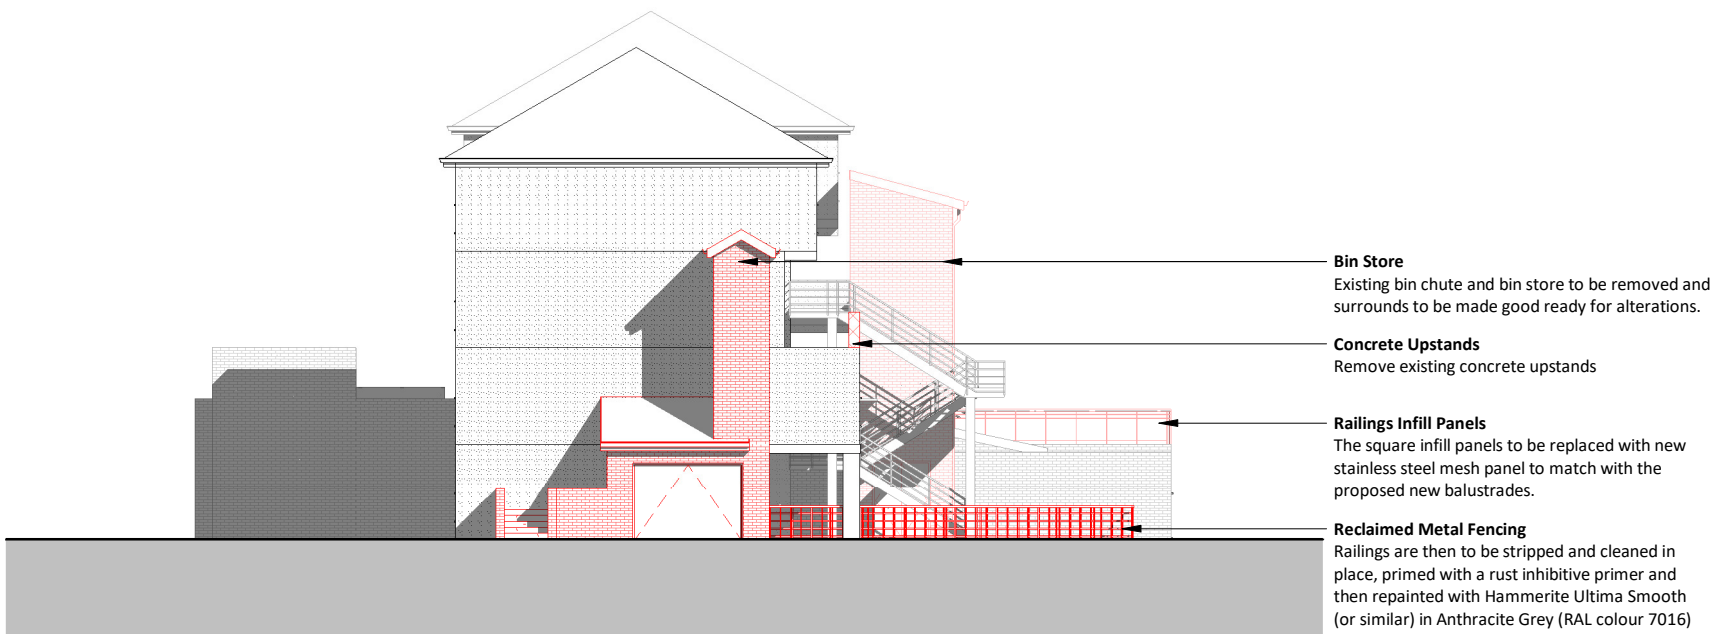

Stavordale - SE Elevation - Removal
1 : 200

2 0 2 4 6 8 10
SCALE
1: 200
m

Rev	Date	Int	Description
-----	------	-----	-------------



CLIENT:

Rochdale Borough Housing

PROJECT:

LOWER FALINGE

DESCRIPTION:

Elevations as Existing / Removal Ph4

PURPOSE OF ISSUE:

Planning

DRAWN BY:	CHECKED	DATE:	SCALE @ A1:
AP	VS	30/06/23	As indicated

JOB NO:	STATUS CODE:	DRAWING NO:	REV
3749	S2	104	

FILE IDENTIFIER:

LF-BTP-00-E-DR-A-3749_104

Elizabeth House 486 Didsbury Road Heaton Mersey Stockport SK4 3BS
0161 443 1221 info@bernardtaylor.co.uk www.btparchitects.co.uk