
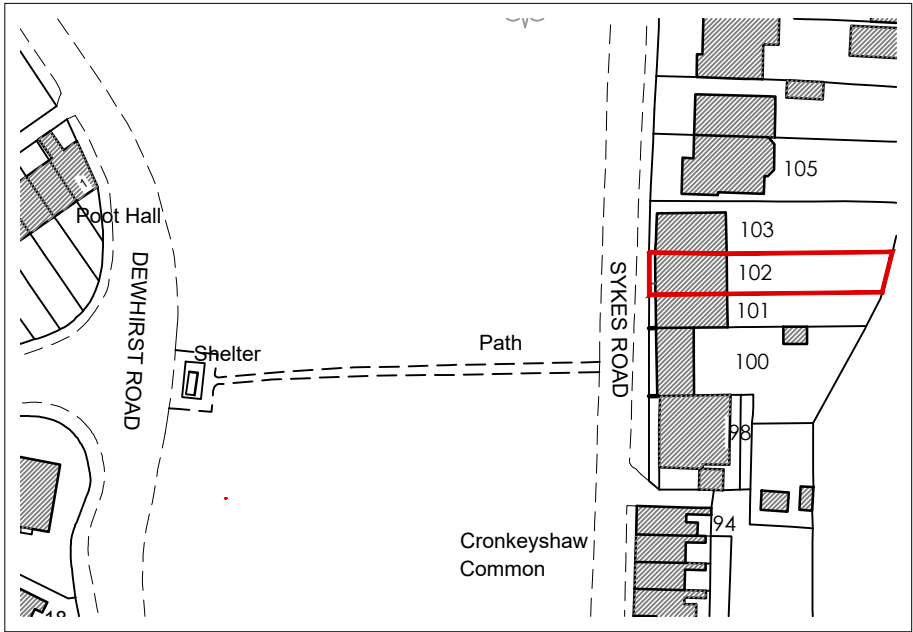


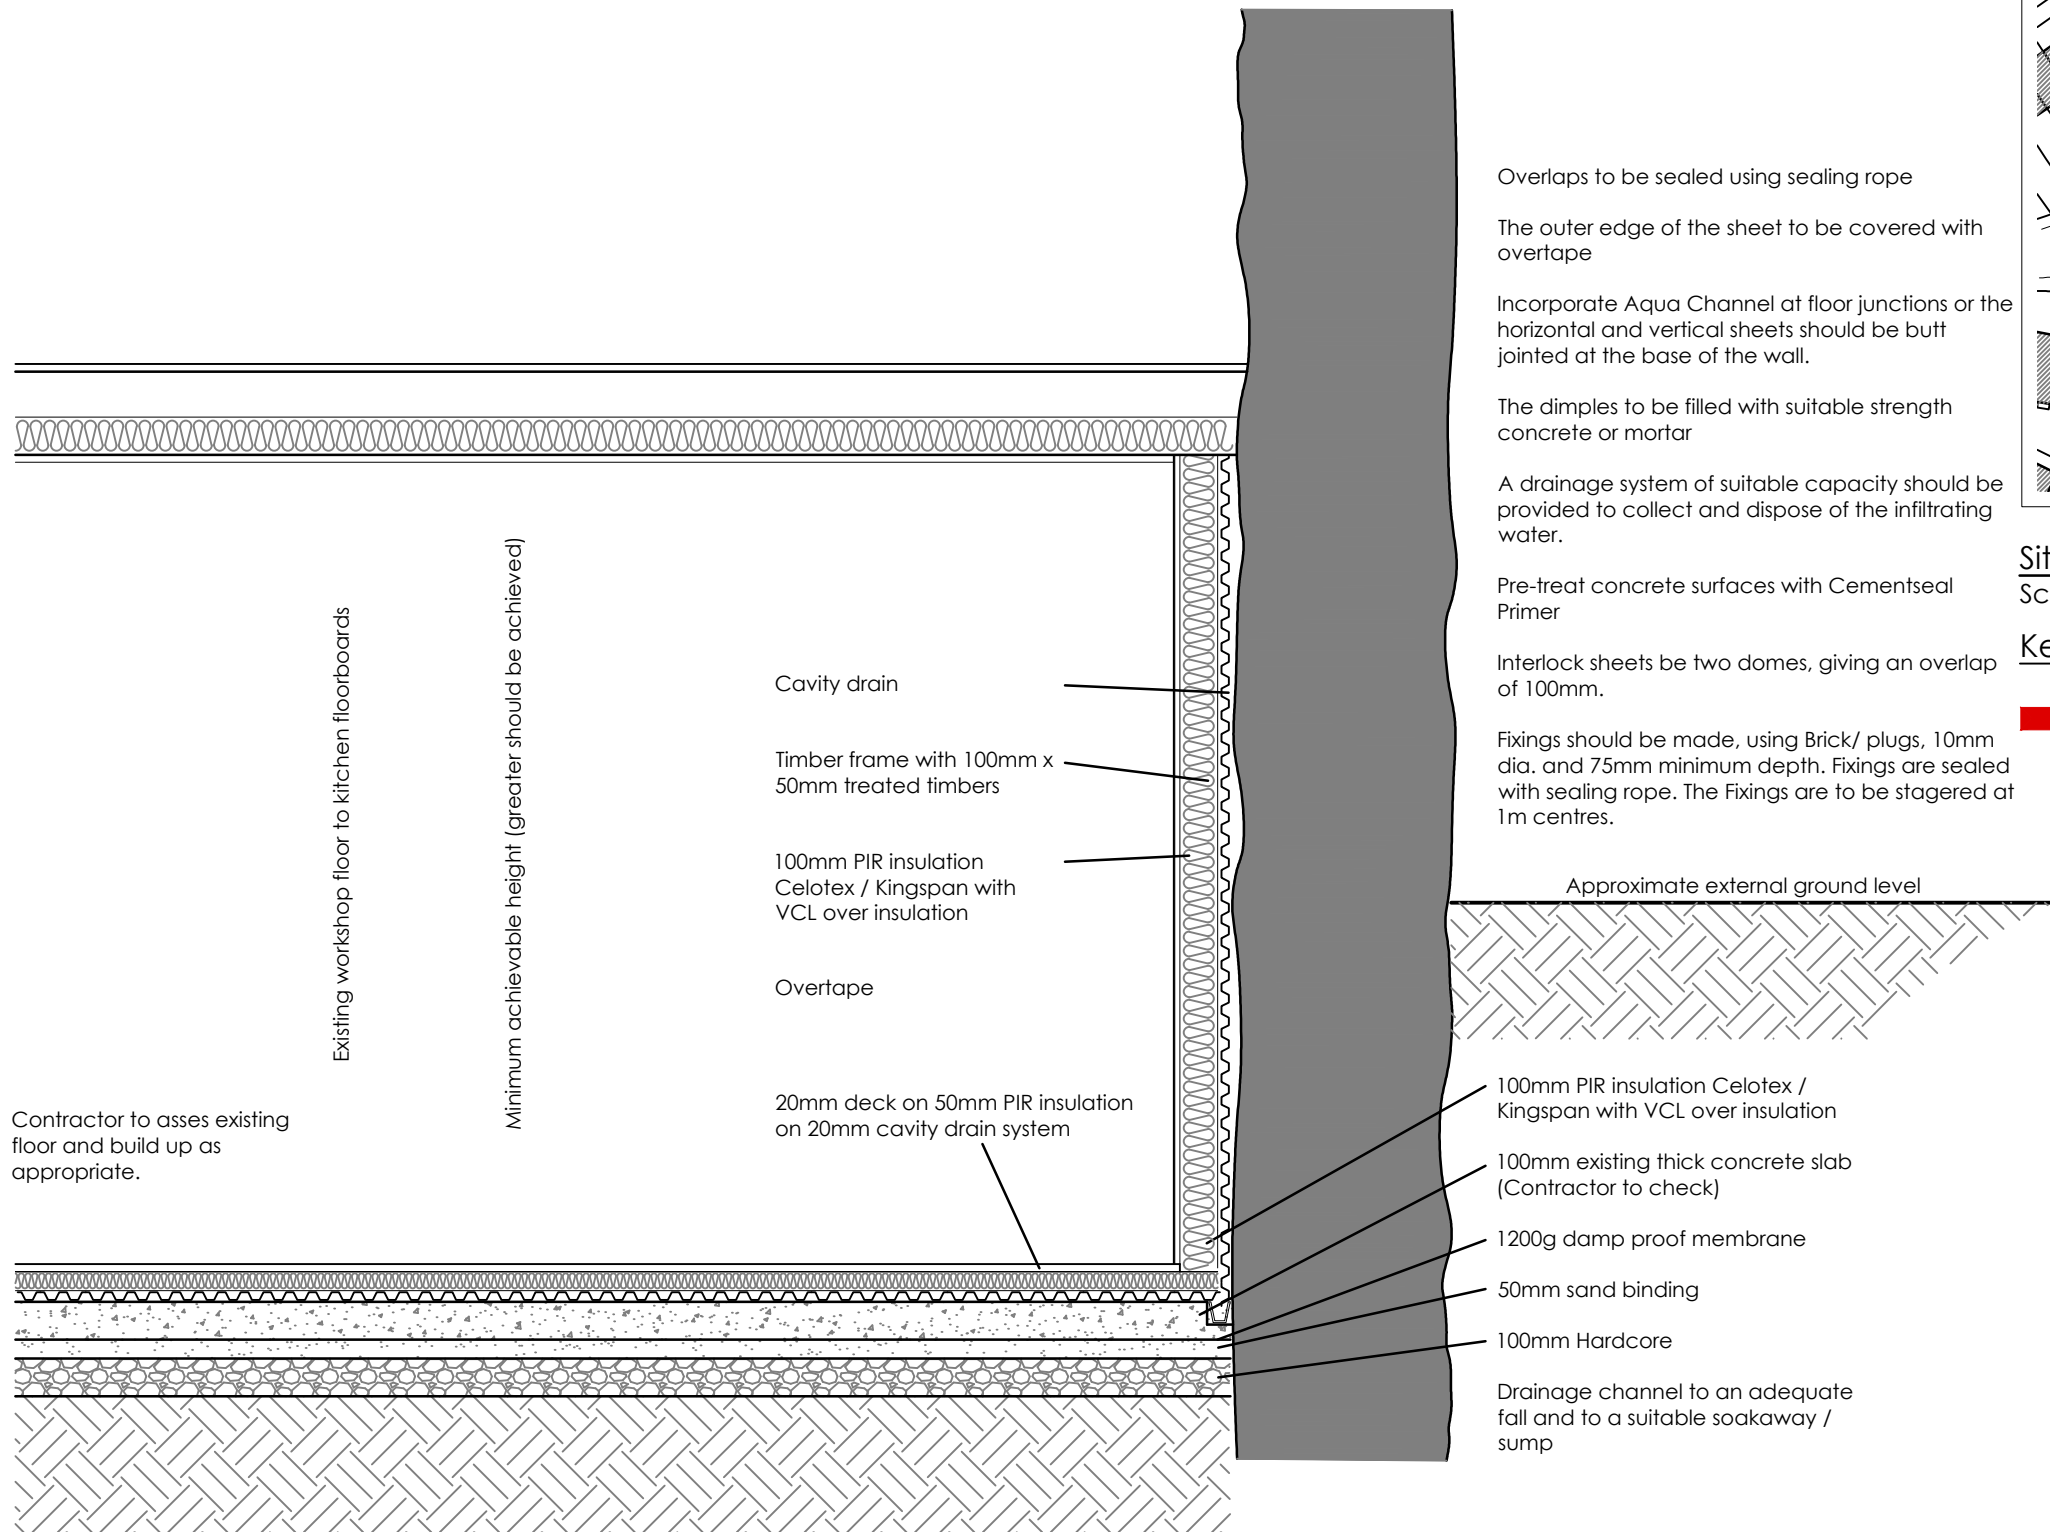

Site Location Plan

Scale: 1:1250

Key

Site Bounda



REV	Notes	Date	By
CRISP architecture Email: studio@crisparchitecture.co.uk Chartered Institute of Architectural Technologists Chartered Practice			
Project:		Frazer Cottage (102 Syke Road) Rochdale, OL12 9TE	
Drawing Title: Typical Section			
Project No: 2342		File Identifier:2342_72_04	
Drawing No: 72_04		Revision: .	
Drawn By: SMH		Checked By:SMH	
Scale: 1:20 @ A3		Date: 05/07/2023	
Purpose of Issue: F E A S I B I L I T Y			
Drawing Status: P L A N N I N G			