

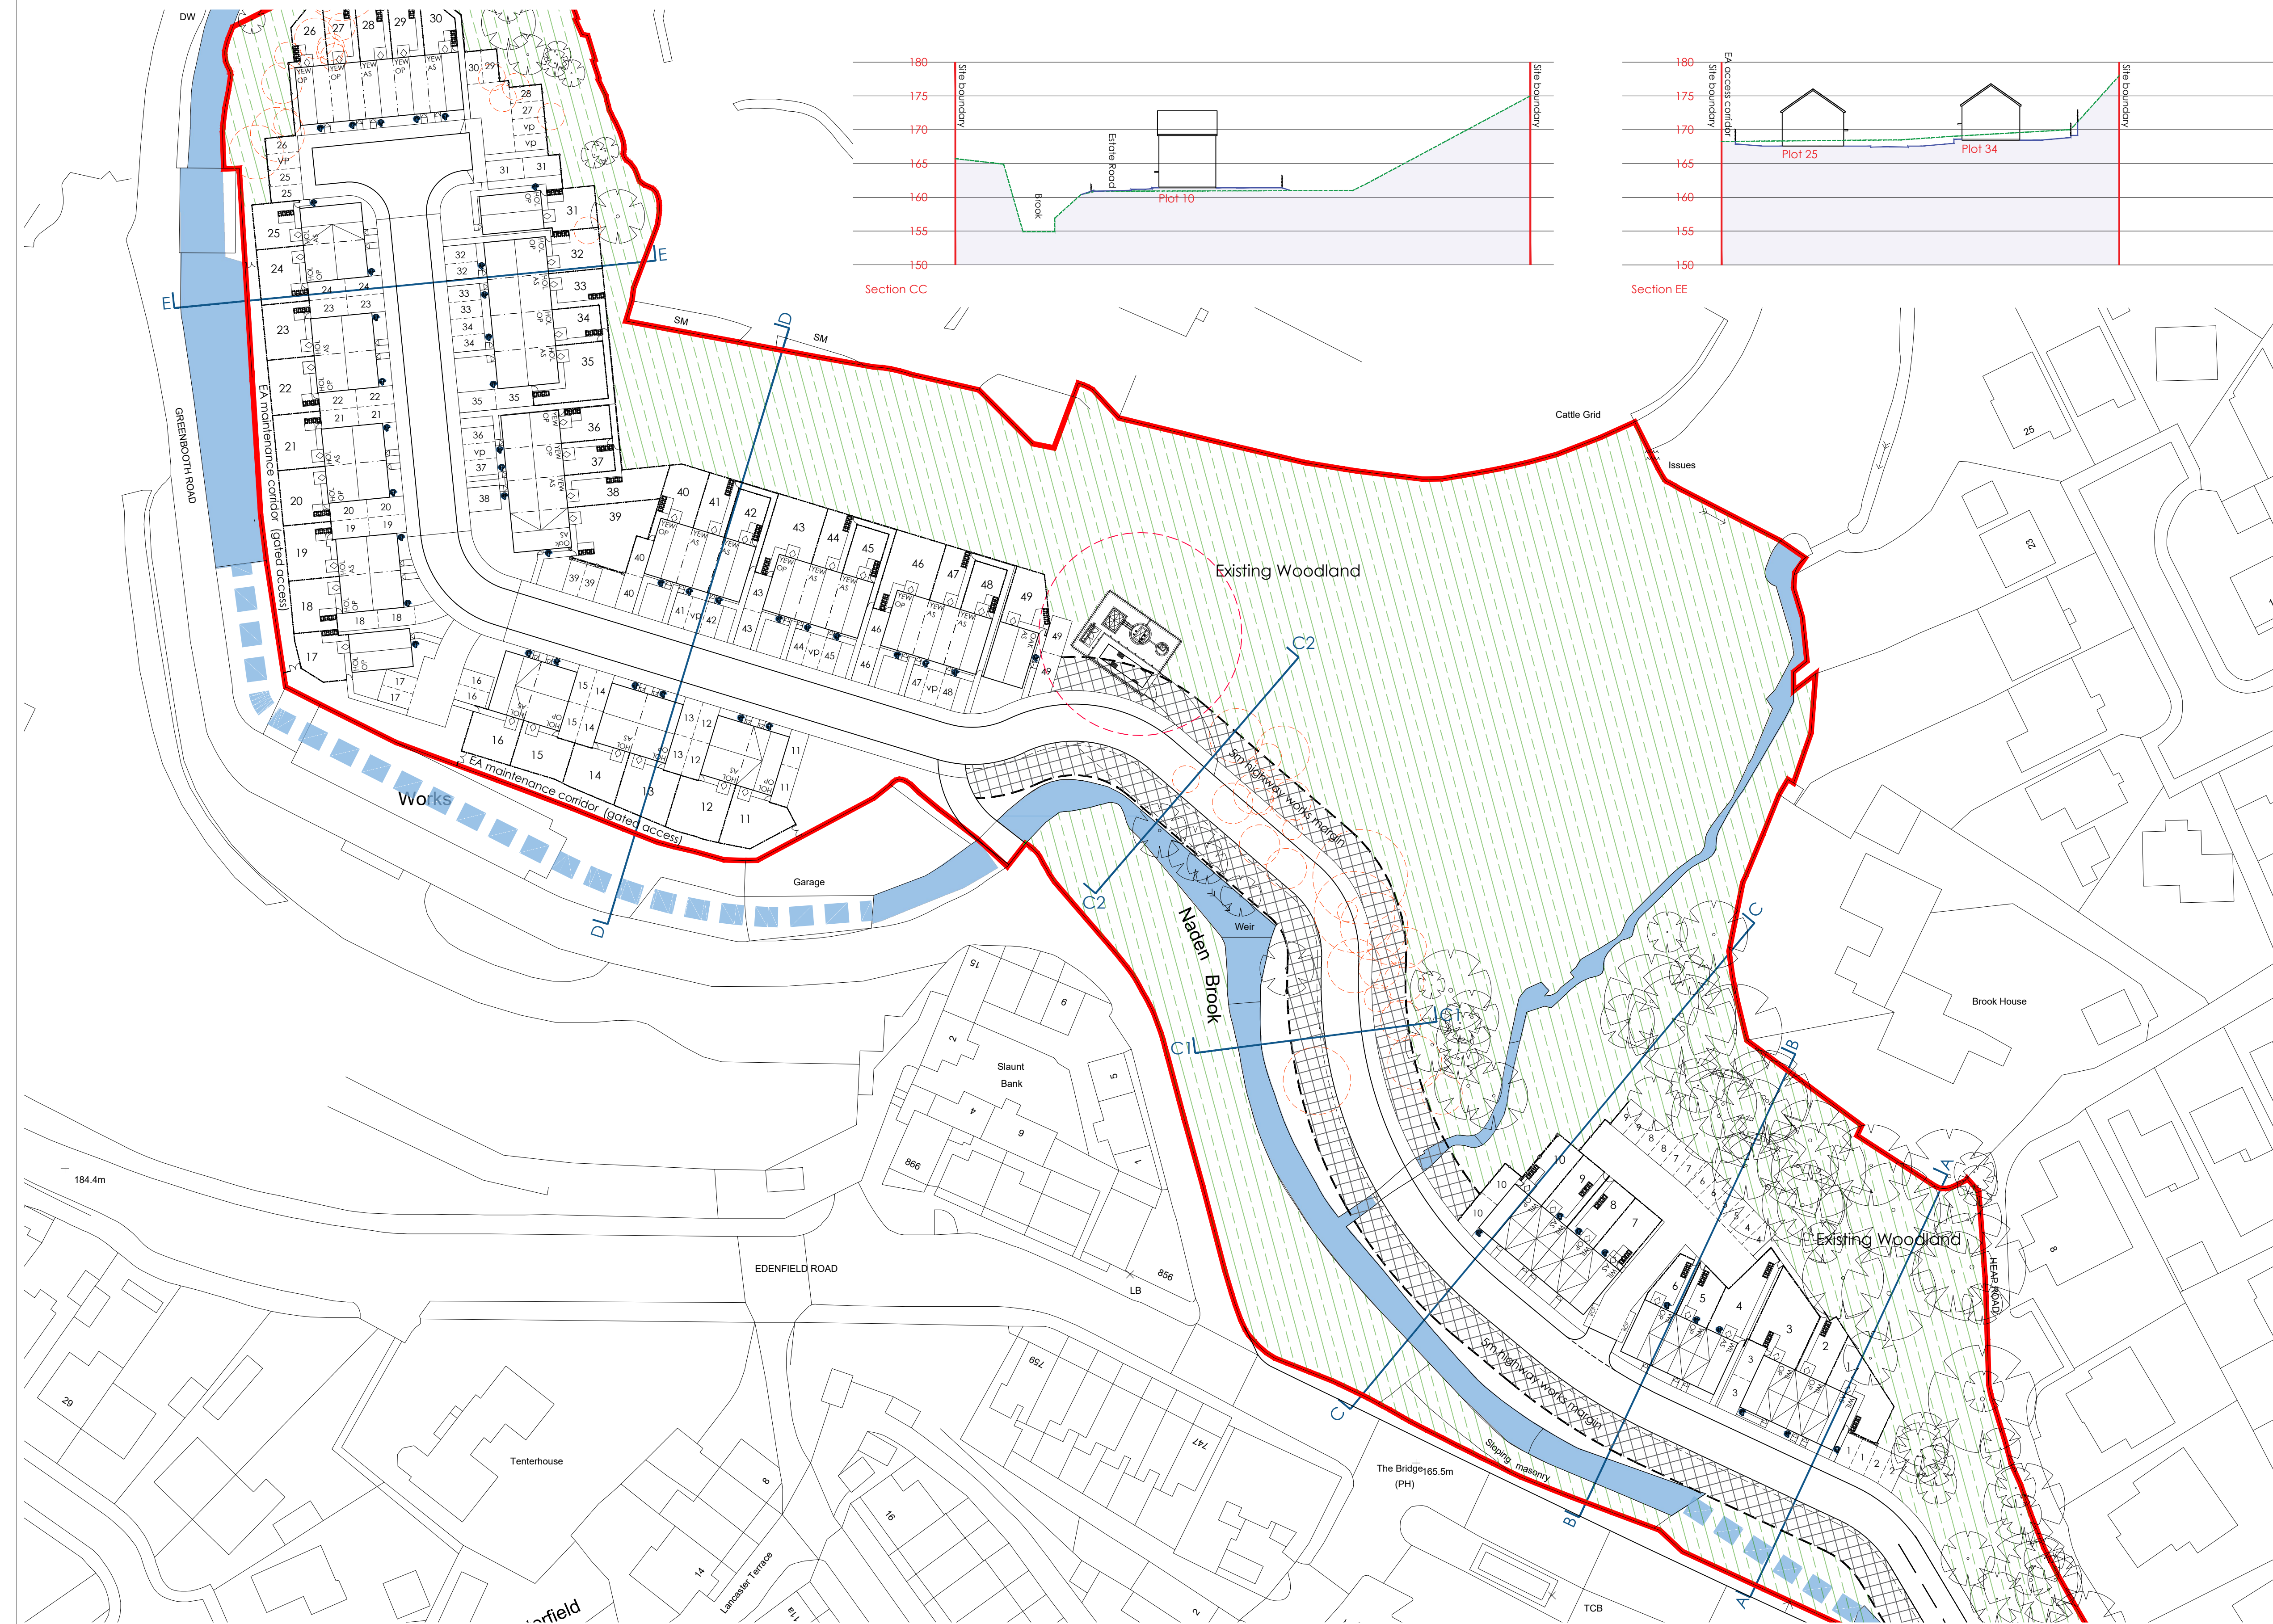
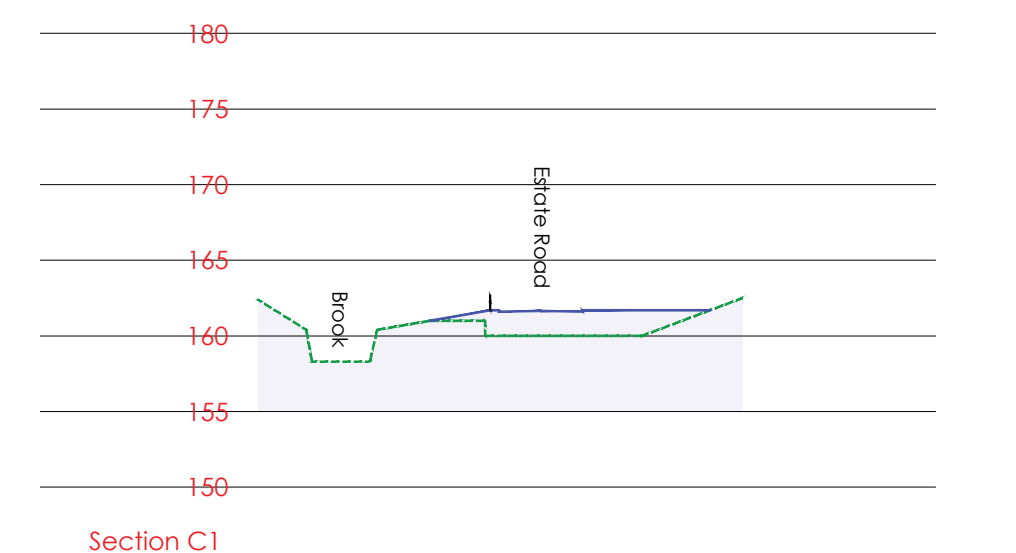
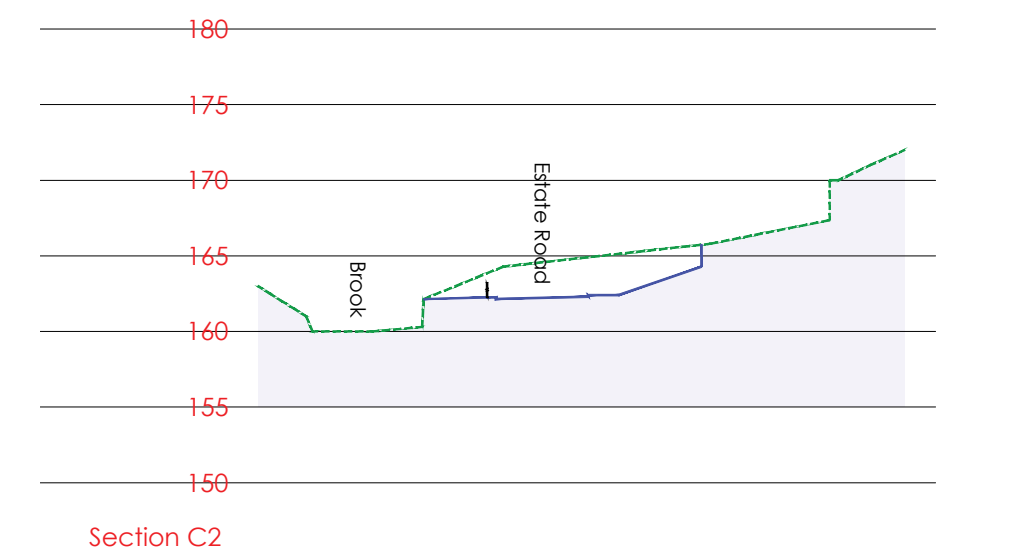
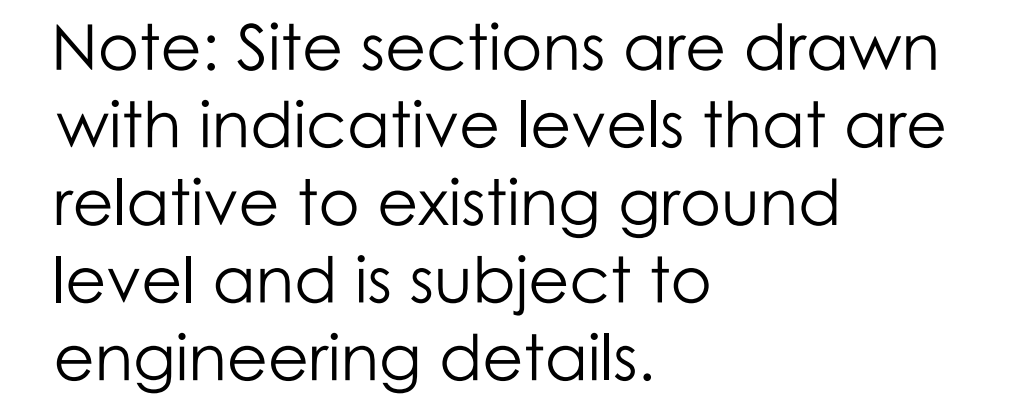
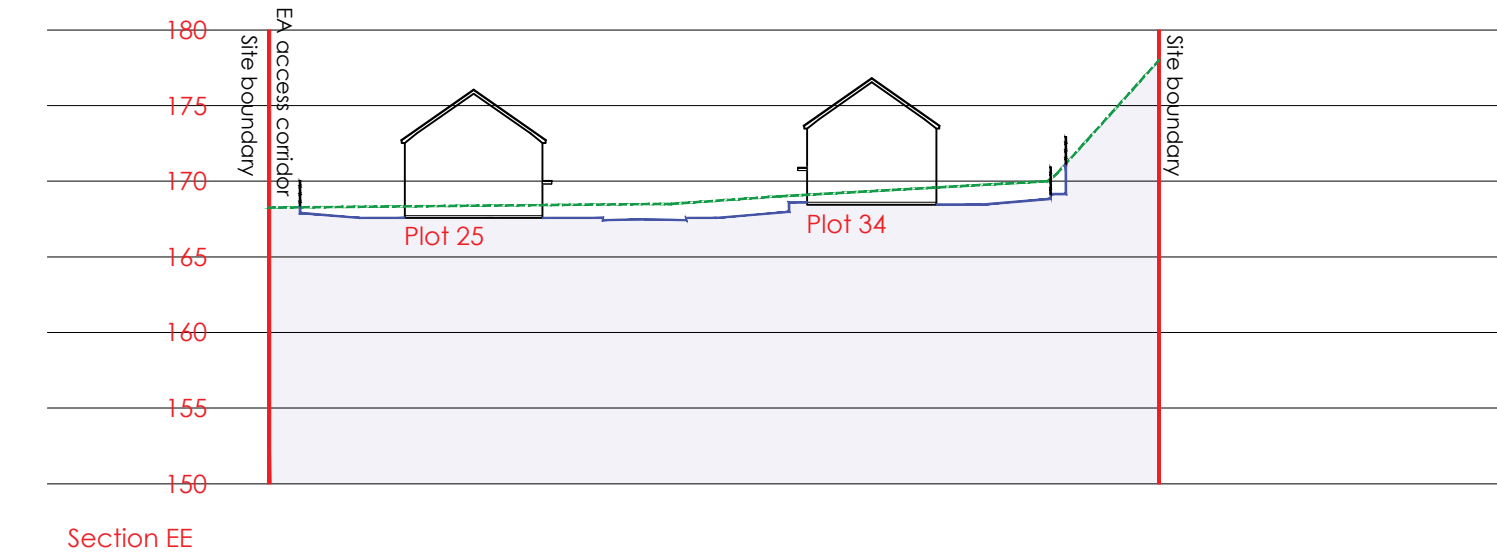
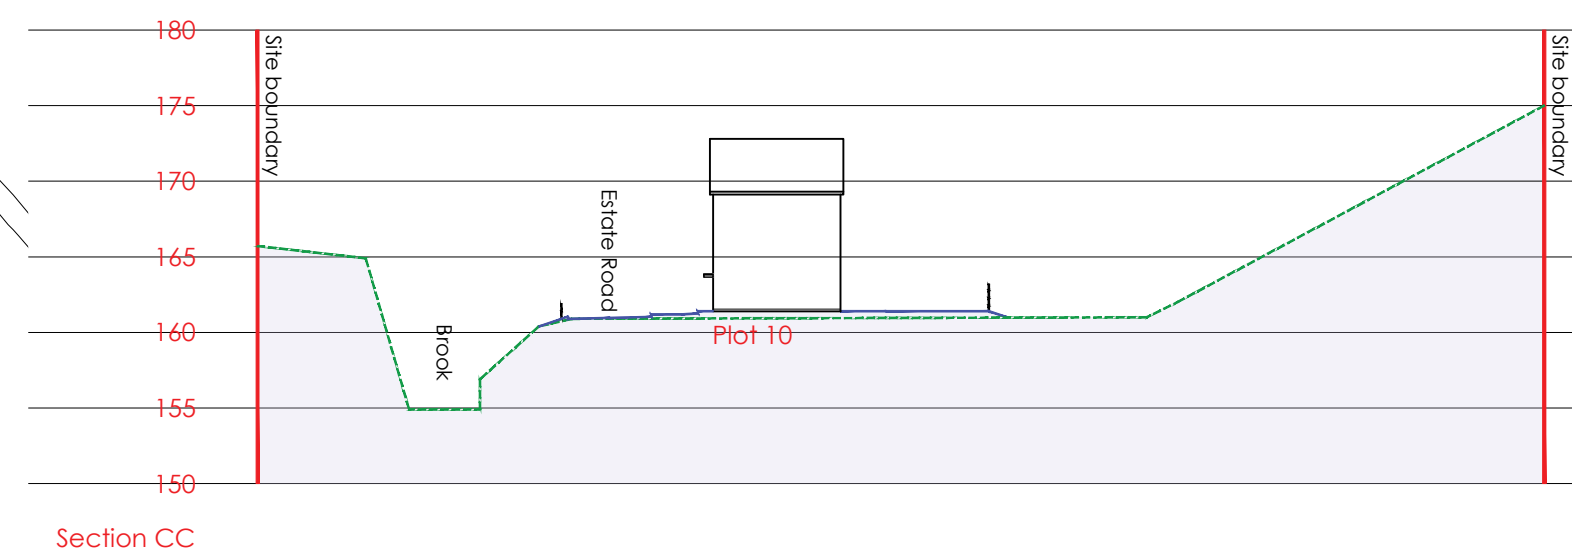
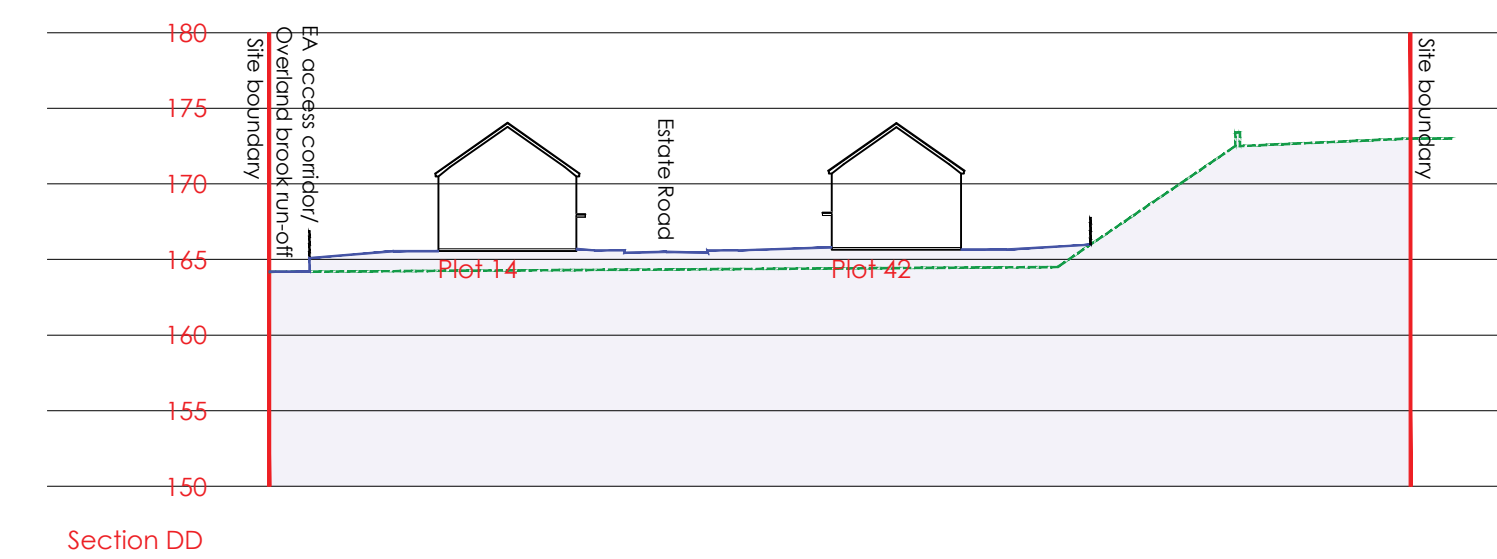
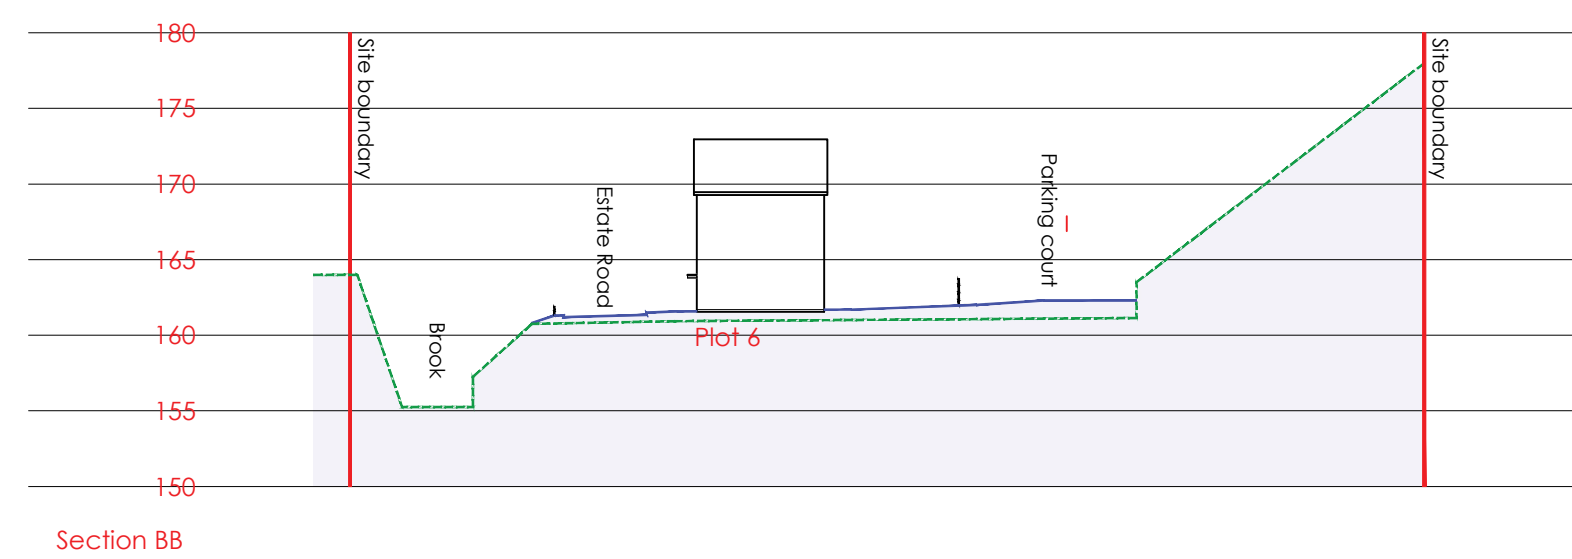


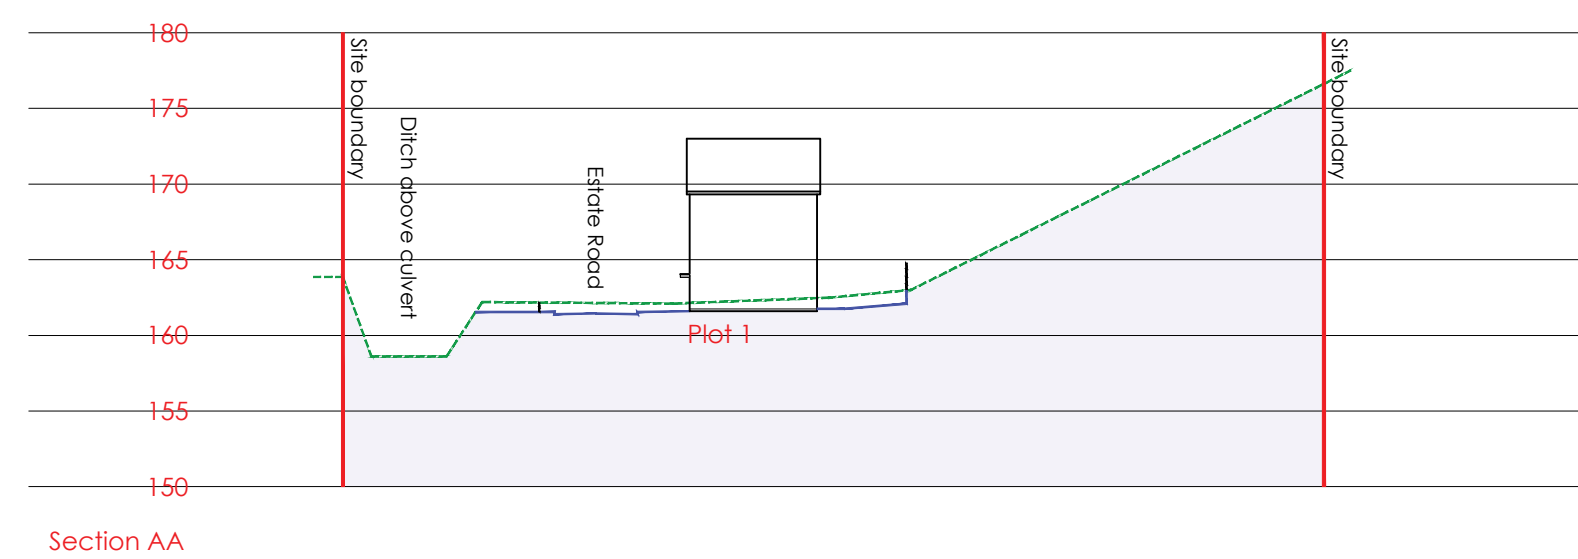

A	04.10.23	Sections C1&C2 added. Amended to PL01-J	SMc
Rev	Date	Comments	By

Stonebond

Stonebond Properties (Manchester)Ltd
Registered Office:
Suite 5, Egerton House
Towers Business Park
Wilmslow Rd
Didsbury, M20 2DX

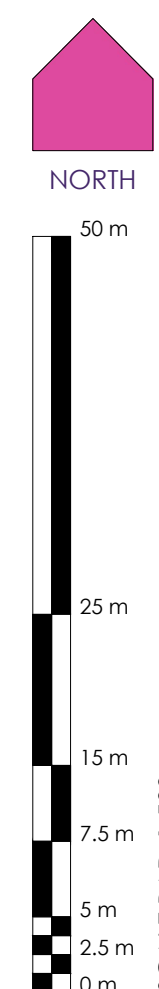

site: Edenfield Rd Norden Rochdale	
title: Site Sections	
scale: (@A)	1:500
date:	Jun 23
drawn by:	SMC
checked:	
drawing no.: SBM-001-SSec01	
sheet no:	Sheet 1 of 1
revision:	A