

- 1 - Typical stretcher bond brick panel
- 2 - Soldier course headers
- 3 - Feature fleish bond projecting headers brick panels
- 4 - Feature bronze effect cladding
- 5 - Glazed double doors

Brickwork sample approved:
Bricks: Wienerberger; colour: Harvest Buff
Mortar: colour: natural


Cladding sample approved:
 Manufacturer: Euroclad
 Product: Opus 200mm (vertical)
 Colour: Ariana

Window sample approved:
 Manufacturer: Technal
 Product: FY65
 Glazing: Triple
 U-value: 1.0 W/m²K
 G-value: South: 0.35; North: 0.41
 Reflectance: South: 35% outside, 29% inside;
 Reflectance: North: 38% outside, 31% inside
 Colour: To match cladding

Rainwater Products:
Colour: To match cladding



Tilbury Douglas

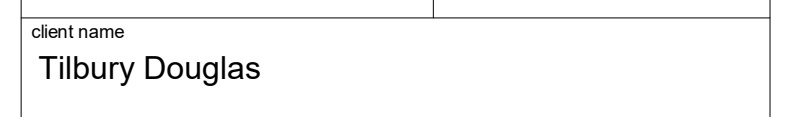

project
Kingsway Park Academy

drawing

Elevations

computer file 1f03211f10DEM_Profile1_Folder_redirector\mark.evans\Documents\Revit Files\LocalFiles\Revit 2021\FAB Building - Existing_marks\evans\YESCE.rvt		plot date 10/06/2022	
project number 2016.00000.000		scale As indicated @A1	
drawing number SRP1020-AHR-02-ZZ-DR-A-06400		rev P12	issue status S2

This drawing is to be read in conjunction with all related drawings. All dimensions must be checked and verified on site before commencing any work or producing shop drawings. The originator should be notified immediately of any discrepancy. This drawing is copyright and remains the property of AHR.