


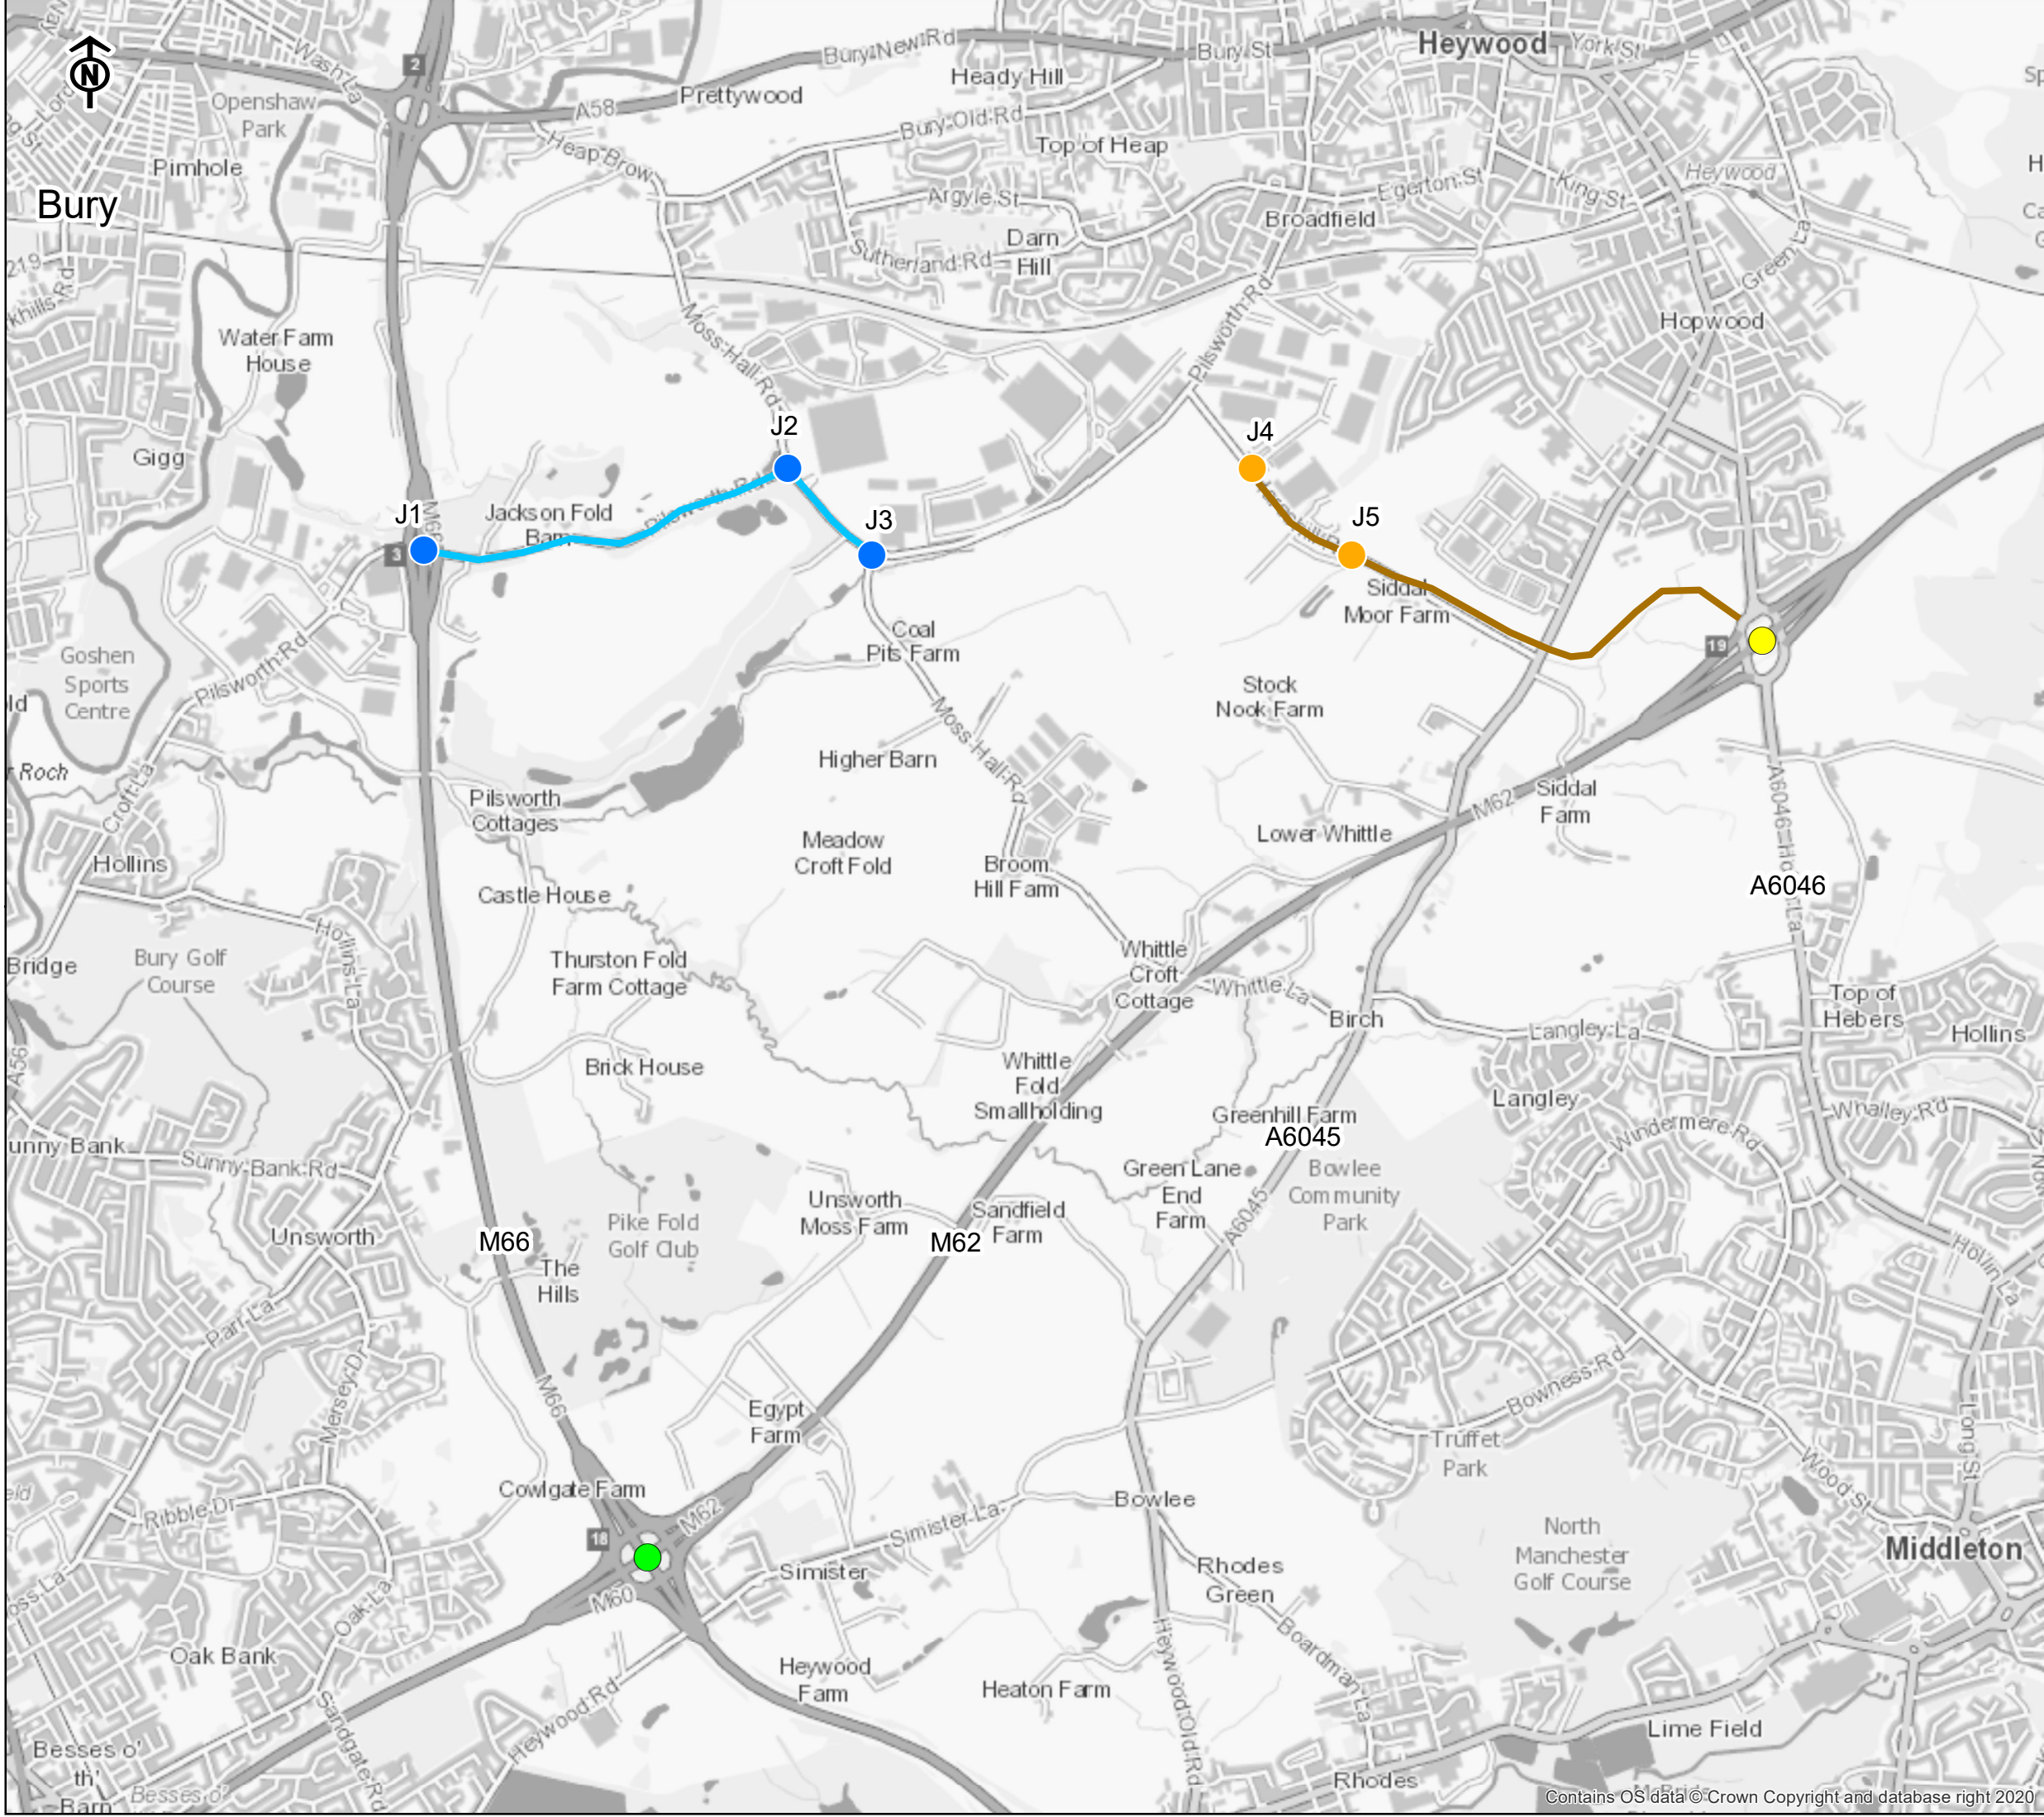

Western Junctions

- J1 - M66 JCT 3
- J2 - Fowler Welch (Pilsworth Road / Moss Hall Road - North)
- J3 - 3 Arrows (Pilsworth Road / Moss Hall Road - South)
- Western Junctions Link

Eastern Junctions

- J4 - Hareshill Road / Hill Top Road
- J5 - QEII Way / Hareshill Road / SH residential & local centre
- QEII Way

Standalone Junctions

- M62 JCT 19
- M62 JCT 18

Overview of Junctions
Proposal: Northern Gateway (JPA1.1)
TT Job No.: 784-B048805



TETRA TECH

0 250 500 750 Meters
Scale: 1:20,000 @A4

NGR: 384,047 E / 408,021 N
© Crown Copyright All rights reserved. Licence number:
October 2024
© Tetra Tech Limited