

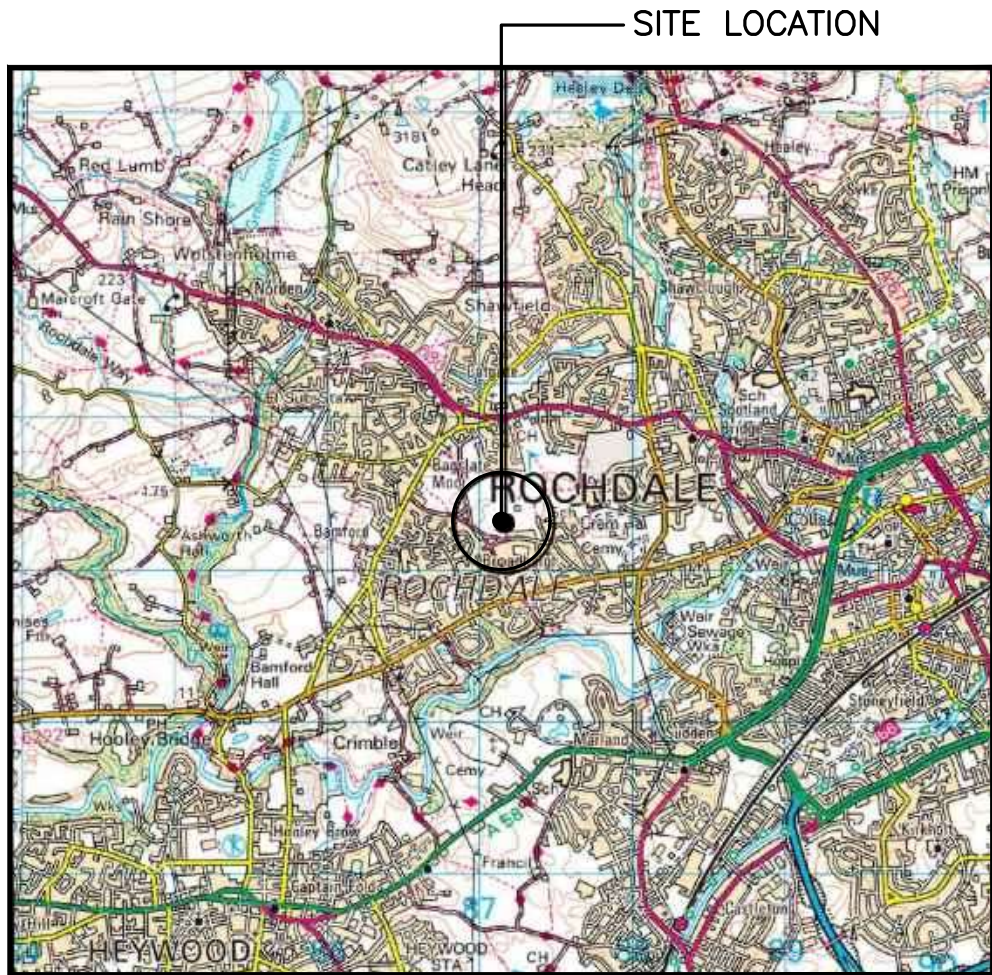


SITE LOCATION
(Scale 1:50000)

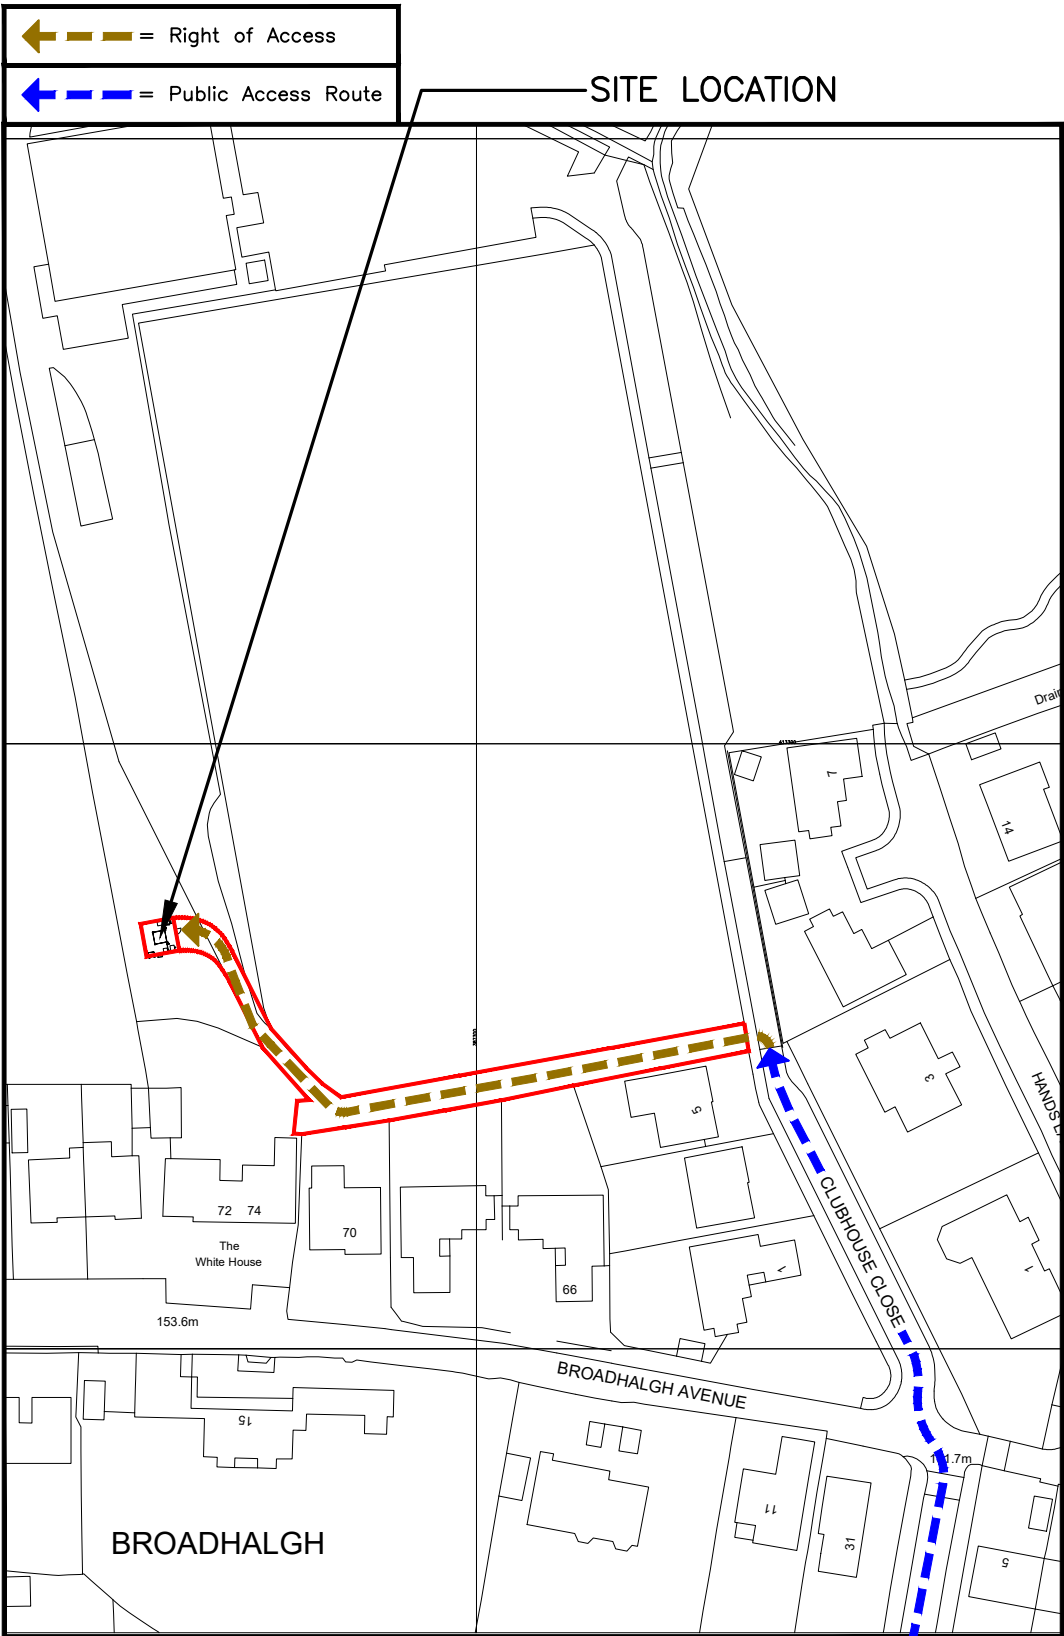


SITE PHOTOGRAPH

The drawings comply with TEF & Vodafone Standard ICNIRP guidelines.
Designed in accordance with CORNERSTONE document: SDN0009 v6.0

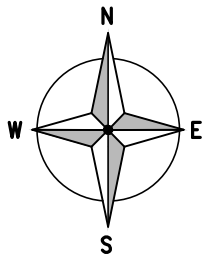

DETAILED SITE LOCATION
(Scale 1:1250)
Based upon Ordnance Survey map extract
with the permission of the Controller of
Her Majesty's Stationery Office.
Crown copyright.
Licence No. 100022432

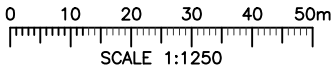

ALL DIMENSIONS ARE IN mm UNLESS NOTED OTHERWISE

N.G.R | E: 387248 N: 413268

DIRECTIONS TO SITE:
FROM THE M62, JUNCTION 20, HEAD NORTH
ON THE A627(M). AFTER 1.4km, EXIT ONTO
EDINBURGH WAY/ROCHDALE BYPASS/A58.
AFTER 700m, CONTINUE STRAIGHT ONTO ROCH
VALLEY WAY/B6452. AFTER 1.4km, TURN LEFT
ONTO BURY ROAD/B6222. AFTER 550m, TURN
RIGHT ONTO MOORGATE AVENUE. AFTER 350m,
CONTINUE ONTO CLUBHOUSE CLOSE.
ROCHDALE RUFC IS AT END OF ROAD. SITE IS
LOCATED IN SOUTH WEST CORNER OF PITCH.

NOTES:

B	NGR Corrected	CS	EH	03.10.22
A	Issued for Approval	CS	EH	15.06.22
REV	MODIFICATION	BY	CH	DATE



United Living Connected
4 Clearwater, Lingley Mere Business Park, Lingley Green Avenue,
Great Sankey, Warrington, W5 3JZ
t. 44 (0)151 420 4128
www.unitedliving.co.uk



Cell Name	Opt.
ROCHDALE RUFC	A

Cell ID No		
CORNERSTONE	VMO2	VMO2
30615800	097522	76099

Site Address / Contact Details	
CLUBHOUSE CLOSE ROCHDALE GREATER MANCHESTER OL11 5LU	

Drawing Title: SITE LOCATION MAPS			
Purpose of issue: PLANNING			Dwg Rev:
Drawing Number: 100			B
Surveyed By: SBB	Original Sheet Size: A3	Pack Issue:	
Drawn: CS	Date: 15.06.22	Checked: EH	Date: 15.06.22 G