


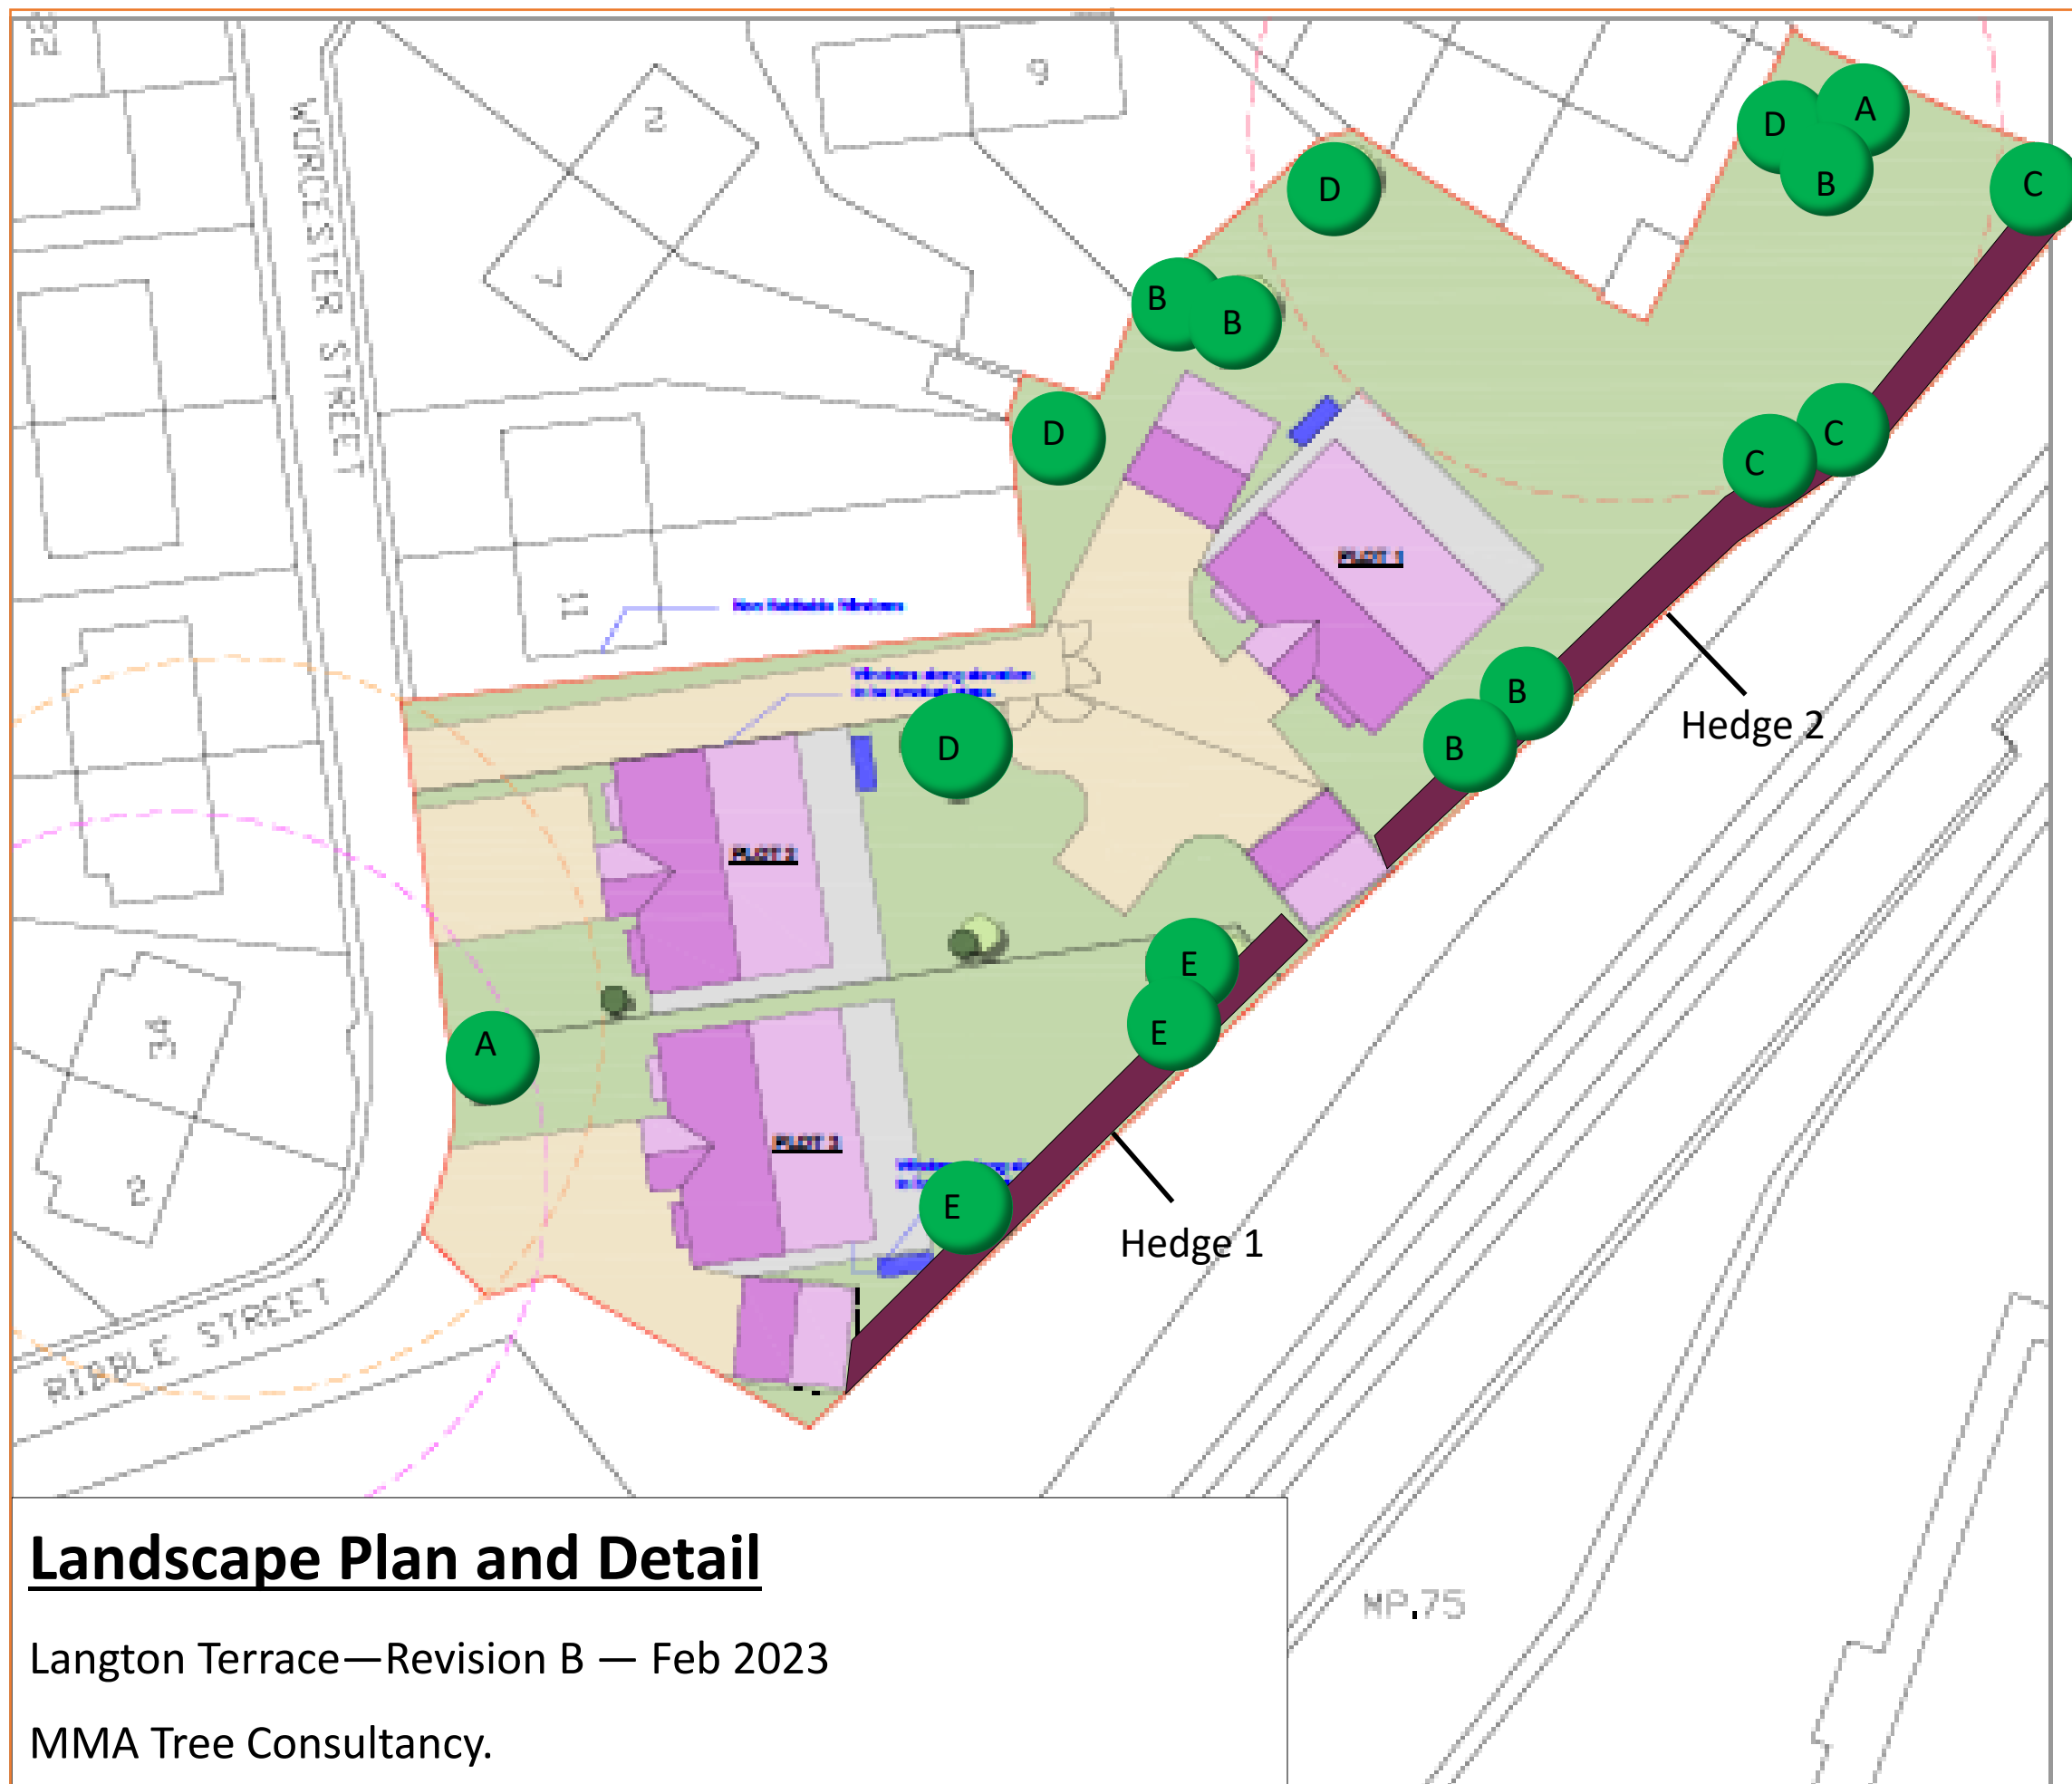

Tree Species

- A - *Betula jaquemontii*
 - B - *Sorbus aucuparia*
 - C - *Carpinus betulus*
 - D - *Fagus sylvatica* Dawyk (purple)
 - E - *Carpinus betulus* Fastigiata
- Trees will be container grown 14-16cm heavy standards. Either underground guying or double stake and double tie technique used for securing. Watering through dry spells for first 2 x summers. Minimum of 6 cubic metres per tree of good growing medium in accordance with BS 3882 2015 Topsoil Specification.
- Mulch to be applied to all trees 1m²—150mm depth.

Any losses to be replaced in the planting season following the loss.

Hedges

- H1 - *Fagus sylvatica* - 3 x plants per metre (30-45cm cell grown transplants)
- H2 - *Carpinus betulus* - 3 plants per metre (30-45 cm cell grown transplants)

Grass Areas

All grassed areas to be turfed in accordance with BS3969 Turf and general purposes..

General

All nursery stock to be in accordance with BS 3936 Nursery Stock 1992.