


INFORMATION WITHIN THIS DRAWING IS NOT NECESSARILY PRODUCED TO SCALE.
ALWAYS USE FIGURED DIMENSIONS AND CO-ORDINATES - IF IN DOUBT, ASK.

NOTES

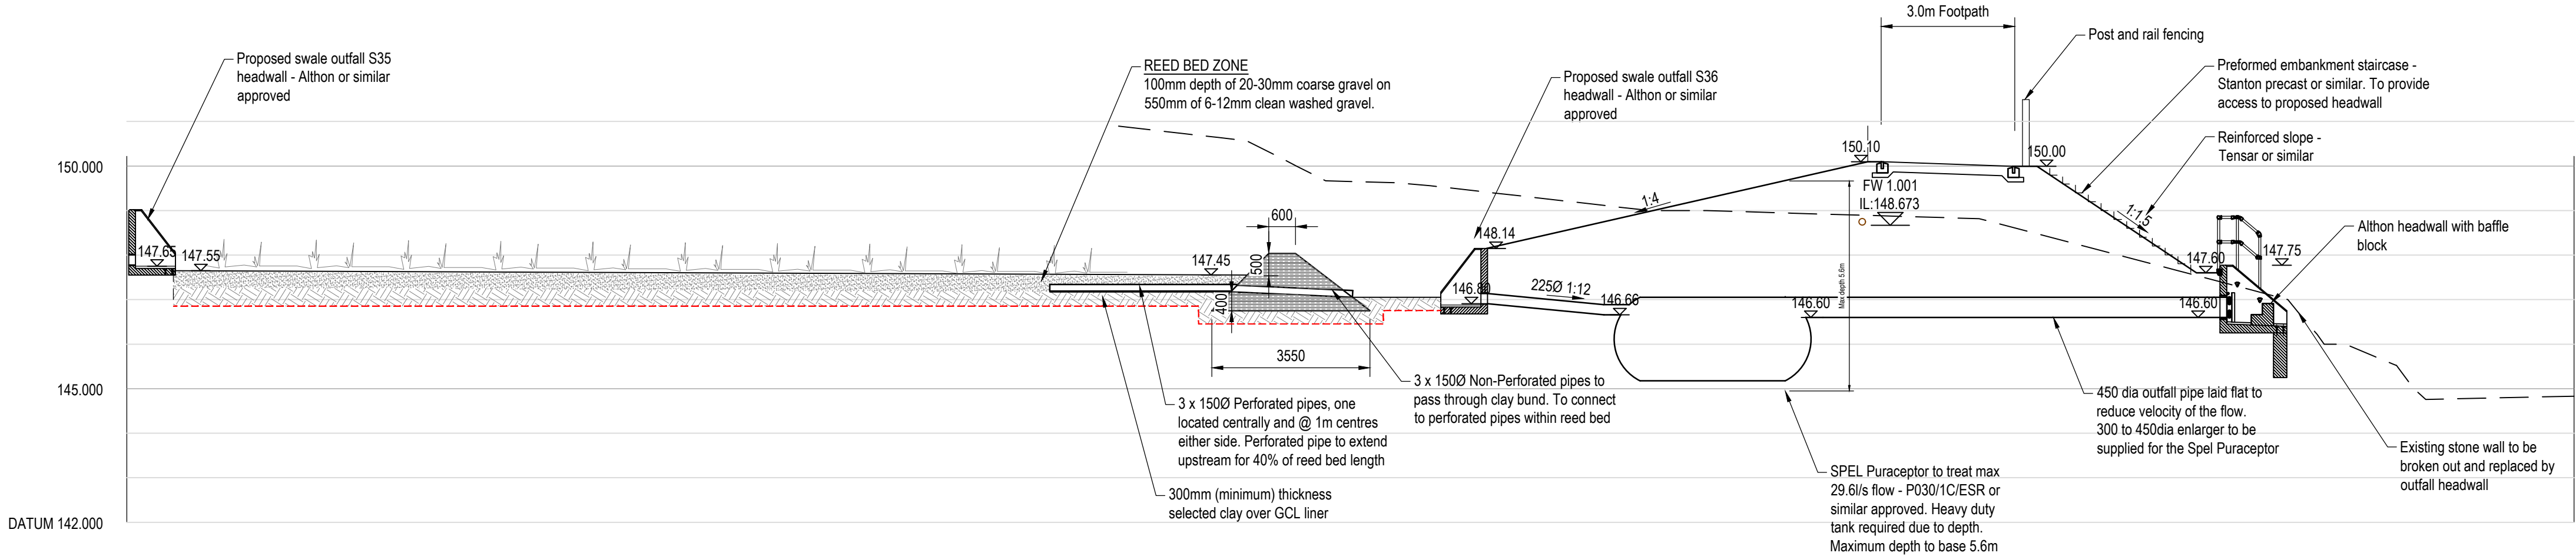

SWALE LONG SECTION

SCALE 1:100

A	First Issue.			
REV	DESCRIPTION	SIG	CHK	DATE


VISTRY PARTNERSHIPS YORKSHIRE

LITTLEBOROUGH

SWALE LONG SECTION

Eastwood & Partners
CONSULTING ENGINEERS

St. Andrew's House
23 Kingfield Road
Sheffield
S11 9AS
Tel 0114 255 4554
Fax 0114 255 4330

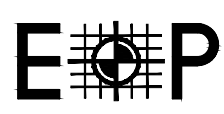
mail@eastwoodandpartners.com
www.eastwoodandpartners.com

SCALE WHEN PLOTTED AT A1 1:100m			DRAWING STATUS PRELIMINARY		
DRAWN	CHECKED	DATE	DRAWING NUMBER	REV	
AT	GH	10.11.23	45466/041	A	