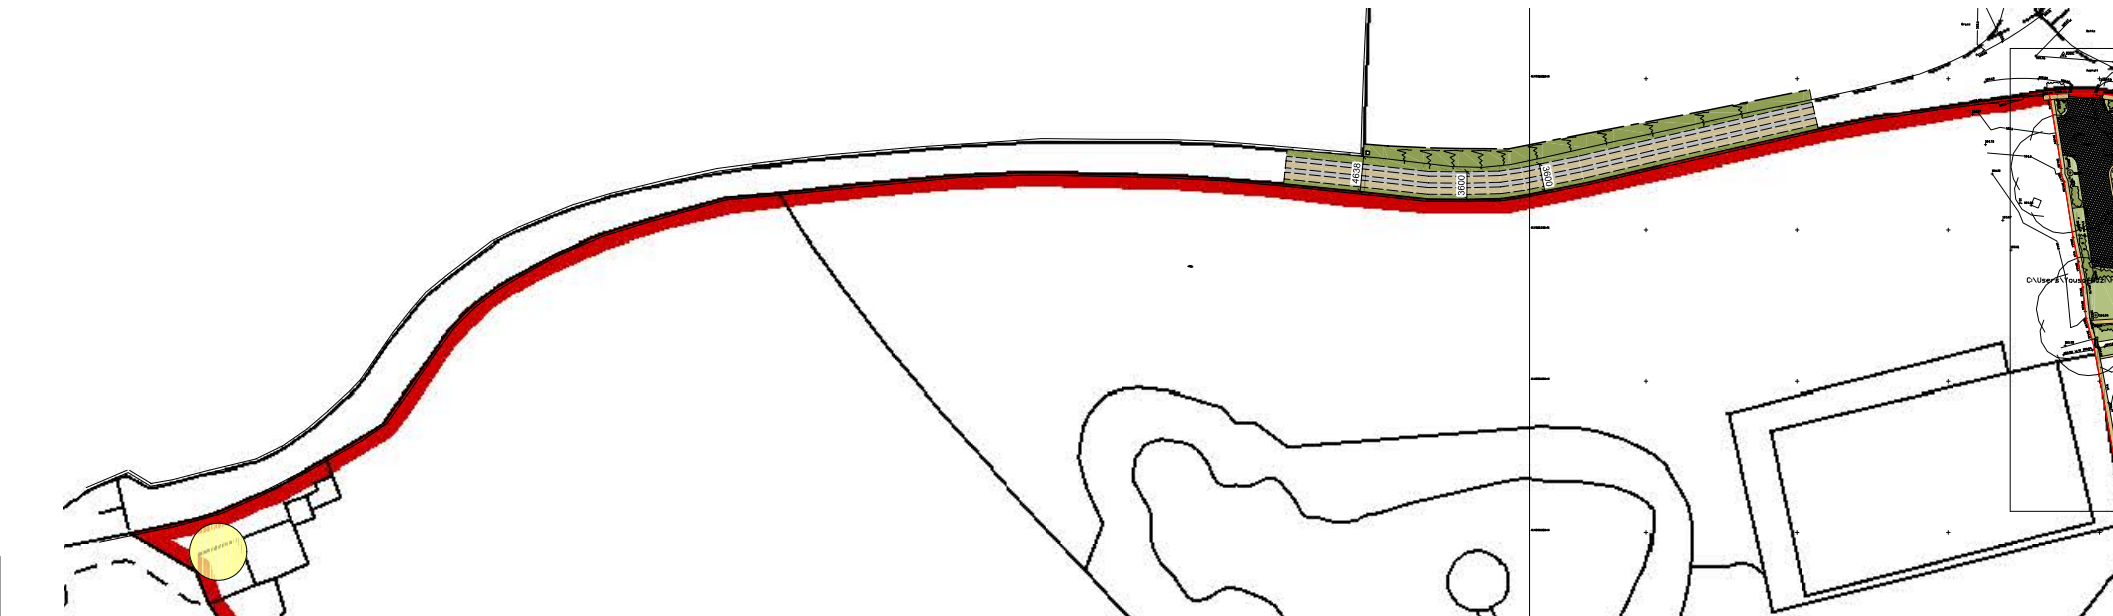
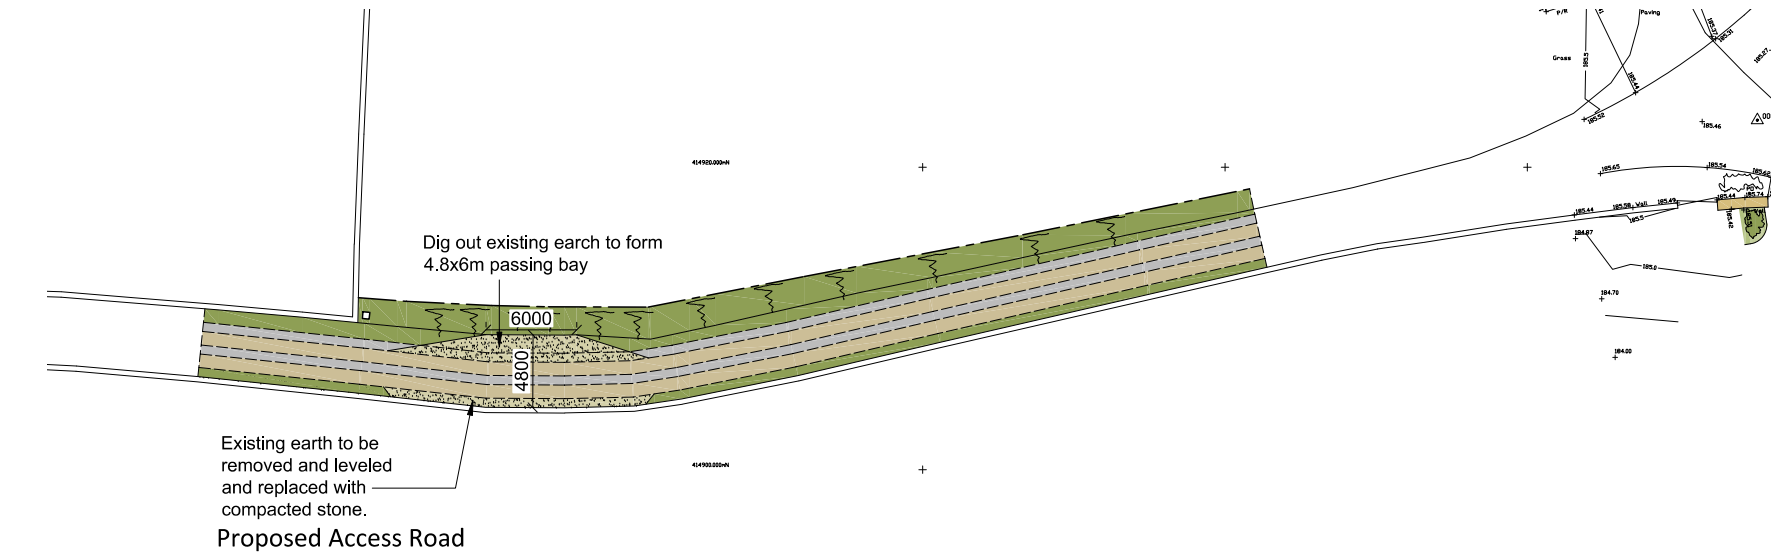
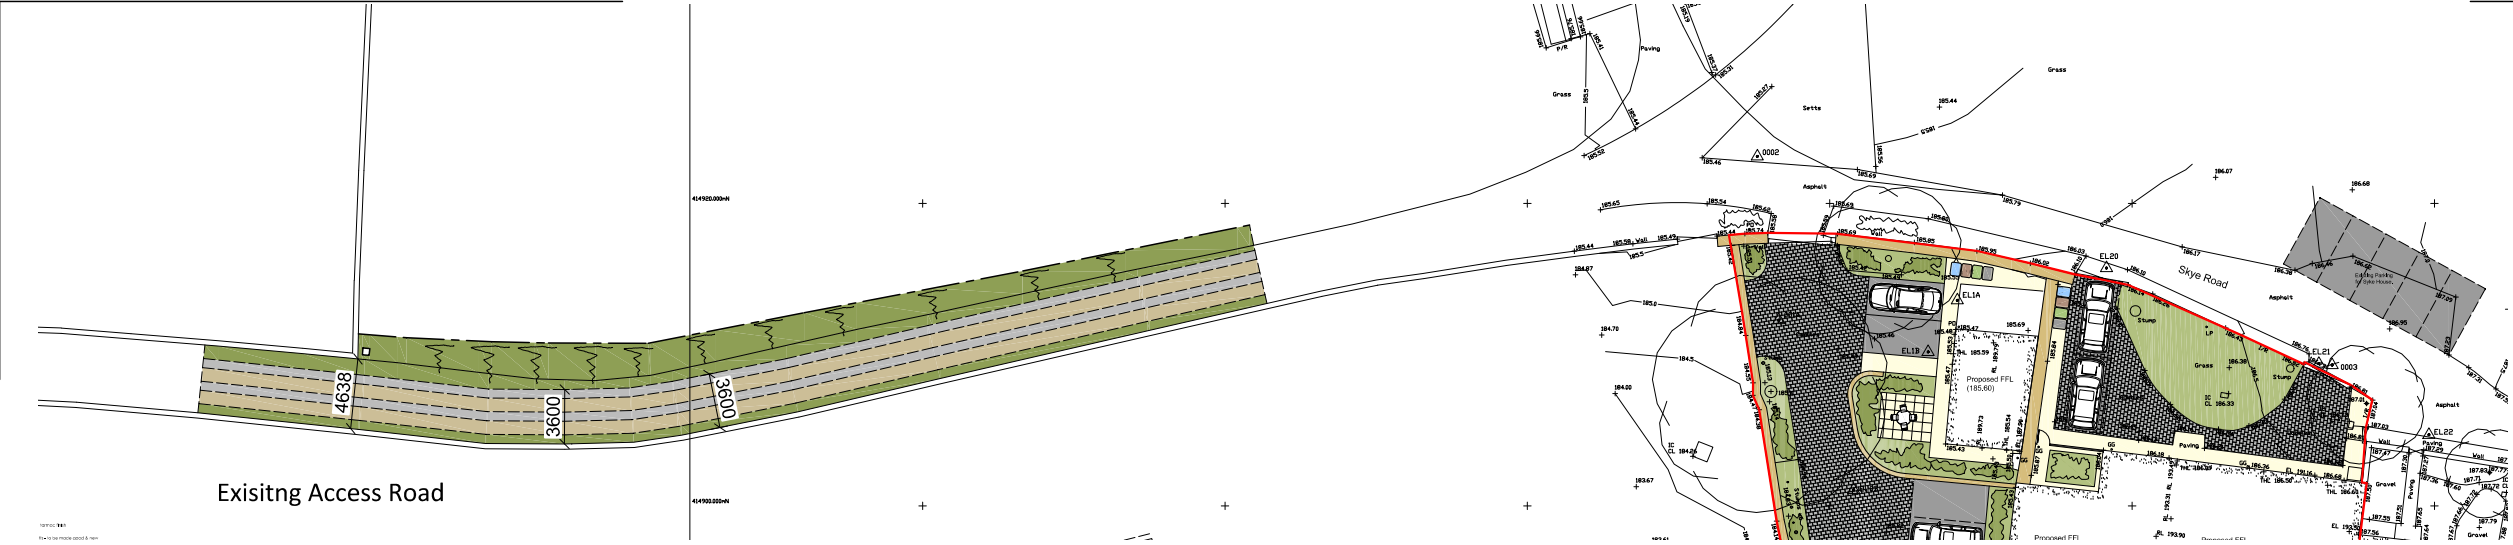


REV	DATE	AMENDMENT	BY	CHKD

HNA architects

Architecture | Planning | Design

PROJECT:	Syke House Farm, Syke Road, Rochdale			
CLIENT:	Mr J Bullock			
DRAWING:	Proposed Access Road Improvement			
DRAWN BY:	GG	CHECKED BY:	GG	CREATED: Mar 23
STATUS:	Planning		DRAWING No: 1423-P-003	SCALE: 1:200 @ A3
			REVISION:	

DO NOT SCALE.
COPYRIGHT REMAINS WITH HNA ARCHITECTS LTD.

TEMPLE WORKS, TEMPLE STREET, OLDHAM, OL13NJ
TEL: 0161 688 1820
E-MAIL: info@hna-architects.co.uk

RIBA

Chartered Practice