


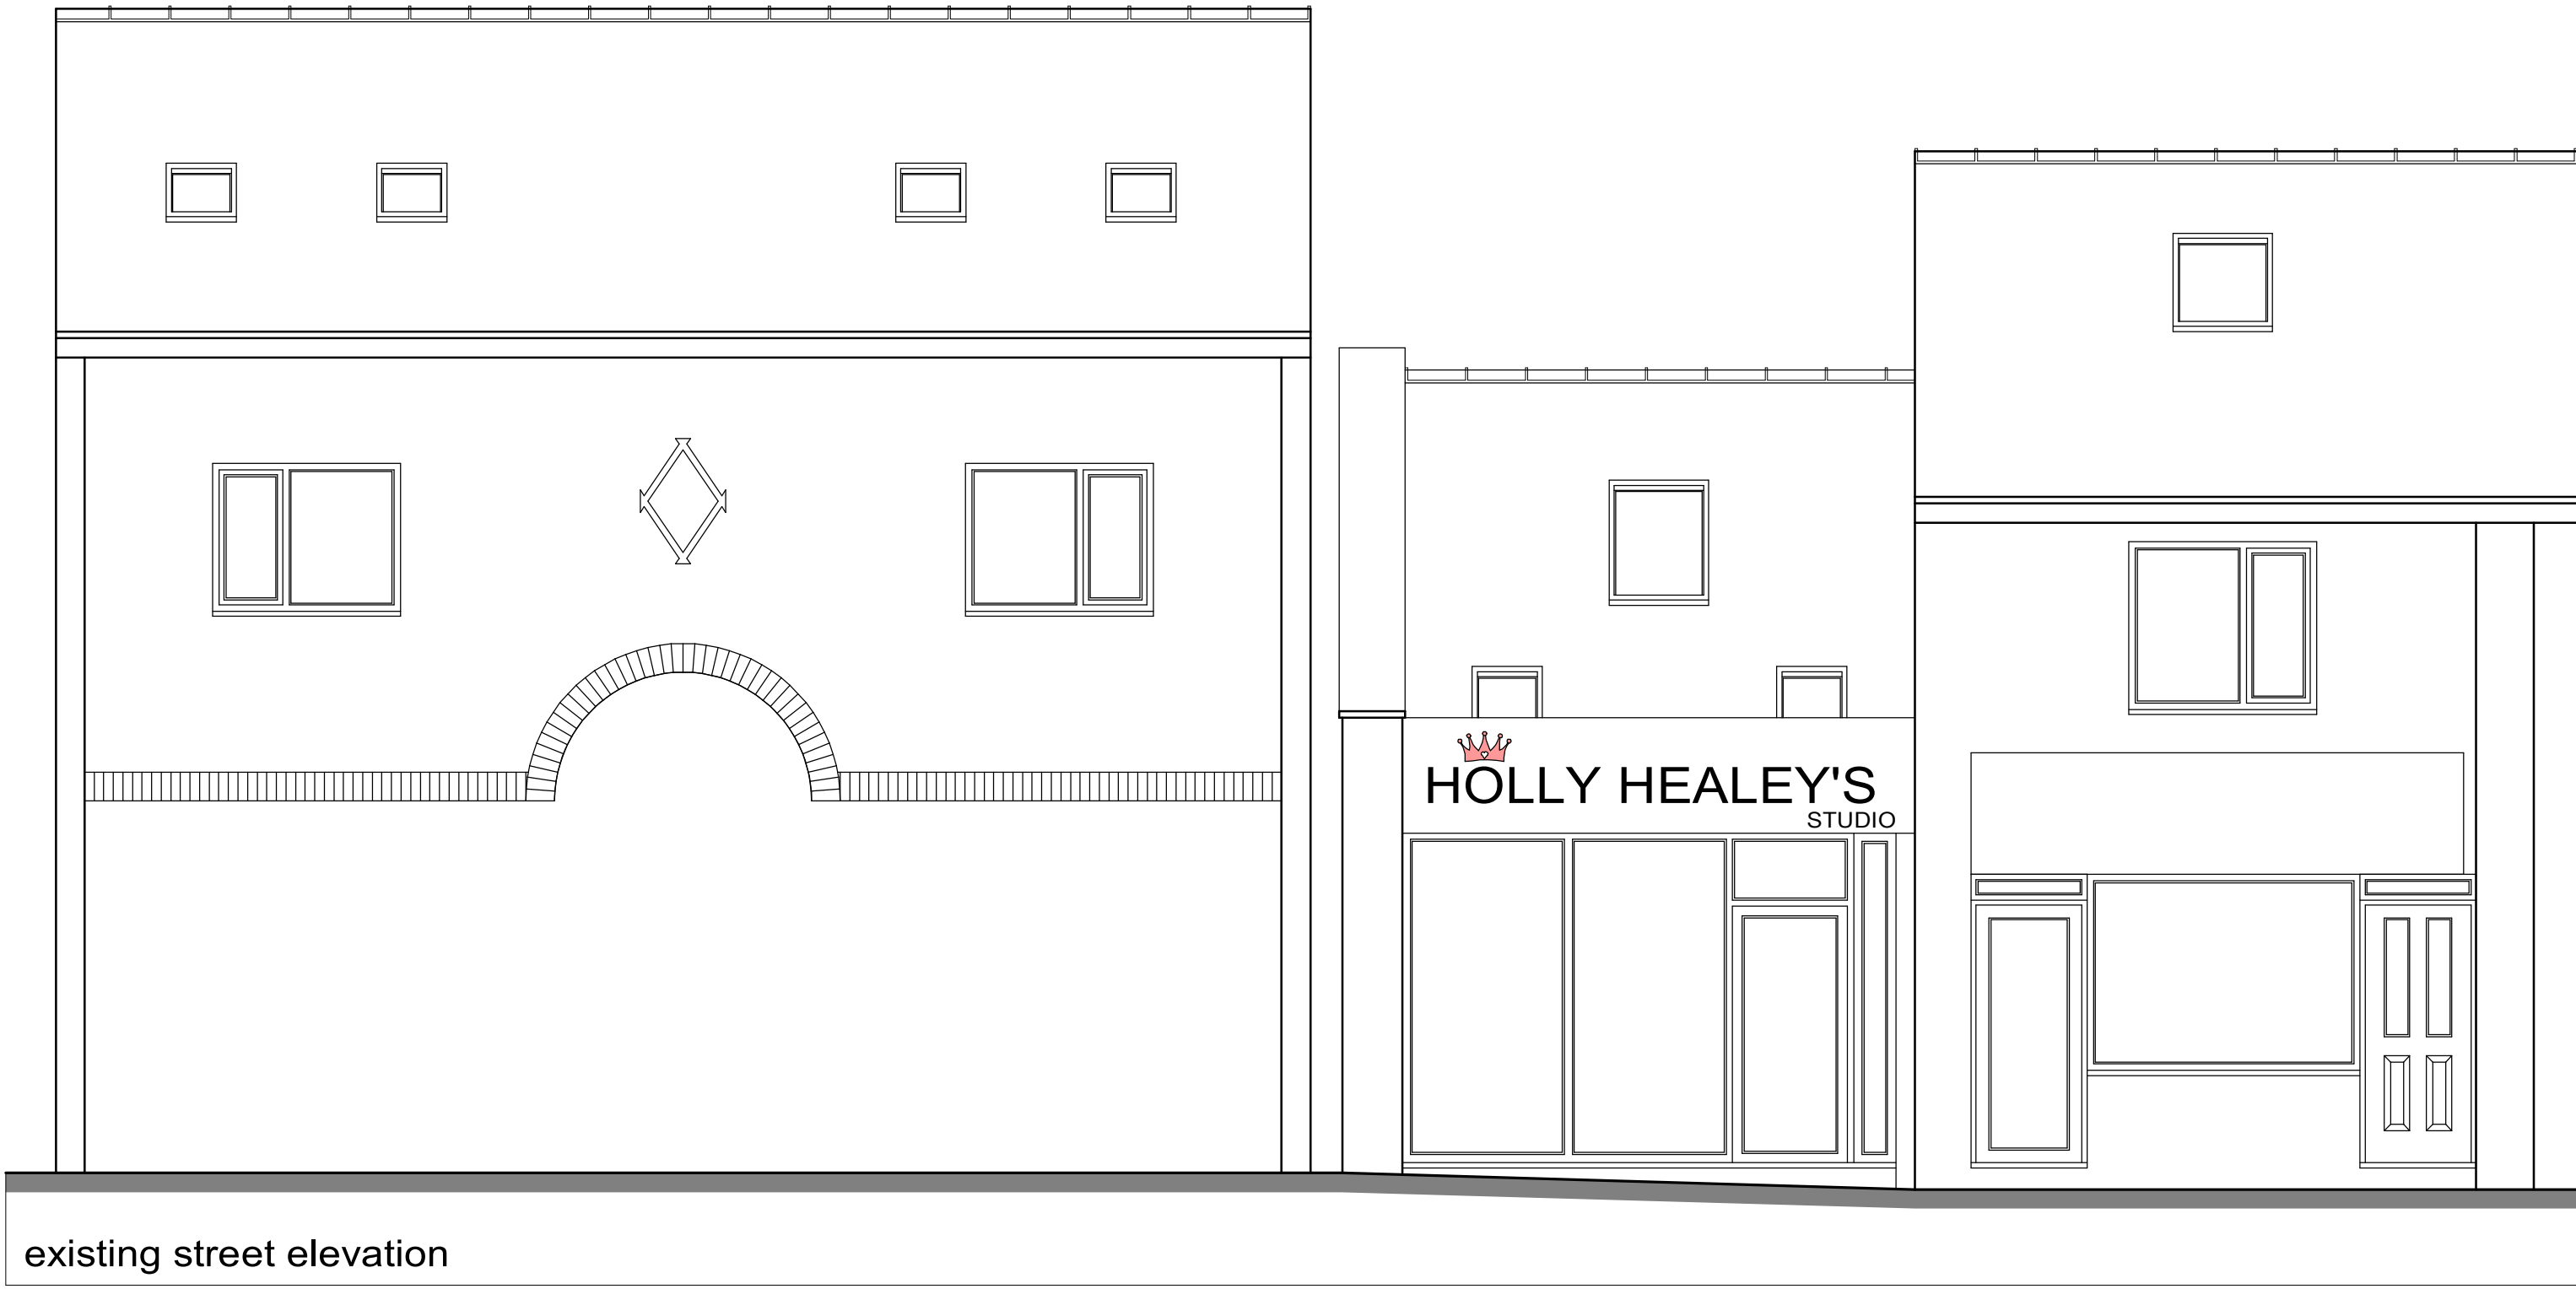

existing street elevation



proposed street elevation

This drawing has been prepared for the sole purpose of obtaining Planning Permission and Building Regulation Approval ONLY. All structural calculations and to be checked by a structural engineer prior to construction.

All dimensions & details are to be checked on site prior to construction. Any discrepancies reported to ExtensionsNW prior to any work undertaken. Any work undertaken prior to full planning & building regulation approval is at the builder's own risk. ExtensionsNW will not be held responsible for any compliance errors.

This drawing is the copyright of ExtensionsNW and any reproduction in whole or part is strictly forbidden. Permitted on 07/03/2024. ExtensionsNW reserves the right to modify and make necessary alterations dependent on site conditions.

D	
C	
B	
A	
DATE	

SCALE	1:50	DATE	Aug 21
DRAWN	JDJ	PP	B.R
CUSTOMER	Miss Holly Healy		
PROJECT	First floor, dormer loft and single storey extension		
LOCATION	145 Jubilee Road, Rochdale, M24 2LY		
LOCAL AUTHORITY			

Extensions
NW

3 Colinda Street, Rivington, Rochdale, B94 8BZ
Mob: 07984344441
Web: www.extensionsnw.co.uk E-mail: info@extensionsnw.co.uk

JOB No.	2912 - 03	REV.	
---------	-----------	------	--