



NOTE:
1. ANY DISCREPANCIES TO BE REPORTED IMMEDIATELY TO THE ARCHITECT.
2. ALL DIMENSIONS TO BE SITE CHECKED & VERIFIED BY THE CONTRACTOR PRIOR TO THE MANUFACTURE OR ORDER OF ANY MATERIALS OR GOODS.

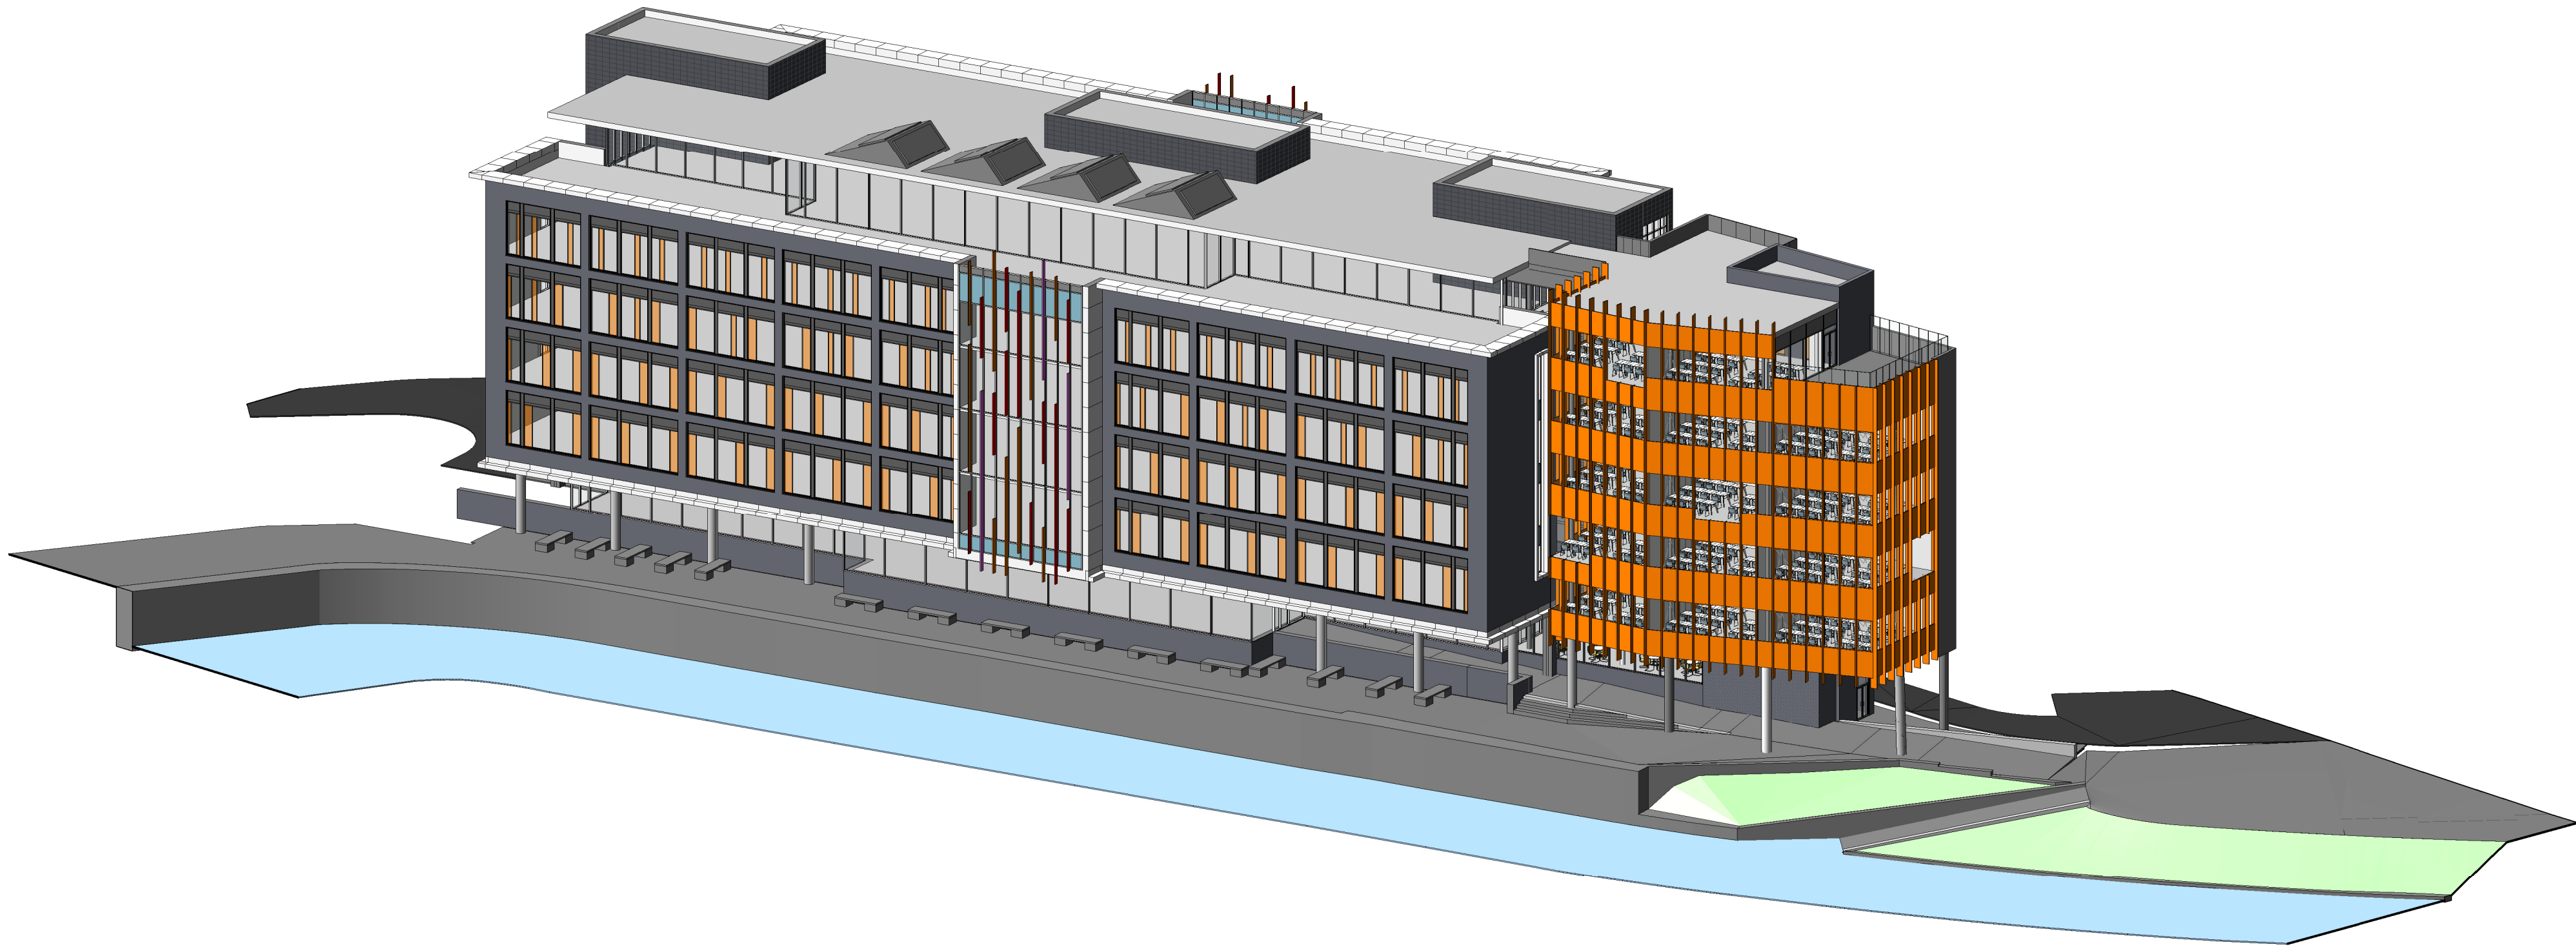

3D View - North East - From River

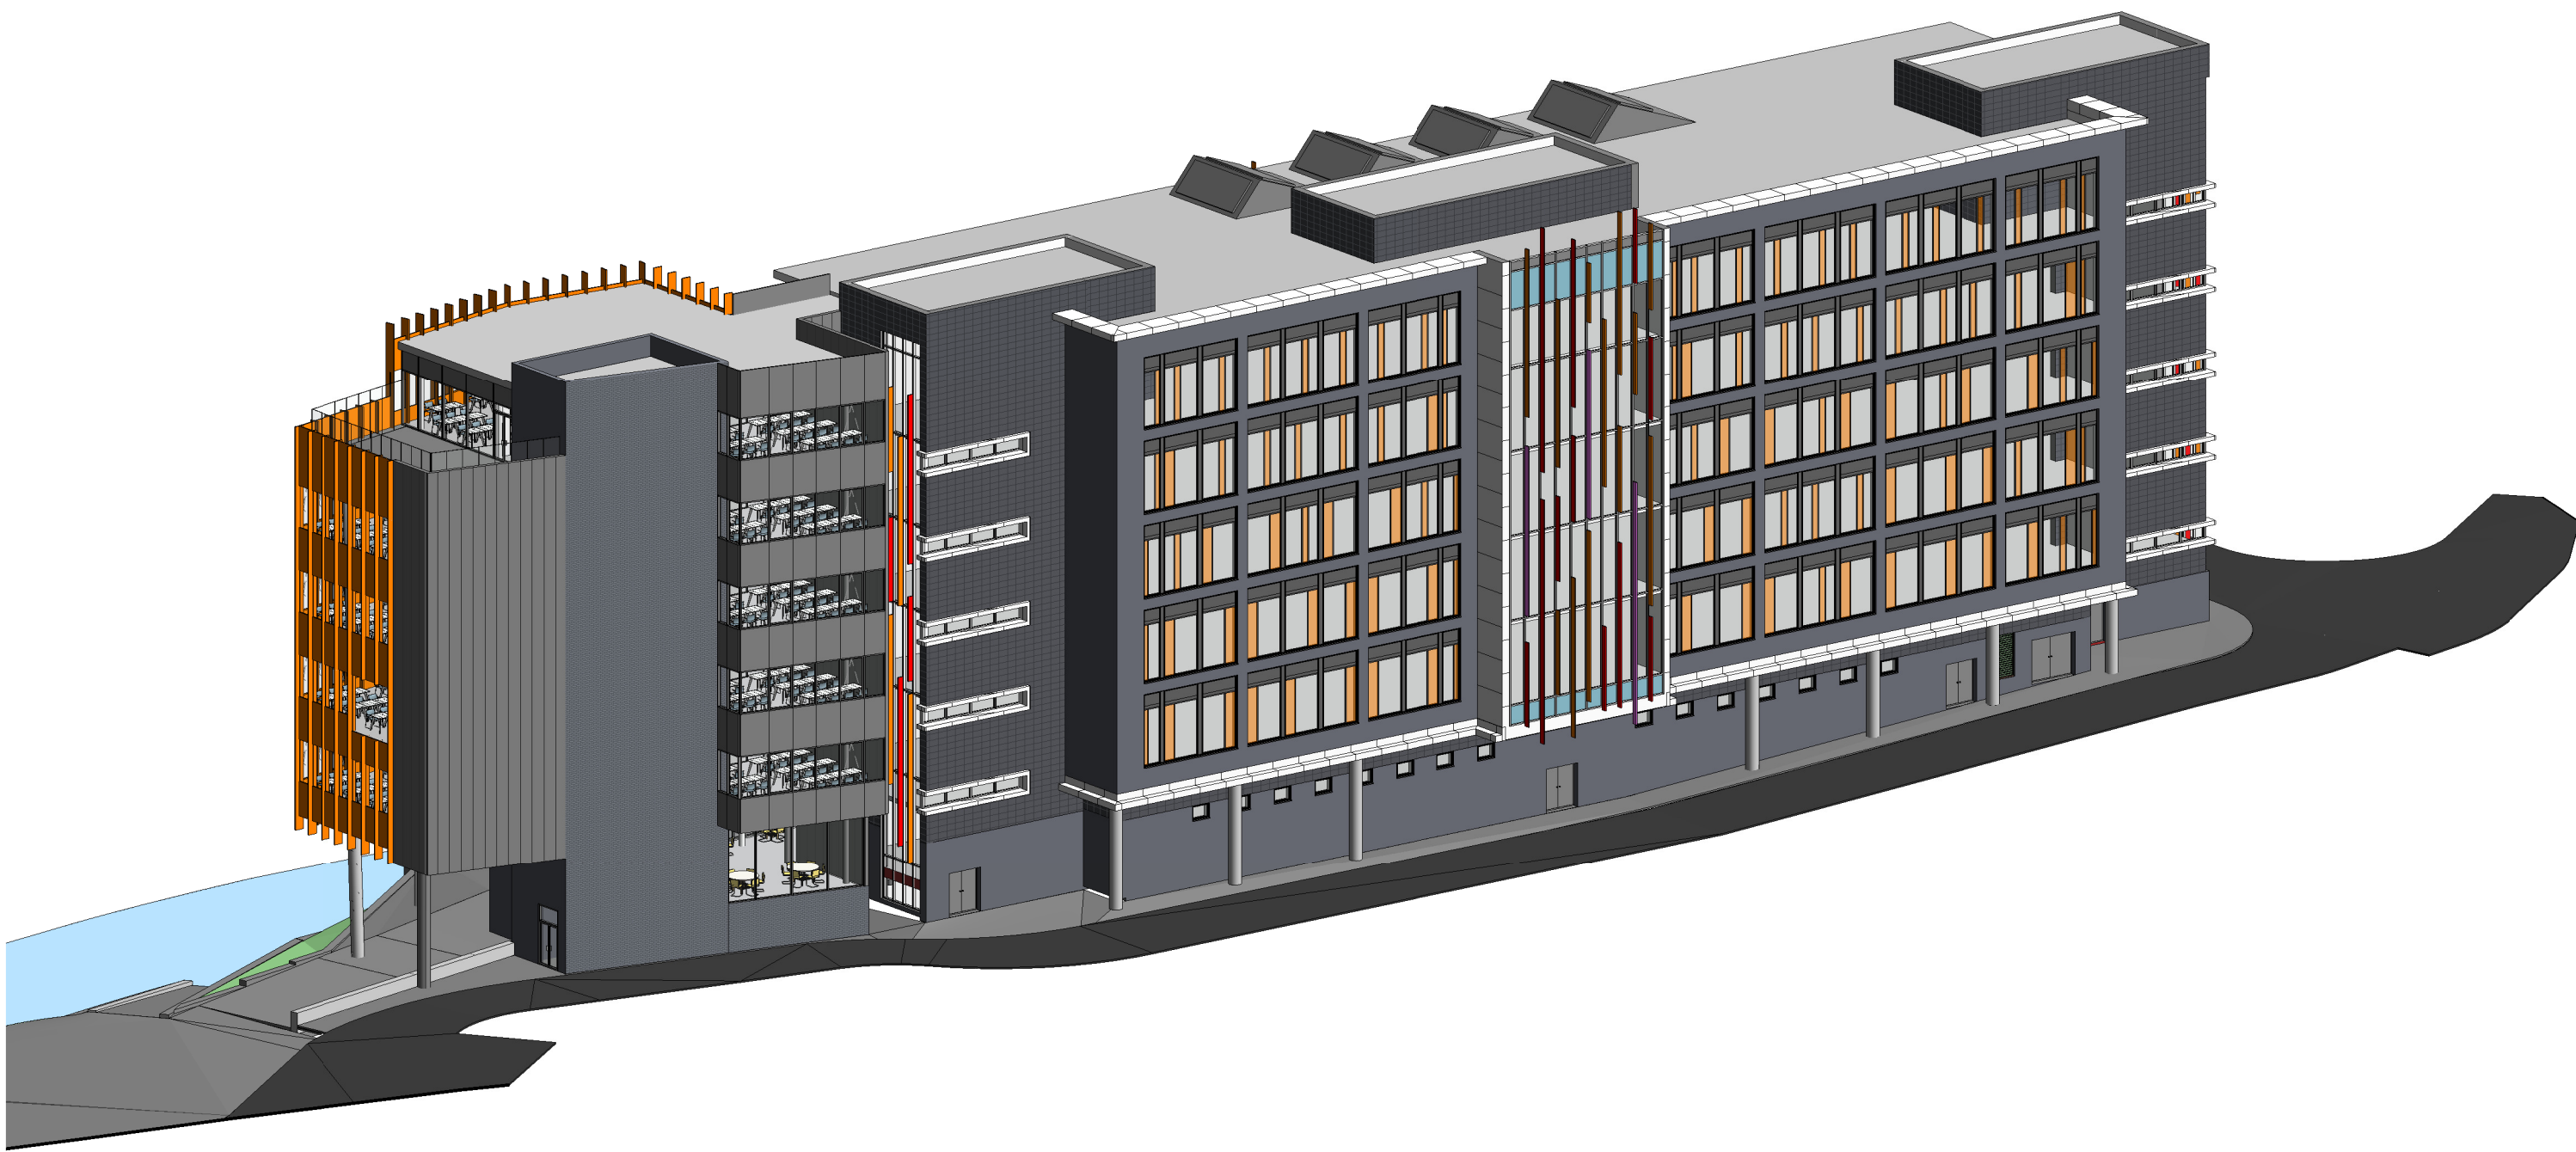

3D View - North West - From ASDA car park

P2	Planning Permission Submission	02.11.22
P1	Issued for comment	28.10.22
Rev	Description	Date

PLANNING		
Rochdale Sixth Form College College Road, Rochdale, OL12 6HY		
Proposed 3D Views		

DRAWING NUMBER		
3940-SK-0001P		

DATE	REVISION	STATUS
01/23/07		
SCALE	PURPOSE OF ISSUE	

ABW architects Ltd. architecture.building.workshop		A1 © 02/11/2022 15:08:45
---	--	--------------------------------