



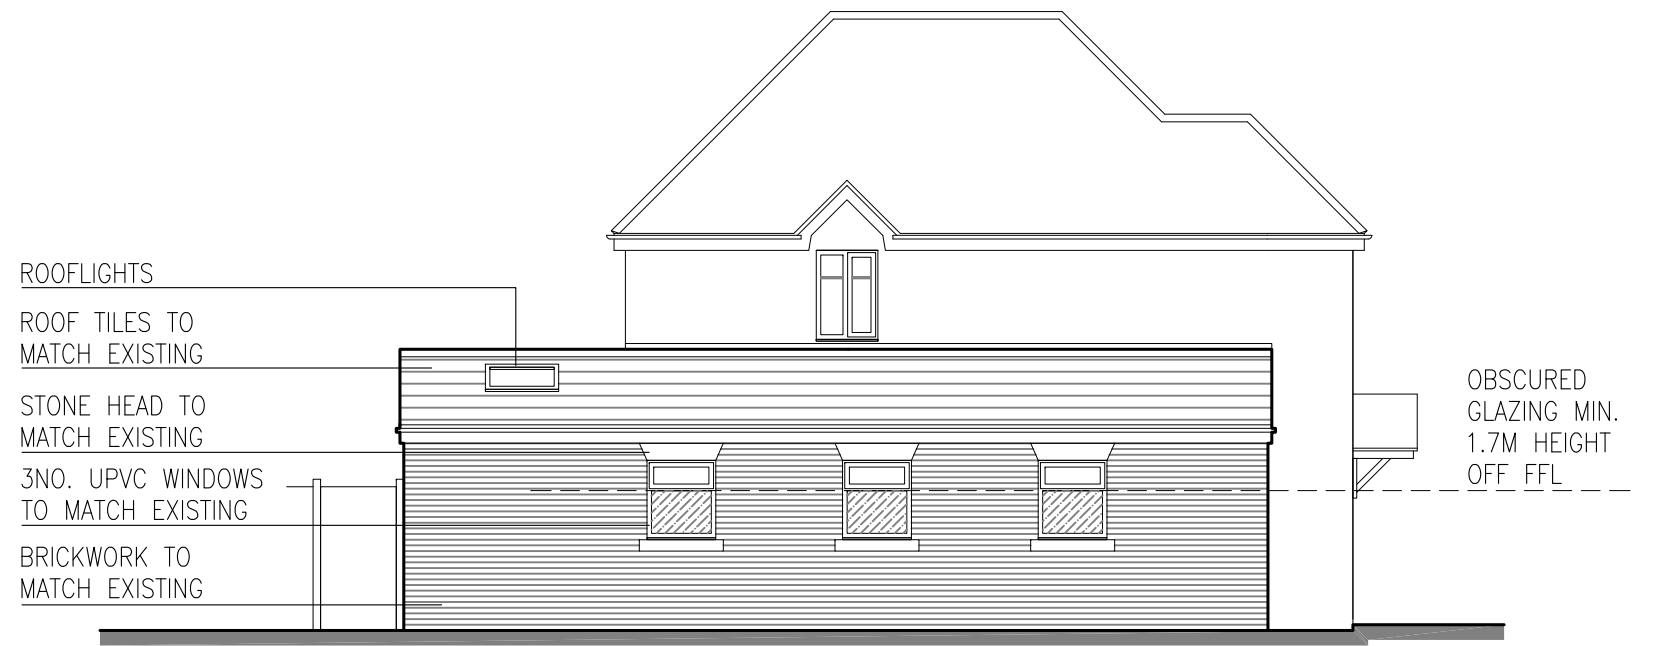


PROPOSED NORTH FACING ELEVATION
SC. 1:100

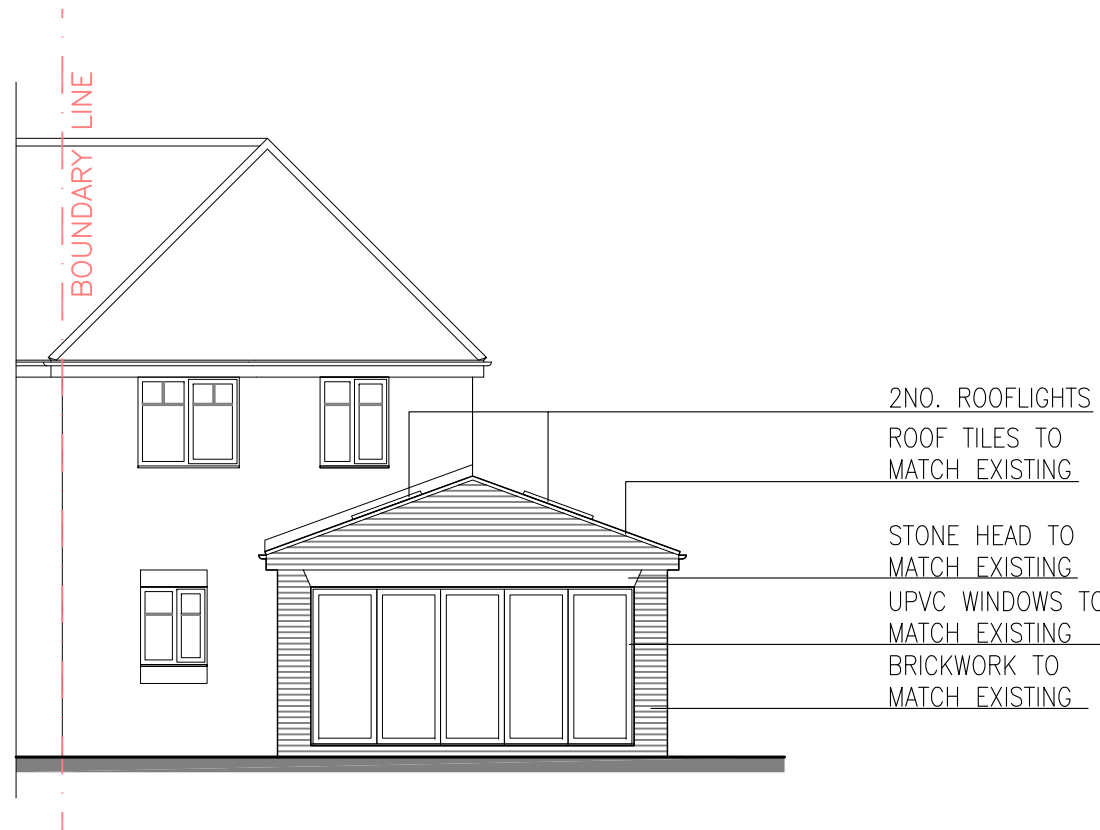

PROPOSED EAST FACING ELEVATION
SC. 1:100




PROPOSED SOUTH FACING ELEVATION
SC. 1:100

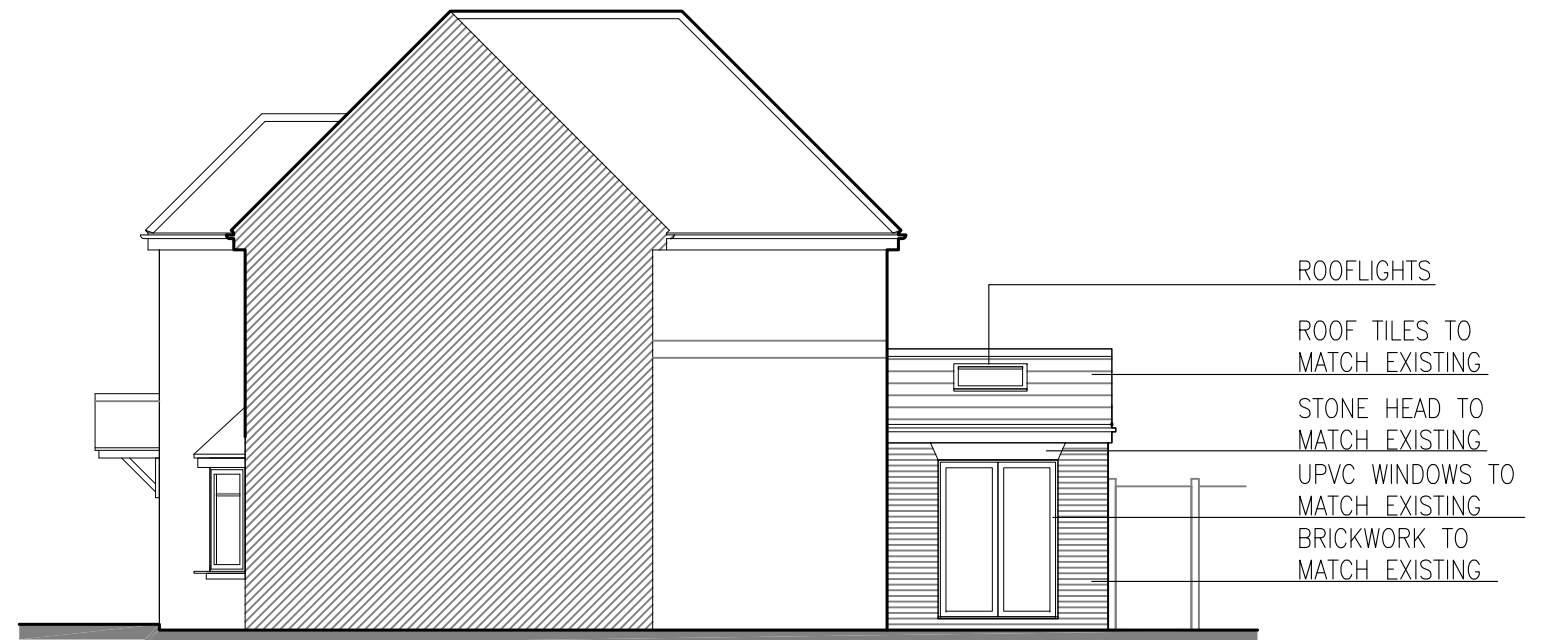

EXISTING WEST FACING SECTIONAL ELEVATION
SC. 1:100

1:100

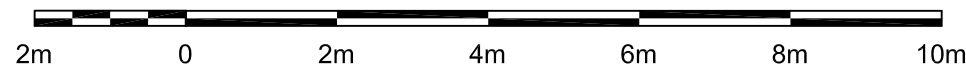

1 FENWICK DRIVE, MIDDLETON, M24 4SN

SHEET 07
PROPOSED ELEVATIONS

(SC. 1:100 @ A3)
08.08.2024