



existing cottages

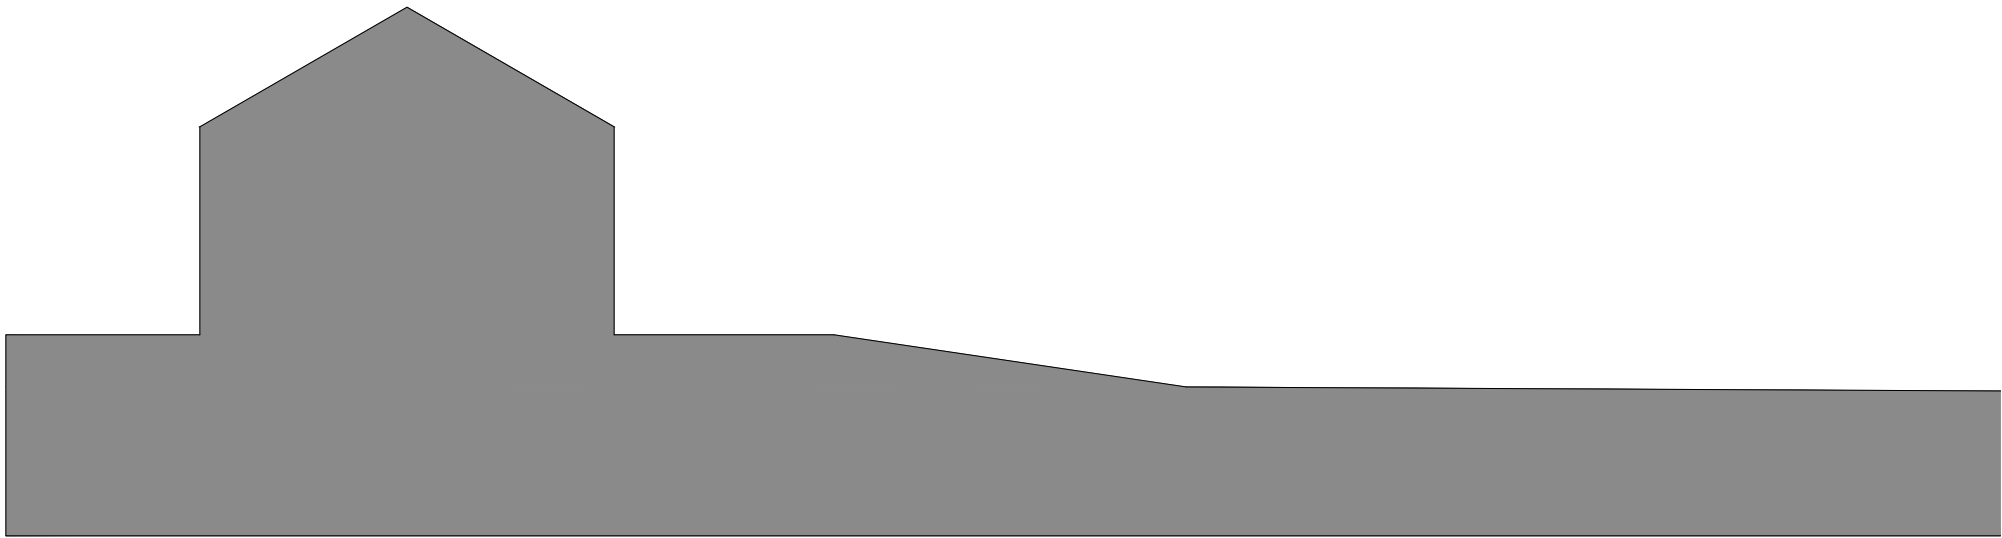

site section a-a as existing

existing cottages

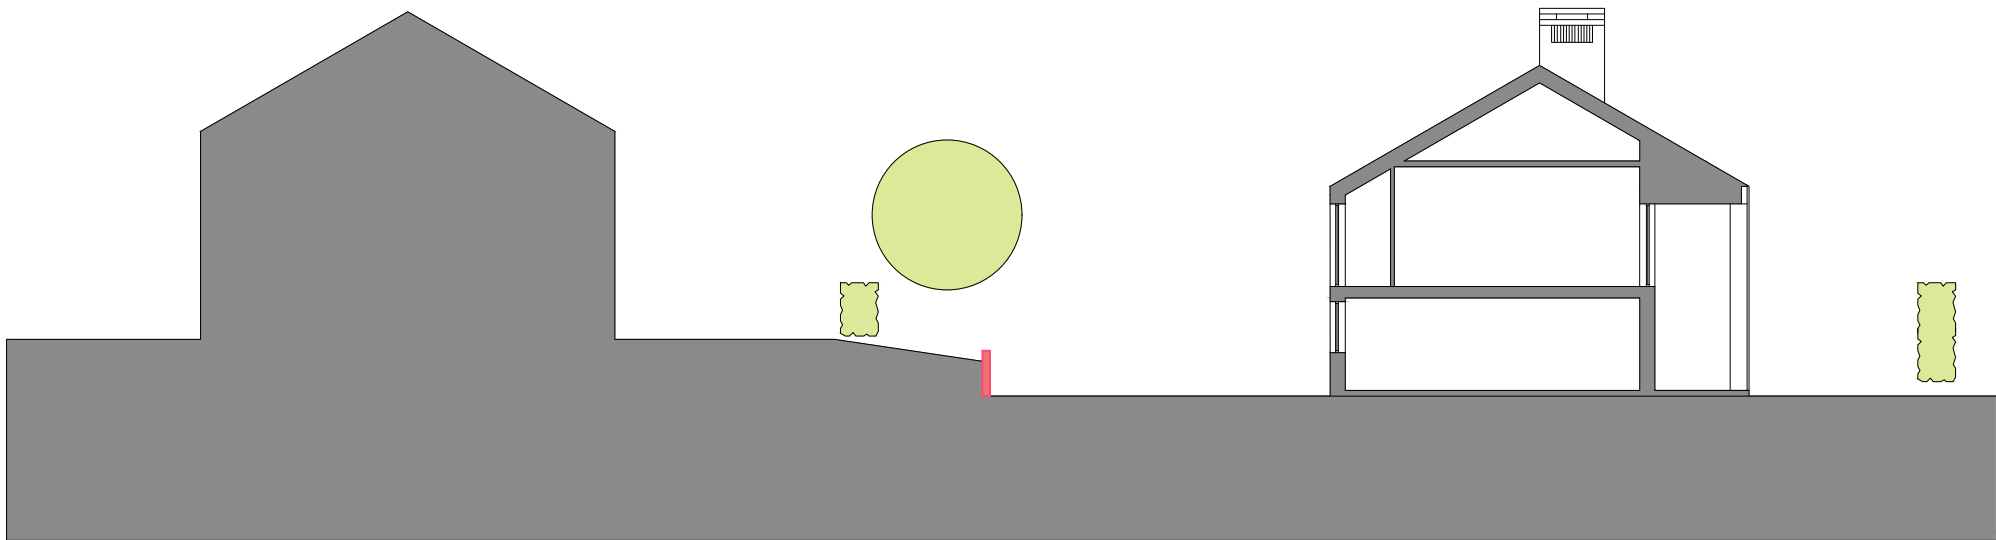

site section a-a as proposed

Helen Jackson
Land adjacent to 962
Edenfield Road
Norden
Rochdale

Site Sections

work to figured dimensions

© CJ Partnership owns the copyright of this design /
drawing which must not be reproduced in whole or in
part without the written permission of CJ Partnership

contract no

3633

drawing no

19

revision

A

drawn by

date

November 2024

scale @ A3

1:200

Planning

Revisions:
A. 1.2m high brickwork retaining wall added.PDC January 2025

Blue Pit Mill Queensway
Castleton Rochdale OL11 2PG

+44 (0)1706 631347

info@cjpartnership.com

www.cjpartnership.com

CJPARTNERSHIP
ENVIRONMENTAL ARCHITECTS

